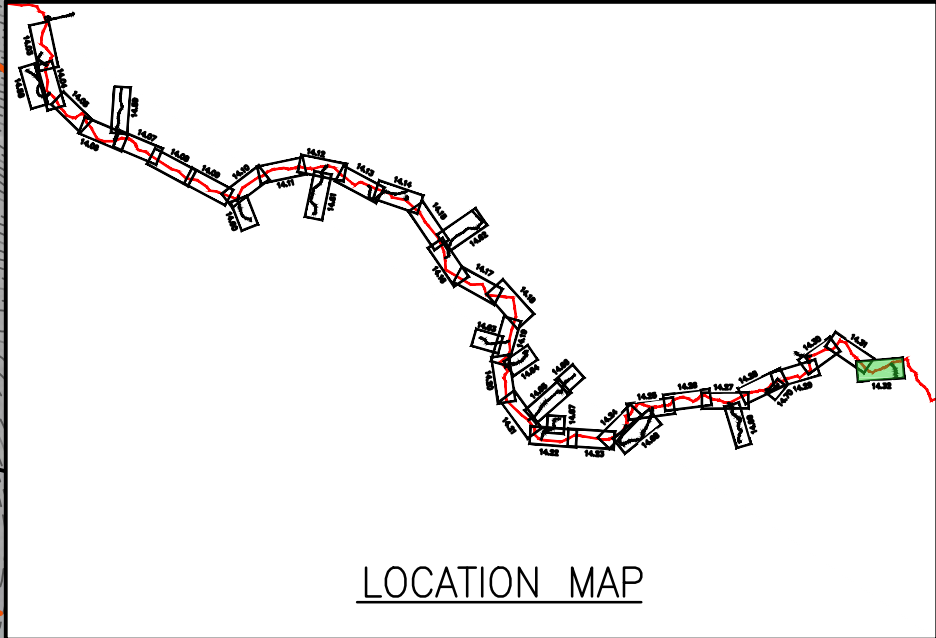
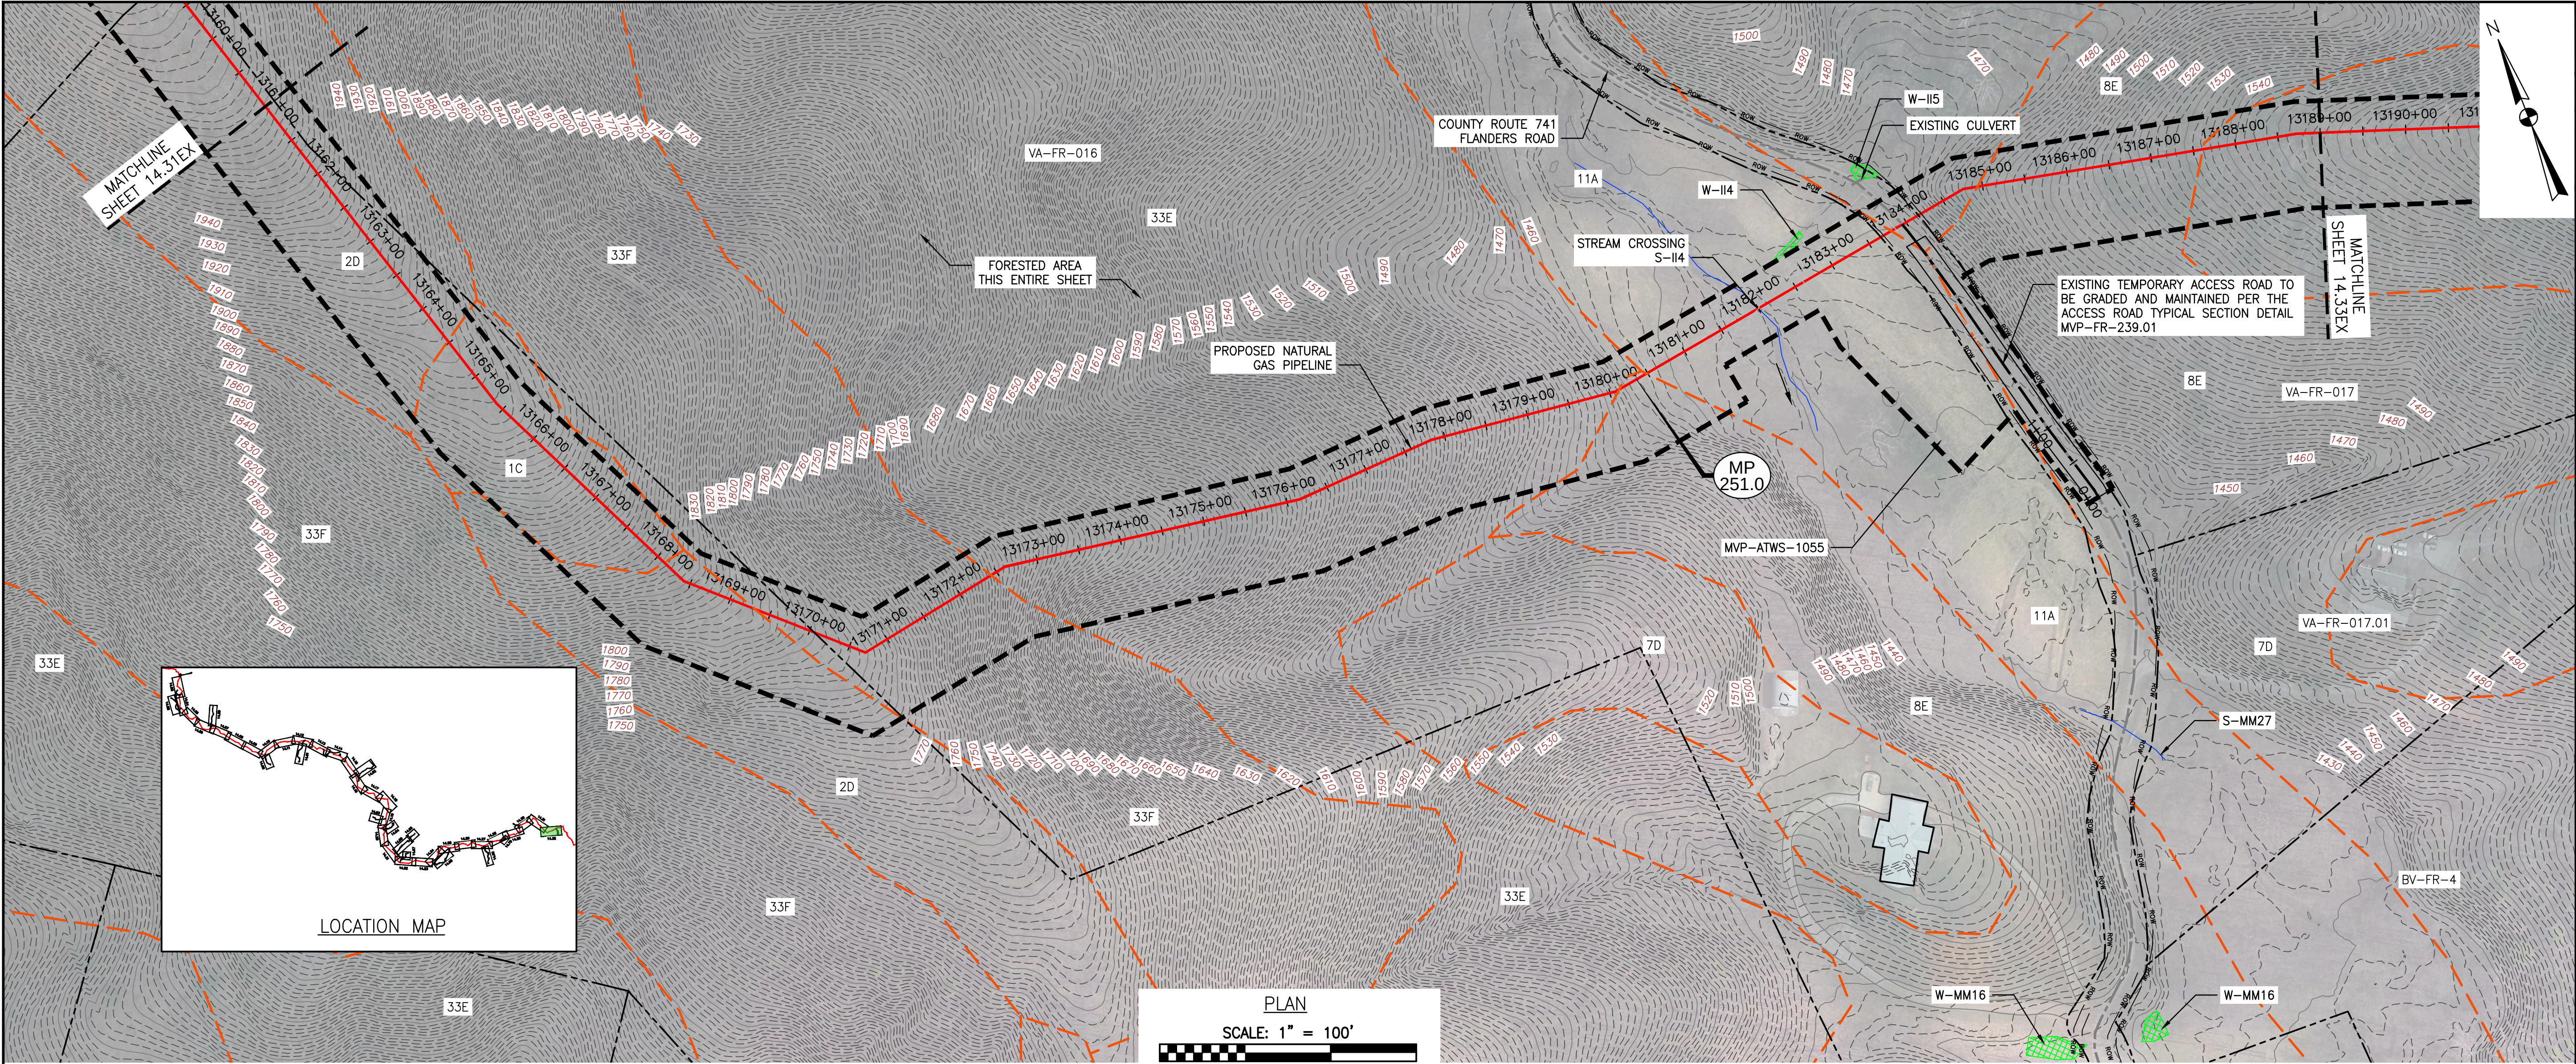






LEGEND

- | | |
|---|-------------------------------|
| --- PROPOSED LIMIT OF DISTURBANCE | --- AFM ACID FORMING MATERIAL |
| --- PROPOSED ACCESS ROAD CENTERLINE | --- EXISTING SOIL BOUNDARY |
| --- PROPOSED PIPELINE | --- EXISTING PROPERTY LINE |
| --- EXISTING CULVERT | --- EXISTING STATE LINE |
| --- STREAM | --- EXISTING COUNTY LINE |
| --- US FOREST SERVICE (NATIONAL FOREST) LANDS | --- POND |
| --- APPALACHIAN NATIONAL SCENIC TRAIL | --- WETLAND |
| --- AGRICULTURAL LAND USE BOUNDARY | |

NOTES:

- TOPSOIL SEGREGATION WILL BE PERFORMED IN ALL IMMEDIATE CONSTRUCTION AREAS OF THE PROJECT IN ACCORDANCE WITH DETAILS MVP-ES46.1 THROUGH MVP-ES46.3.
- FLEXTERRA, EARTHGUARD OR EQUIVALENT MAY BE USED AS A SUBSTITUTE TO EROSION CONTROL BLANKET AS DIRECTED BY MVP.
- CONTRACTOR IS RESPONSIBLE TO IDENTIFY ALL UTILITIES. THE UTILITY LINES SHOWN ON THE PLAN ARE FOR INFORMATIONAL PURPOSES ONLY AND DO NOT REPRESENT SURVEYED LINE INFORMATION.
- SLOPES OF 30° OR GREATER EXIST. CONSTRUCTION FOR STEEP SLOPES TO BE PERFORMED USING STEEP SLOPE TECHNIQUES IDENTIFIED IN THE DETAIL SHEETS. ALSO REFER TO THE SITE-SPECIFIC DESIGN OF STABILIZATION MEASURES IN SELECTED HIGH-HAZARD PORTIONS OF THE ROUTE OF THE PROPOSED MOUNTAIN VALLEY PIPELINE PROJECT.
- WHERE CONSTRUCTION CONDITIONS PRECLUDE THE USE OF DIVERSION DITCHES DUE TO SITE CONDITIONS THE CONTRACTOR WILL INSTALL SILT FENCE AT THE DIRECTION OF MVP.
- IMPROVEMENTS TO PERMANENT AND TEMPORARY ACCESS ROADS WILL BE PERFORMED PER THE SITE SPECIFIC ACCESS ROAD DETAILS.
- TEMPORARY ACCESS ROAD CROSSING OF STREAMS AND WETLANDS WILL UTILIZE TIMBERMATS. ANY PERMANENT ROAD CROSSINGS WILL BE CONDUCTED VIA CULVERTS.

Mountain Valley Pipeline		EXISTING CONDITIONS	
MOUNTAIN VALLEY PIPELINE PROJECT - H600 LINE		SPREAD 10 - FRANKLIN COUNTY, VIRGINIA	
MOUNTAIN VALLEY PIPELINE, LLC		555 SOUTHPOINTE BOULEVARD, SUITE 200 CANONSBURG, PA 15317	
NO.		DATE:	NO.
DWN.:		CHKD.:	APPD.:
DESCRIPTION:		REVISIONS:	
TETRA TECH		complex world CLEAR SOLUTIONS™	
661 ANDERSEN DRIVE FOSTER PLAZA 7 PITTSBURGH, PA 15220		EXISTING CONDITIONS	
DAVID J. WALLNER Lic. No. 0402057593 SEAL		DRAWN BY: KAL	
CHECKED BY: HT		APPROVED BY: RE	
DATE: 2/19/2016		SCALE: AS SHOWN	
SHT. NO. 14.32EX OF 14.77EX		REVISION	

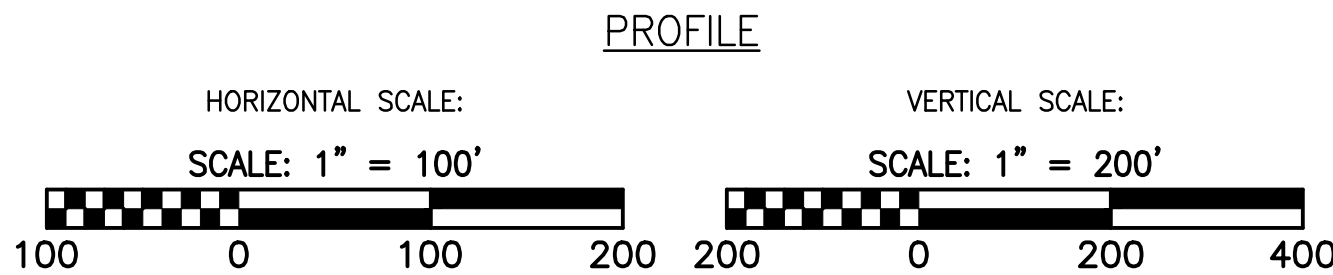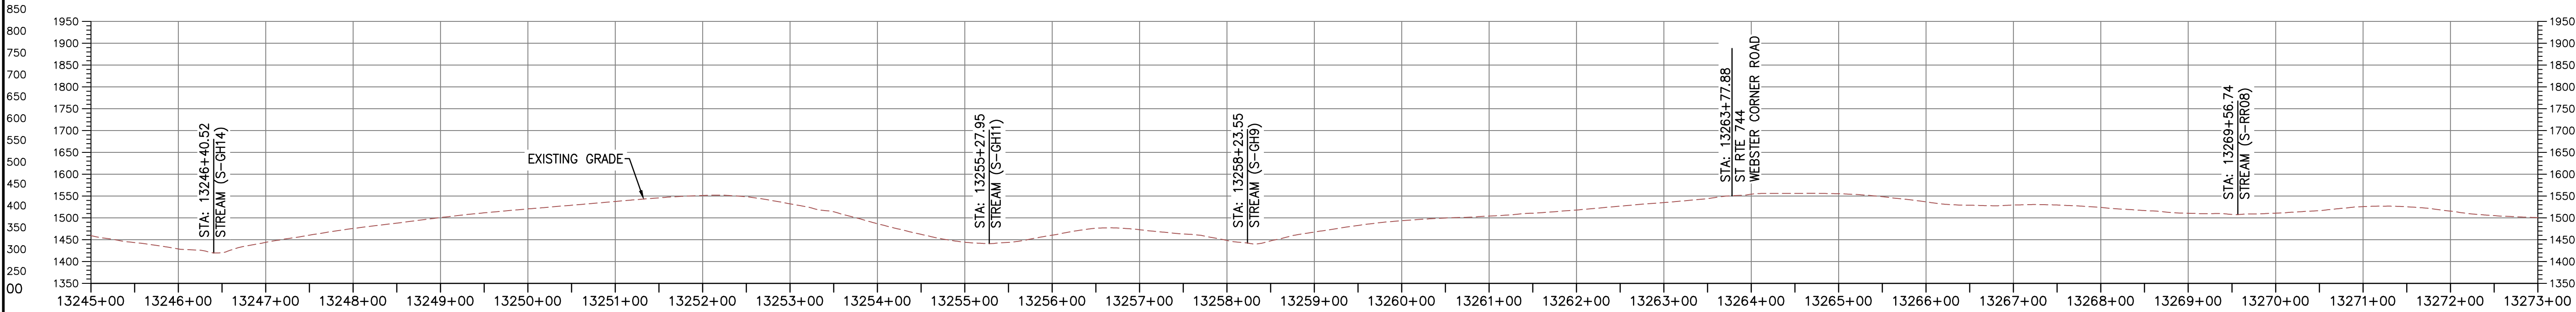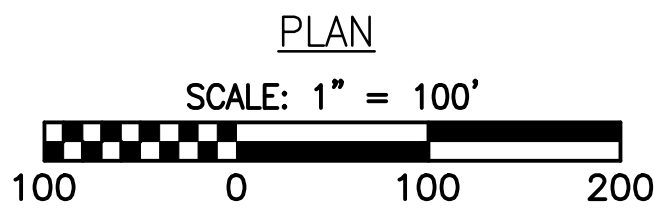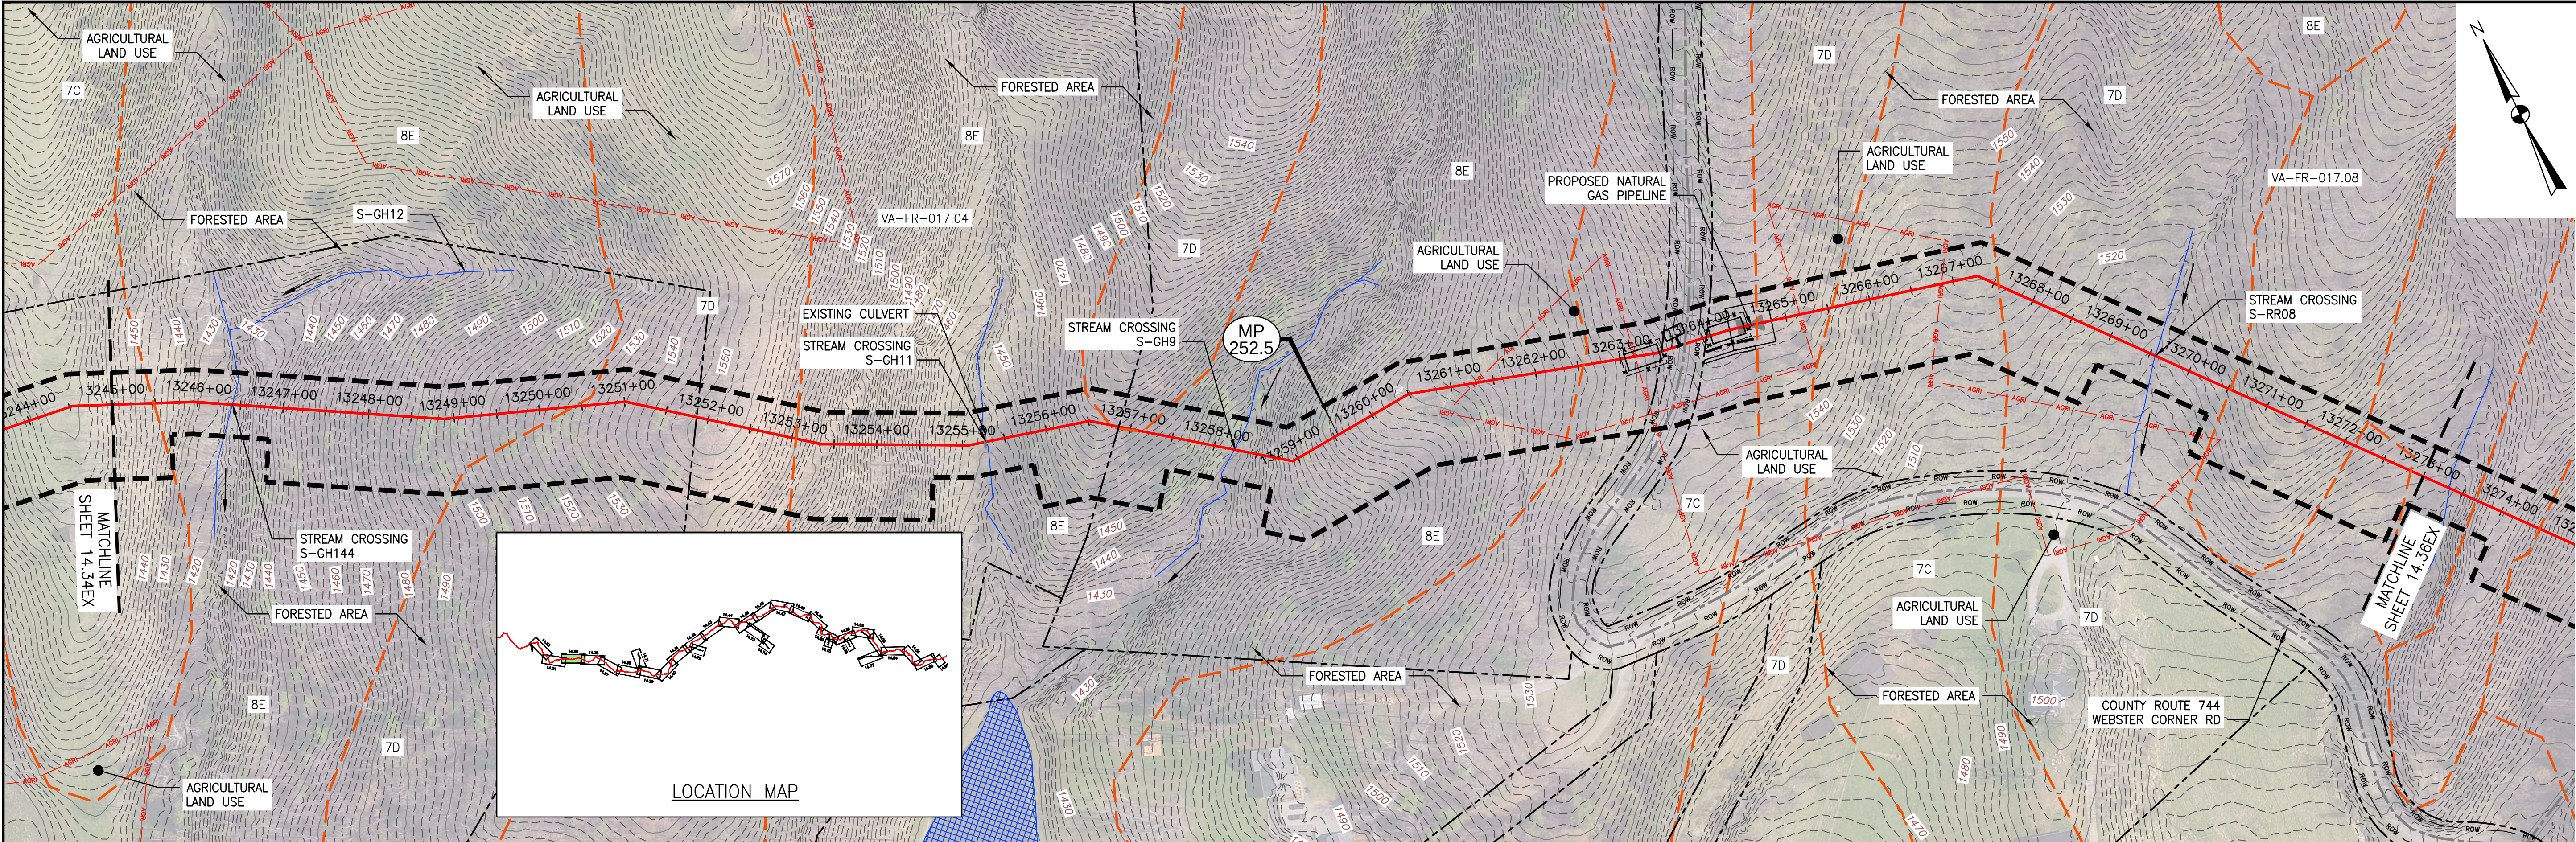


LEGEND

- | | |
|---|-------------------------------|
| --- PROPOSED LIMIT OF DISTURBANCE | --- AFM ACID FORMING MATERIAL |
| --- PROPOSED ACCESS ROAD CENTERLINE | --- EXISTING SOIL BOUNDARY |
| --- PROPOSED PIPELINE | --- EXISTING PROPERTY LINE |
| --- EXISTING CULVERT | --- EXISTING STATE LINE |
| --- STREAM | --- EXISTING COUNTY LINE |
| --- US FOREST SERVICE (NATIONAL FOREST) LANDS | --- POND |
| --- APPALACHIAN NATIONAL SCENIC TRAIL | --- WETLAND |
| --- AGRICULTURAL LAND USE BOUNDARY | |

NOTES:


1. TOPSOIL SEGREGATION WILL BE PERFORMED IN ALL IMMEDIATE CONSTRUCTION AREAS OF THE PROJECT IN ACCORDANCE WITH DETAILS MVP-ES46.1 THROUGH MVP-ES46.3.
2. FLEXTERRA, EARTHGUARD OR EQUIVALENT MAY BE USED AS A SUBSTITUTE TO EROSION CONTROL BLANKET AS DIRECTED BY MVP.
3. CONTRACTOR IS RESPONSIBLE TO IDENTIFY ALL UTILITIES. THE UTILITY LINES SHOWN ON THE PLAN ARE FOR INFORMATIONAL PURPOSES ONLY AND DO NOT REPRESENT SURVEYED LINE INFORMATION.
4. SLOPES OF 30° OR GREATER EXIST. CONSTRUCTION FOR STEEP SLOPES TO BE PERFORMED USING STEEP SLOPE TECHNIQUES IDENTIFIED IN THE DETAIL SHEETS. ALSO REFER TO THE SITE-SPECIFIC DESIGN OF STABILIZATION MEASURES IN SELECTED HIGH-HAZARD PORTIONS OF THE ROUTE OF THE PROPOSED MOUNTAIN VALLEY PIPELINE PROJECT.
5. WHERE CONSTRUCTION CONDITIONS PRECLUDE THE USE OF DIVERSION DITCHES DUE TO SITE CONDITIONS THE CONTRACTOR WILL INSTALL SILT FENCE AT THE DIRECTION OF MVP.
6. IMPROVEMENTS TO PERMANENT AND TEMPORARY ACCESS ROADS WILL BE PERFORMED PER THE SITE SPECIFIC ACCESS ROAD DETAILS.
7. TEMPORARY ACCESS ROAD CROSSING OF STREAMS AND WETLANDS WILL UTILIZE TIMBERMATS. ANY PERMANENT ROAD CROSSINGS WILL BE CONDUCTED VIA CULVERTS.

Mountain Valley Pipeline EXISTING CONDITIONS		MOUNTAIN VALLEY PIPELINE PROJECT -- H600 LINE SPREAD 10 -- FRANKLIN COUNTY, VIRGINIA		MOUNTAIN VALLEY PIPELINE, LLC 555 SOUTHPOINTE BOULEVARD, SUITE 200 CANONSBURG, PA 15317	
REVISIONS:		NO:		DATE:	
DESCRIPTION:		CHKD:		APPD:	
DRAWN BY:		KAL		CHECKED BY:	
APPROVED BY:		RE		DATE:	
SCALE:		AS SHOWN		REVISION	
SHT. NO. 14.35		OF 14.77EX			

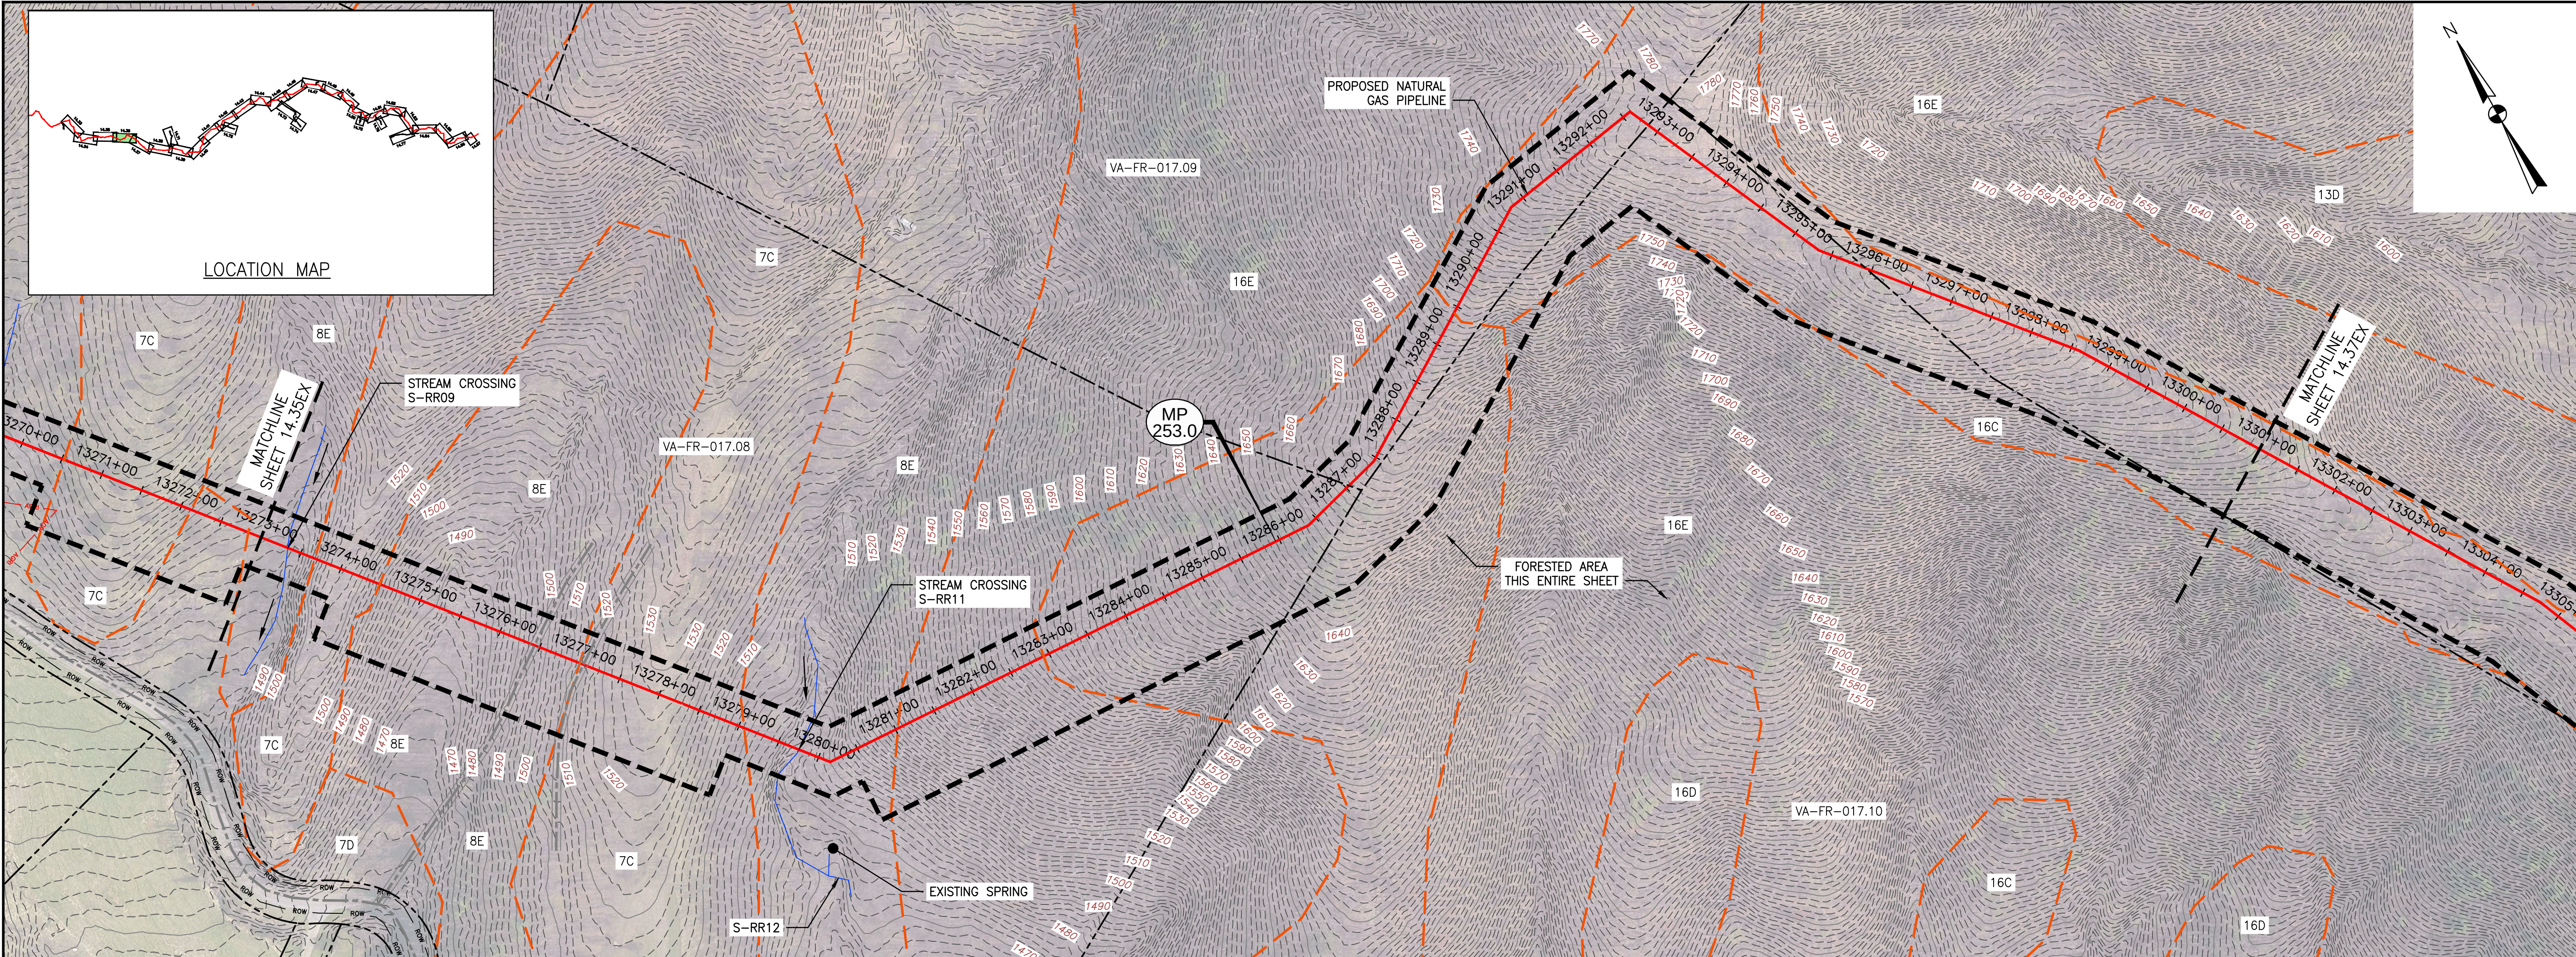

PLAN

SCALE: 1" = 100'

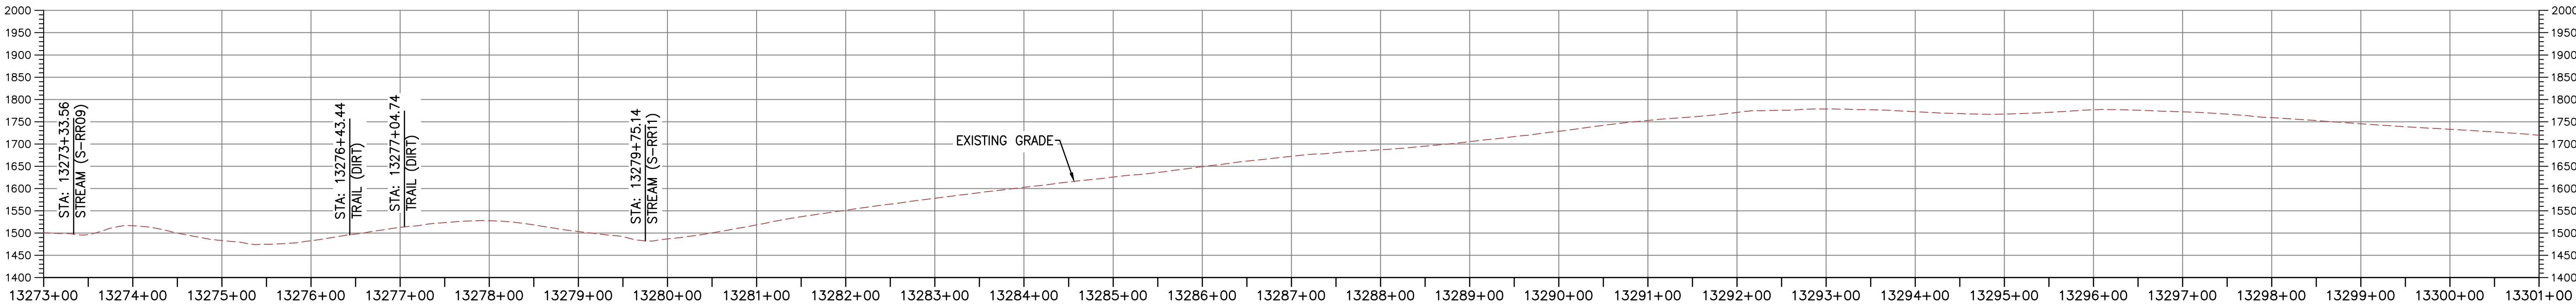

PROFILE

HORIZONTAL SCALE:

SCALE: 1" = 100'



VERTICAL SCALE:

SCALE: 1" = 200'



LEGEND

---	PROPOSED LIMIT OF DISTURBANCE	---	ACID FORMING MATERIAL
---	PROPOSED ACCESS ROAD CENTERLINE	---	EXISTING SOIL BOUNDARY
---	PROPOSED PIPELINE	---	EXISTING PROPERTY LINE
---	EXISTING CULVERT	---	EXISTING STATE LINE
---	STREAM	---	EXISTING COUNTY LINE
---	US FOREST SERVICE (NATIONAL FOREST) LANDS	---	EXISTING COUNTY LINE
---	APPALACHIAN NATIONAL SCENIC TRAIL	---	POND
---	AGRICULTURAL LAND USE BOUNDARY	---	WETLAND

TETRA TECH CAD FILE PATH: X:\CAD\...\Pittsburgh\EQ\7157 - MVP\15 - Franklin\EX\EX VERSION 5.0.0\SPREAD 10\7157EX14.36(S10).dwg - PLOTTED ON: 9/20/2017 9:25 AM - PLOTTED BY: Zeigler, Justin - PLOT FILE: ENVIRONMENTAL_COLOR.ctb






NOTES:

- TOPSOIL SEGREGATION WILL BE PERFORMED IN ALL IMMEDIATE CONSTRUCTION AREAS OF THE PROJECT IN ACCORDANCE WITH DETAILS MVP-ES46.1 THROUGH MVP-ES46.3.
- FLEXTERRA, EARTHGUARD OR EQUIVALENT MAY BE USED AS A SUBSTITUTE TO EROSION CONTROL BLANKET AS DIRECTED BY MVP.
- CONTRACTOR IS RESPONSIBLE TO IDENTIFY ALL UTILITIES. THE UTILITY LINES SHOWN ON THE PLAN ARE FOR INFORMATIONAL PURPOSES ONLY AND DO NOT REPRESENT SURVEYED LINE INFORMATION.
- SLOPES OF 30° OR GREATER EXIST. CONSTRUCTION FOR STEEP SLOPES TO BE PERFORMED USING STEEP SLOPE TECHNIQUES IDENTIFIED IN THE DETAIL SHEETS. ALSO REFER TO THE SITE-SPECIFIC DESIGN OF STABILIZATION MEASURES IN SELECTED HIGH-HAZARD PORTIONS OF THE ROUTE OF THE PROPOSED MOUNTAIN VALLEY PIPELINE PROJECT.
- WHERE CONSTRUCTION CONDITIONS PRECLUDE THE USE OF DIVERSION DITCHES DUE TO SITE CONDITIONS THE CONTRACTOR WILL INSTALL SILT FENCE AT THE DIRECTION OF MVP.
- IMPROVEMENTS TO PERMANENT AND TEMPORARY ACCESS ROADS WILL BE PERFORMED PER THE SITE SPECIFIC ACCESS ROAD DETAILS.
- TEMPORARY ACCESS ROAD CROSSING OF STREAMS AND WETLANDS WILL UTILIZE TIMBERMATS. ANY PERMANENT ROAD CROSSINGS WILL BE CONDUCTED VIA CULVERTS.

Mountain Valley Pipeline		EXISTING CONDITIONS		MOUNTAIN VALLEY PIPELINE PROJECT - H600 LINE		SPREAD 10 - FRANKLIN COUNTY, VIRGINIA		MOUNTAIN VALLEY PIPELINE, LLC		555 SOUTHPOINTE BOULEVARD, SUITE 200		CANONSBURG, PA 15317	
NO.		DATE:		DWN.:		CHKD.:		APPD.:		DESCRIPTION:		REVISIONS:	
1		2/19/2016		AS SHOWN		14.36EX		OF 14.77EX		SHT. NO.		14.77EX	

DAVID J. WALLNER
Lic. No. 0402057593
Professional Engineer
Pittsburgh, PA

DRAWN BY: KAL
CHECKED BY: HT
APPROVED BY: RE
DATE: 2/19/2016
SCALE: AS SHOWN
SHT. NO. 14.36EX OF 14.77EX

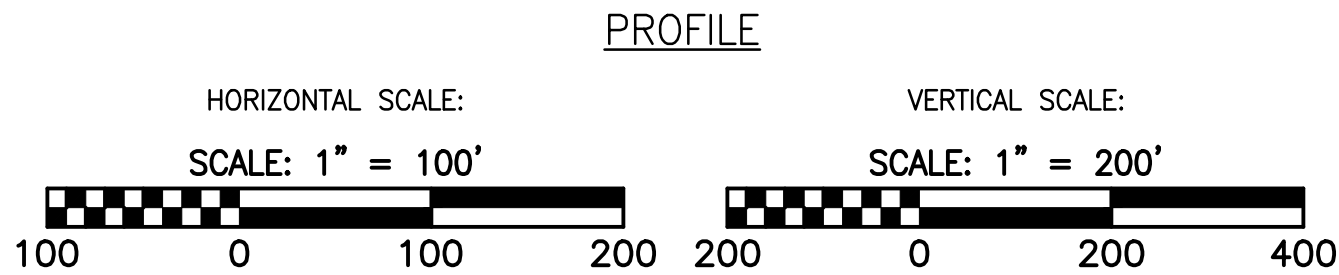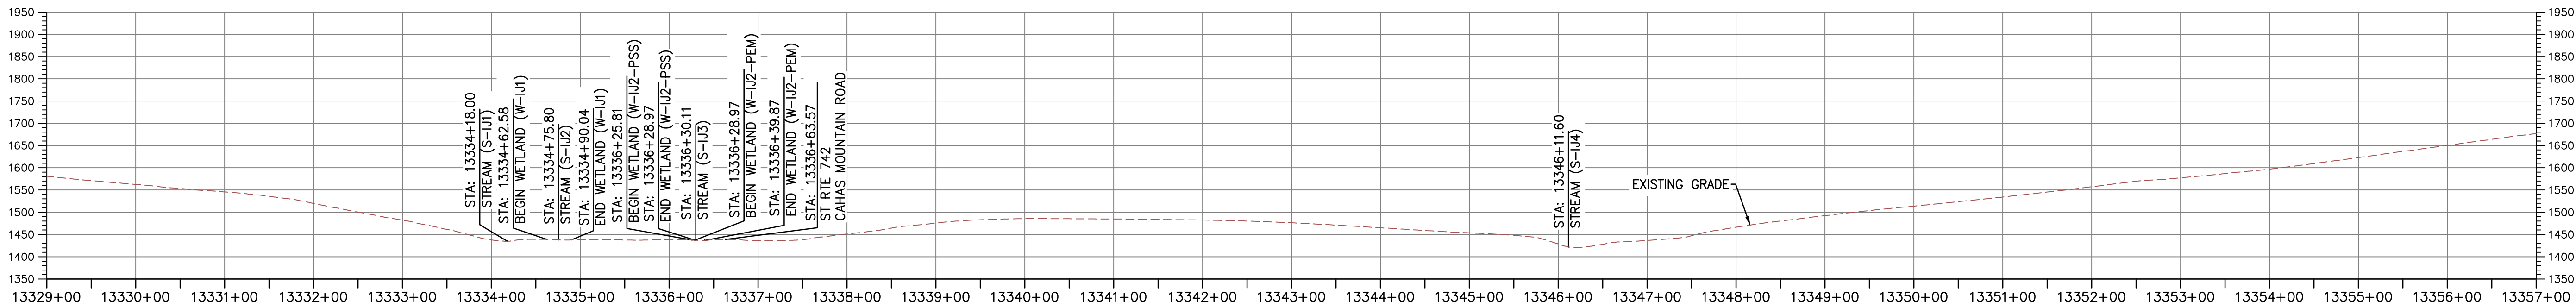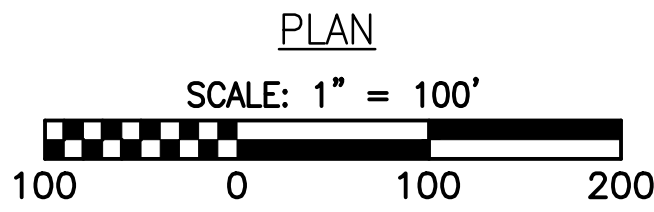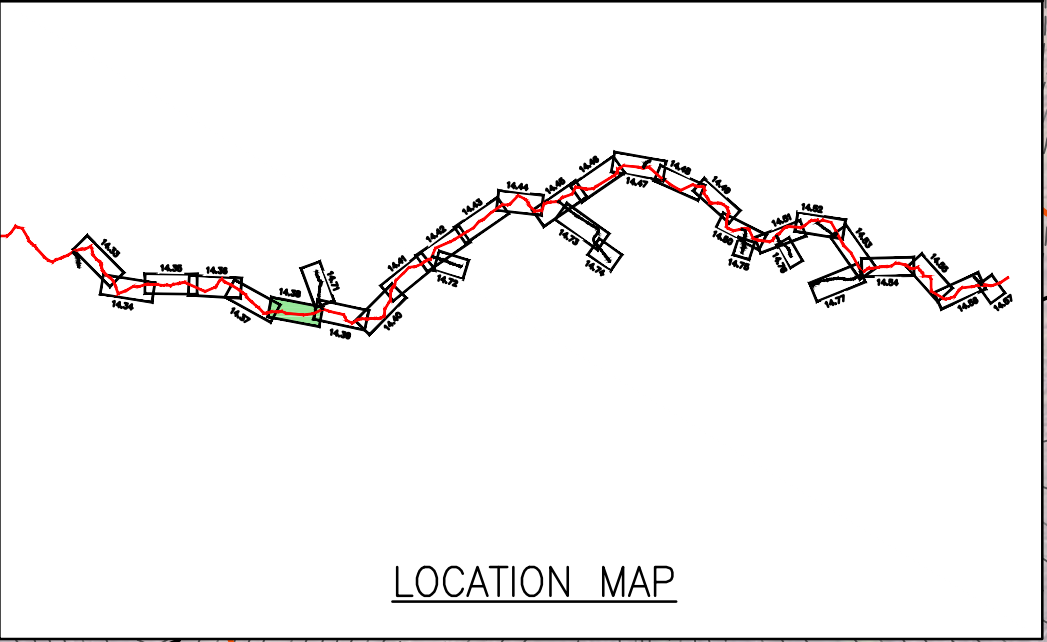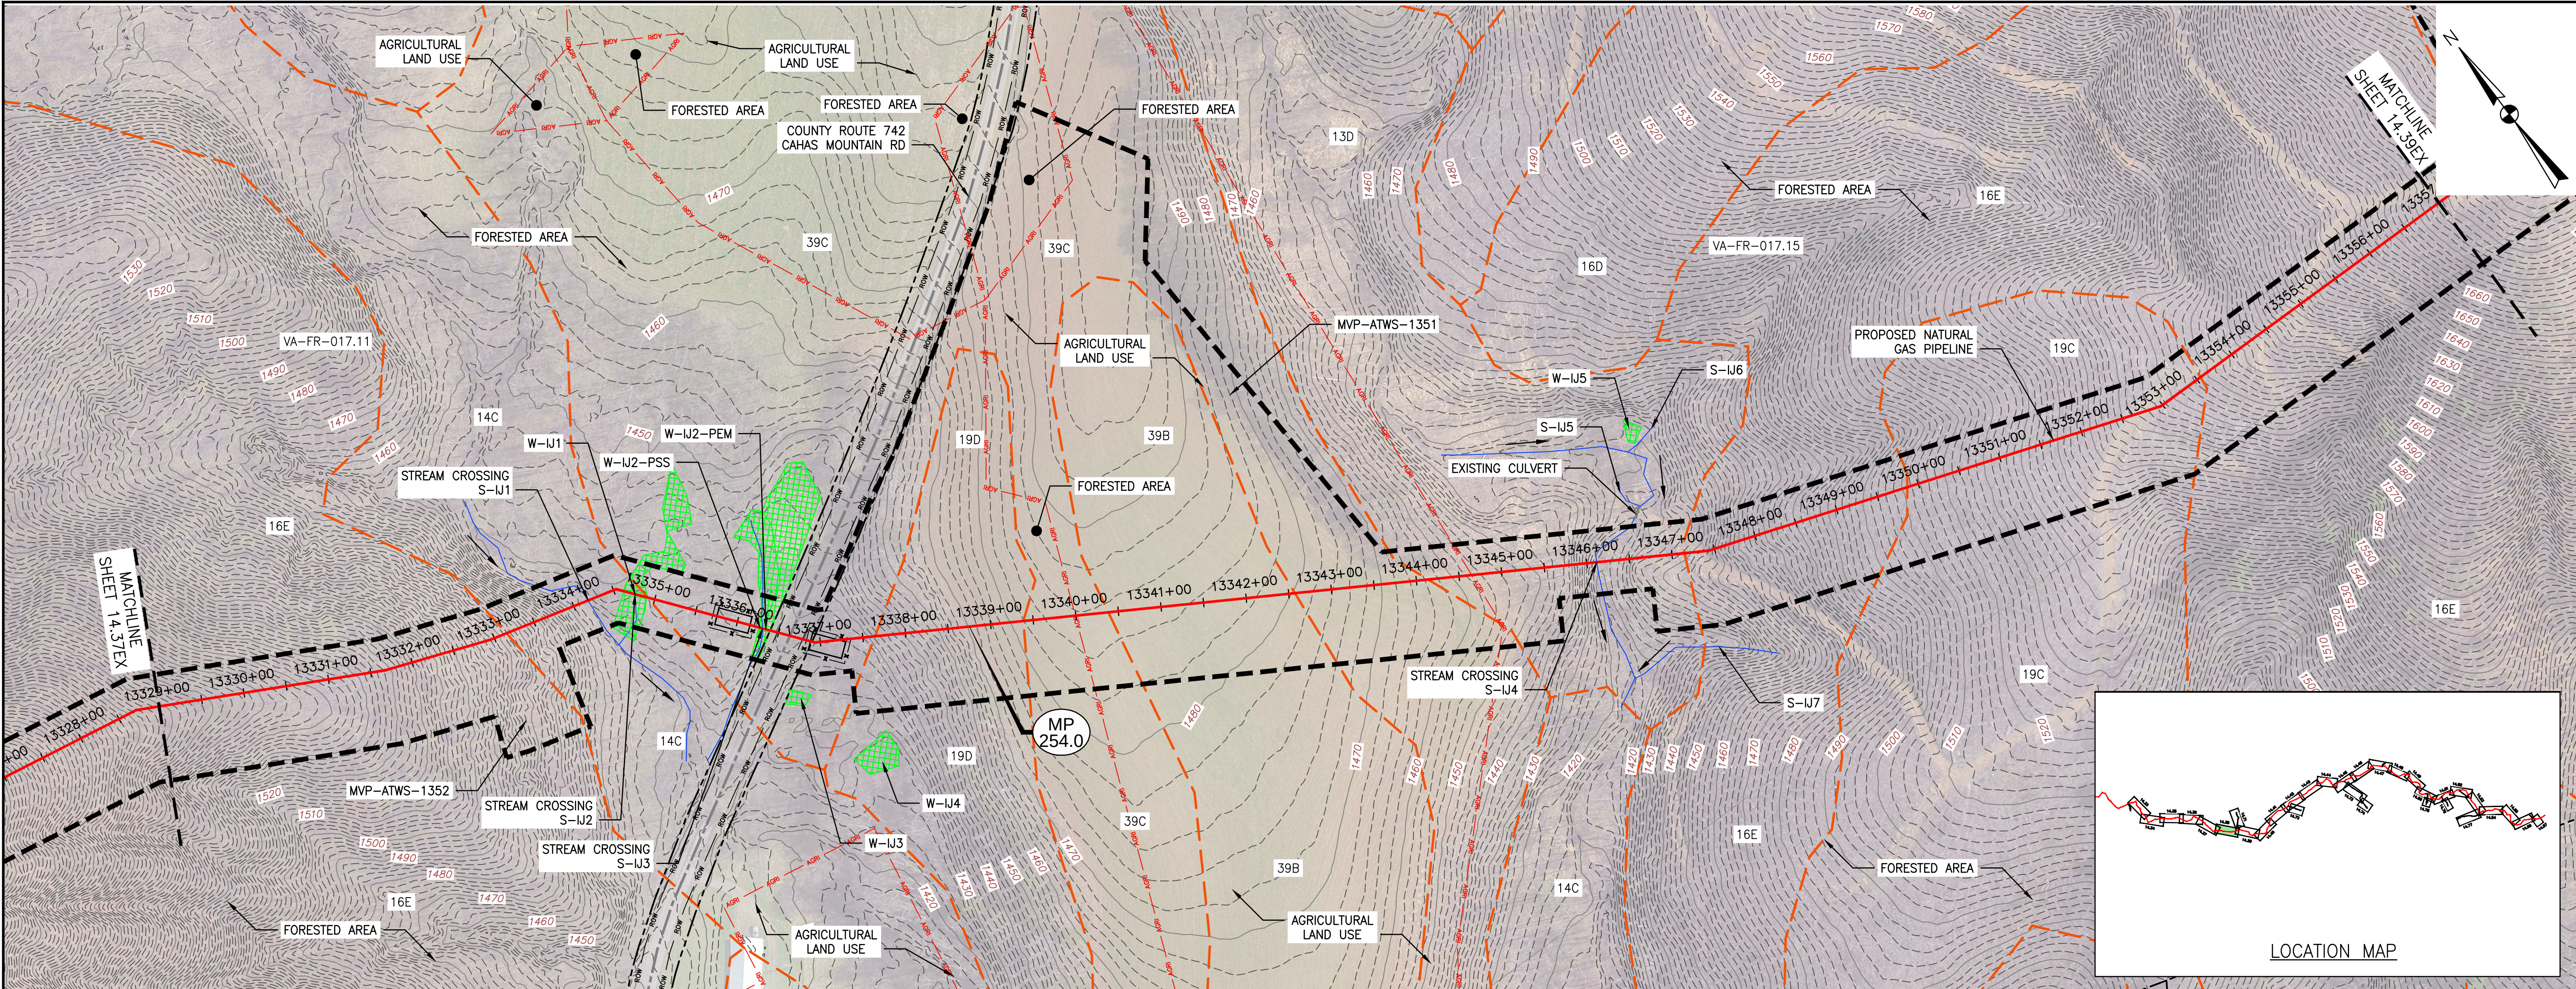

LEGEND





- | | |
|---|-------------------------------------|
| — — — — — PROPOSED LIMIT OF DISTURBANCE | — AFM — AFM — ACID FORMING MATERIAL |
| — — — — — PROPOSED ACCESS ROAD CENTERLINE | — — — — — EXISTING SOIL BOUNDARY |
| — — — — — PROPOSED PIPELINE | — — — — — EXISTING PROPERTY LINE |
| — — — — — EXISTING CULVERT | — — — — — EXISTING STATE LINE |
| — — — — — STREAM | — — — — — EXISTING COUNTY LINE |
| — — — — — US FOREST SERVICE (NATIONAL FOREST) LANDS | — — — — — POND |
| — — — — — APPALACHIAN NATIONAL SCENIC TRAIL | — — — — — WETLAND |
| — — — — — AGRICULTURAL LAND USE BOUNDARY | |

NOTES:

- TOPSOIL SEGREGATION WILL BE PERFORMED IN ALL IMMEDIATE CONSTRUCTION AREAS OF THE PROJECT IN ACCORDANCE WITH DETAILS MVP-ES46.1 THROUGH MVP-ES46.3.
- FLEXTERRA, EARTHGUARD OR EQUIVALENT MAY BE USED AS A SUBSTITUTE TO EROSION CONTROL BLANKET AS DIRECTED BY MVP.
- CONTRACTOR IS RESPONSIBLE TO IDENTIFY ALL UTILITIES. THE UTILITY LINES SHOWN ON THE PLAN ARE FOR INFORMATIONAL PURPOSES ONLY AND DO NOT REPRESENT SURVEYED LINE INFORMATION.
- SLOPES OF 30° OR GREATER EXIST. CONSTRUCTION FOR STEEP SLOPES TO BE PERFORMED USING STEEP SLOPE TECHNIQUES IDENTIFIED IN THE DETAIL SHEETS. ALSO REFER TO THE SITE-SPECIFIC DESIGN OF STABILIZATION MEASURES IN SELECTED HIGH-HAZARD PORTIONS OF THE ROUTE OF THE PROPOSED MOUNTAIN VALLEY PIPELINE PROJECT.
- WHERE CONSTRUCTION CONDITIONS PRECLUDE THE USE OF DIVERSION DITCHES DUE TO SITE CONDITIONS THE CONTRACTOR WILL INSTALL SILT FENCE AT THE DIRECTION OF MVP.
- IMPROVEMENTS TO PERMANENT AND TEMPORARY ACCESS ROADS WILL BE PERFORMED PER THE SITE SPECIFIC ACCESS ROAD DETAILS.
- TEMPORARY ACCESS ROAD CROSSING OF STREAMS AND WETLANDS WILL UTILIZE TIMBERMATS. ANY PERMANENT ROAD CROSSINGS WILL BE CONDUCTED VIA CULVERTS.

Mountain Valley Pipeline		EXISTING CONDITIONS	
MOUNTAIN VALLEY PIPELINE PROJECT - H600 LINE		SPREAD 10 - FRANKLIN COUNTY, VIRGINIA	
MOUNTAIN VALLEY PIPELINE, LLC		555 SOUTHPOINTE BOULEVARD, SUITE 200 CANONSBURG, PA 15317	
REVISIONS:		NO. DATE: DWN.: CHKD.: APPD.: DESCRIPTION:	
DRAWN BY: KAL		CHECKED BY: HT	
DATE: 2/19/2016		APPROVED BY: RE	
SCALE: AS SHOWN		SHT. NO. 14.38EX OF 14.77EX	

DAVID J. WALLNER
Lic. No. 0402057593
STATE OF VIRGINIA

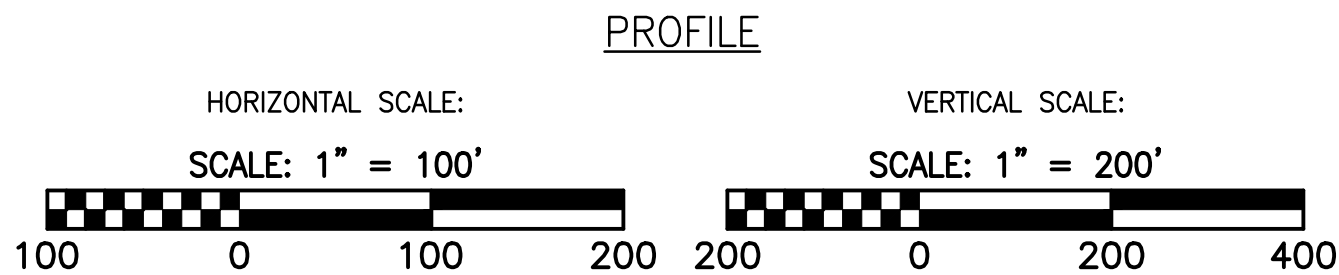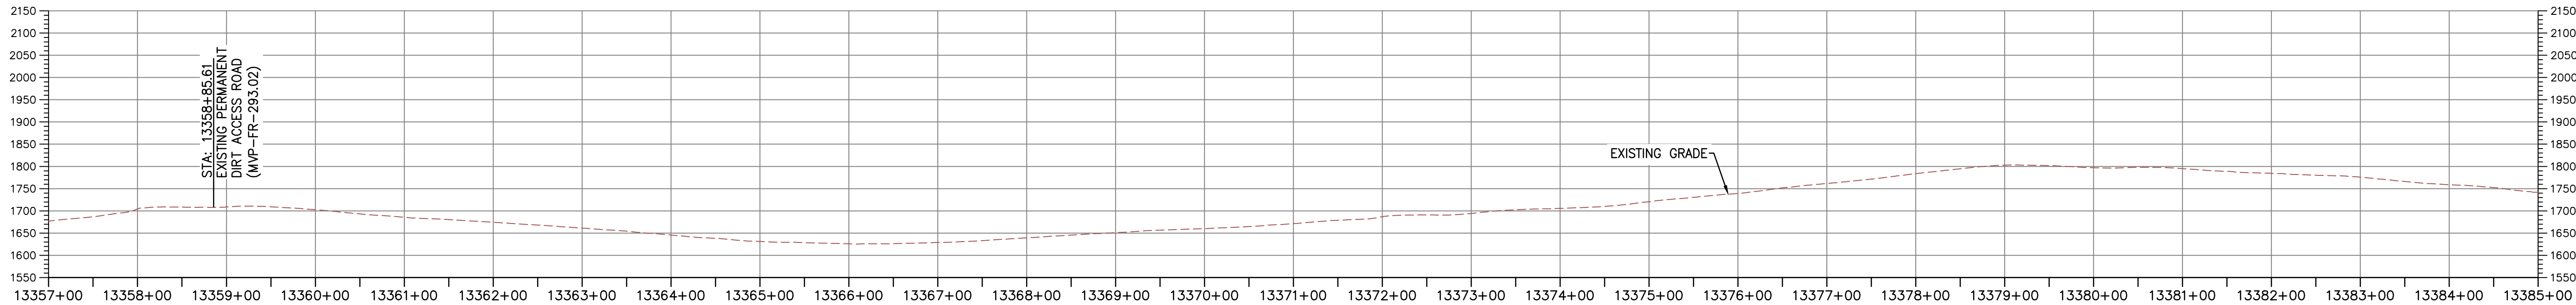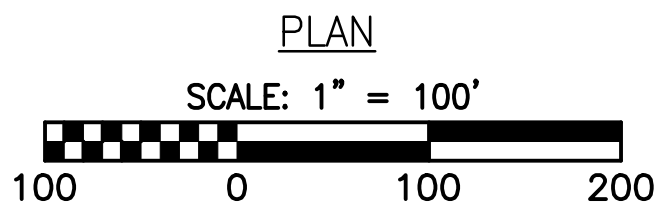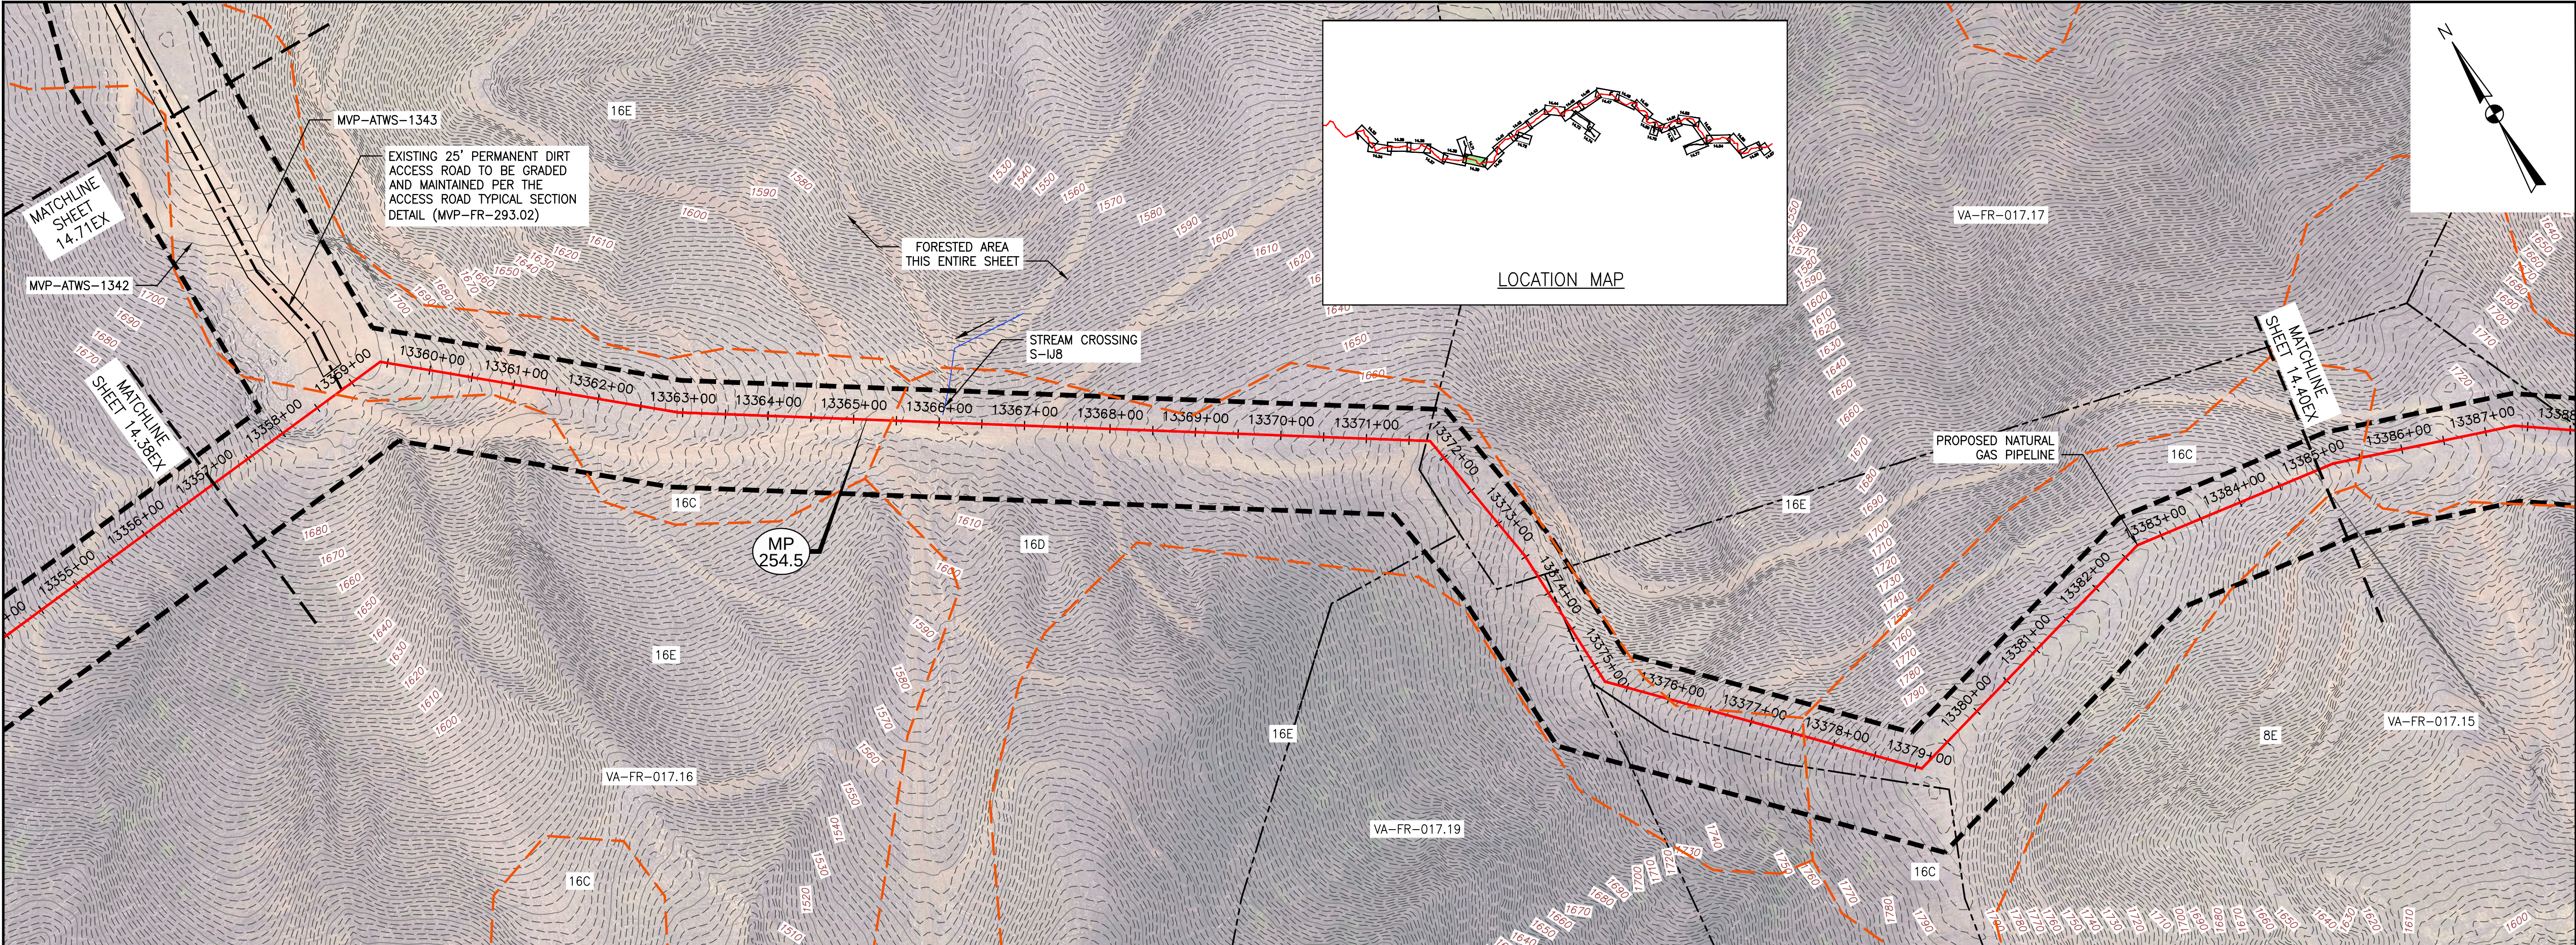

LEGEND

- | | |
|---|-------------------------------|
| --- PROPOSED LIMIT OF DISTURBANCE | --- AFM ACID FORMING MATERIAL |
| --- PROPOSED ACCESS ROAD CENTERLINE | --- EXISTING SOIL BOUNDARY |
| --- PROPOSED PIPELINE | --- EXISTING PROPERTY LINE |
| --- EXISTING CULVERT | --- EXISTING STATE LINE |
| --- STREAM | --- EXISTING COUNTY LINE |
| --- US FOREST SERVICE (NATIONAL FOREST) LANDS | --- POND |
| --- APPALACHIAN NATIONAL SCENIC TRAIL | --- WETLAND |
| --- AGRICULTURAL LAND USE BOUNDARY | |

NOTES:

- TOPSOIL SEGREGATION WILL BE PERFORMED IN ALL IMMEDIATE CONSTRUCTION AREAS OF THE PROJECT IN ACCORDANCE WITH DETAILS MVP-ES46.1 THROUGH MVP-ES46.3.
- FLEXTERRA, EARTHGUARD OR EQUIVALENT MAY BE USED AS A SUBSTITUTE TO EROSION CONTROL BLANKET AS DIRECTED BY MVP.
- CONTRACTOR IS RESPONSIBLE TO IDENTIFY ALL UTILITIES. THE UTILITY LINES SHOWN ON THE PLAN ARE FOR INFORMATIONAL PURPOSES ONLY AND DO NOT REPRESENT SURVEYED LINE INFORMATION.
- SLOPES OF 30° OR GREATER EXIST. CONSTRUCTION FOR STEEP SLOPES TO BE PERFORMED USING STEEP SLOPE TECHNIQUES IDENTIFIED IN THE DETAIL SHEETS. ALSO REFER TO THE SITE-SPECIFIC DESIGN OF STABILIZATION MEASURES IN SELECTED HIGH-HAZARD PORTIONS OF THE ROUTE OF THE PROPOSED MOUNTAIN VALLEY PIPELINE PROJECT.
- WHERE CONSTRUCTION CONDITIONS PRECLUDE THE USE OF DIVERSION DITCHES DUE TO SITE CONDITIONS THE CONTRACTOR WILL INSTALL SILT FENCE AT THE DIRECTION OF MVP.
- IMPROVEMENTS TO PERMANENT AND TEMPORARY ACCESS ROADS WILL BE PERFORMED PER THE SITE SPECIFIC ACCESS ROAD DETAILS.
- TEMPORARY ACCESS ROAD CROSSING OF STREAMS AND WETLANDS WILL UTILIZE TIMBERMATS. ANY PERMANENT ROAD CROSSINGS WILL BE CONDUCTED VIA CULVERTS.

Mountain Valley Pipeline	
EXISTING CONDITIONS	
MOUNTAIN VALLEY PIPELINE PROJECT - H600 LINE	
SPREAD 10 - FRANKLIN COUNTY, VIRGINIA	
MOUNTAIN VALLEY PIPELINE, LLC	
555 SOUTHPOINTE BOULEVARD, SUITE 200	
CANONSBURG, PA 15317	
REVISIONS:	
NO.	DATE:
DWN.:	CHKD.:
APPD.:	DESCRIPTION:
DRAWN BY: KAL	
CHECKED BY: HT	
APPROVED BY: RE	
DATE: 2/19/2016	
SCALE: AS SHOWN	
SHT. NO. 14.39EX OF 14.77EX	

