


C/L MP 39.71

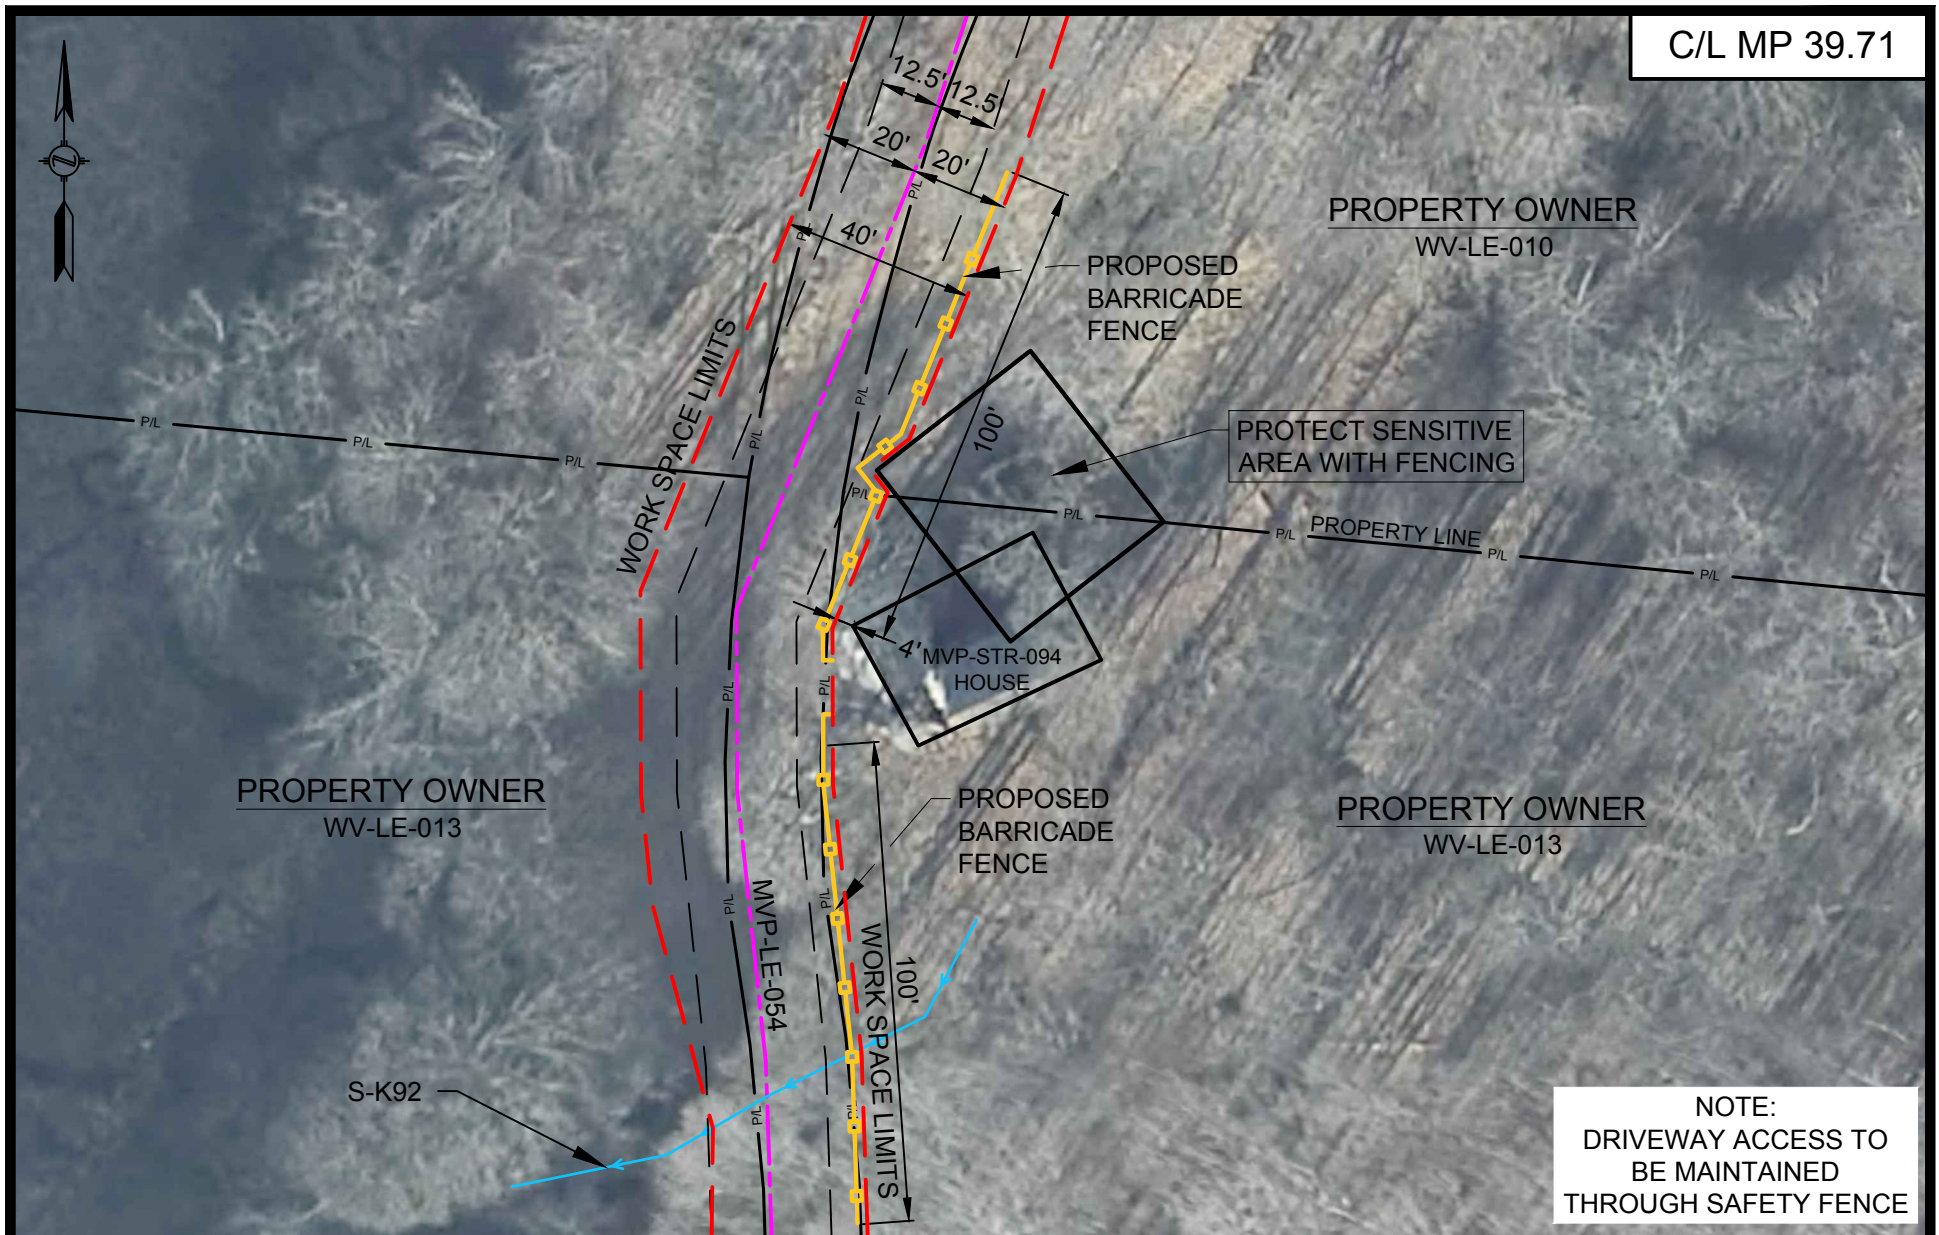

HOLLAND ENGINEERING

220 Hoover Boulevard, Suite 2
Holland, Michigan 49423-3766
T 616-392-5938 F 616-392-2116

26555 Evergreen Rd. Suite. 430
Southfield, Michigan 48076
T 248-827-7322 F 248-827-7549

www.hollandengineering.com

HEI PROJECT NO.: 14-10-052




CONSTRUCTION DETAILS - RESIDENTIAL SITE SPECIFIC

MOUNTAIN VALLEY PIPELINE PROJECT
PROPOSED H-600 PIPELINE
LEWIS COUNTY, WEST VIRGINIA

SHEET 1 OF 1

DRAWN BY: HEI(TRG)	10/14/16
DRAFTING CK:	
ENVIRONMENTAL CK:	
ENGINEERING CK:	
DETAIL SHEET: MVP-ADAR-H600-14	
DRAWING NO.:	
RSS-H600-110	
SCALE: 1" = 40'	REV. 0
DATE OF PLOT: 10/10/2016 1:07 PM	

C/L MP 44.44

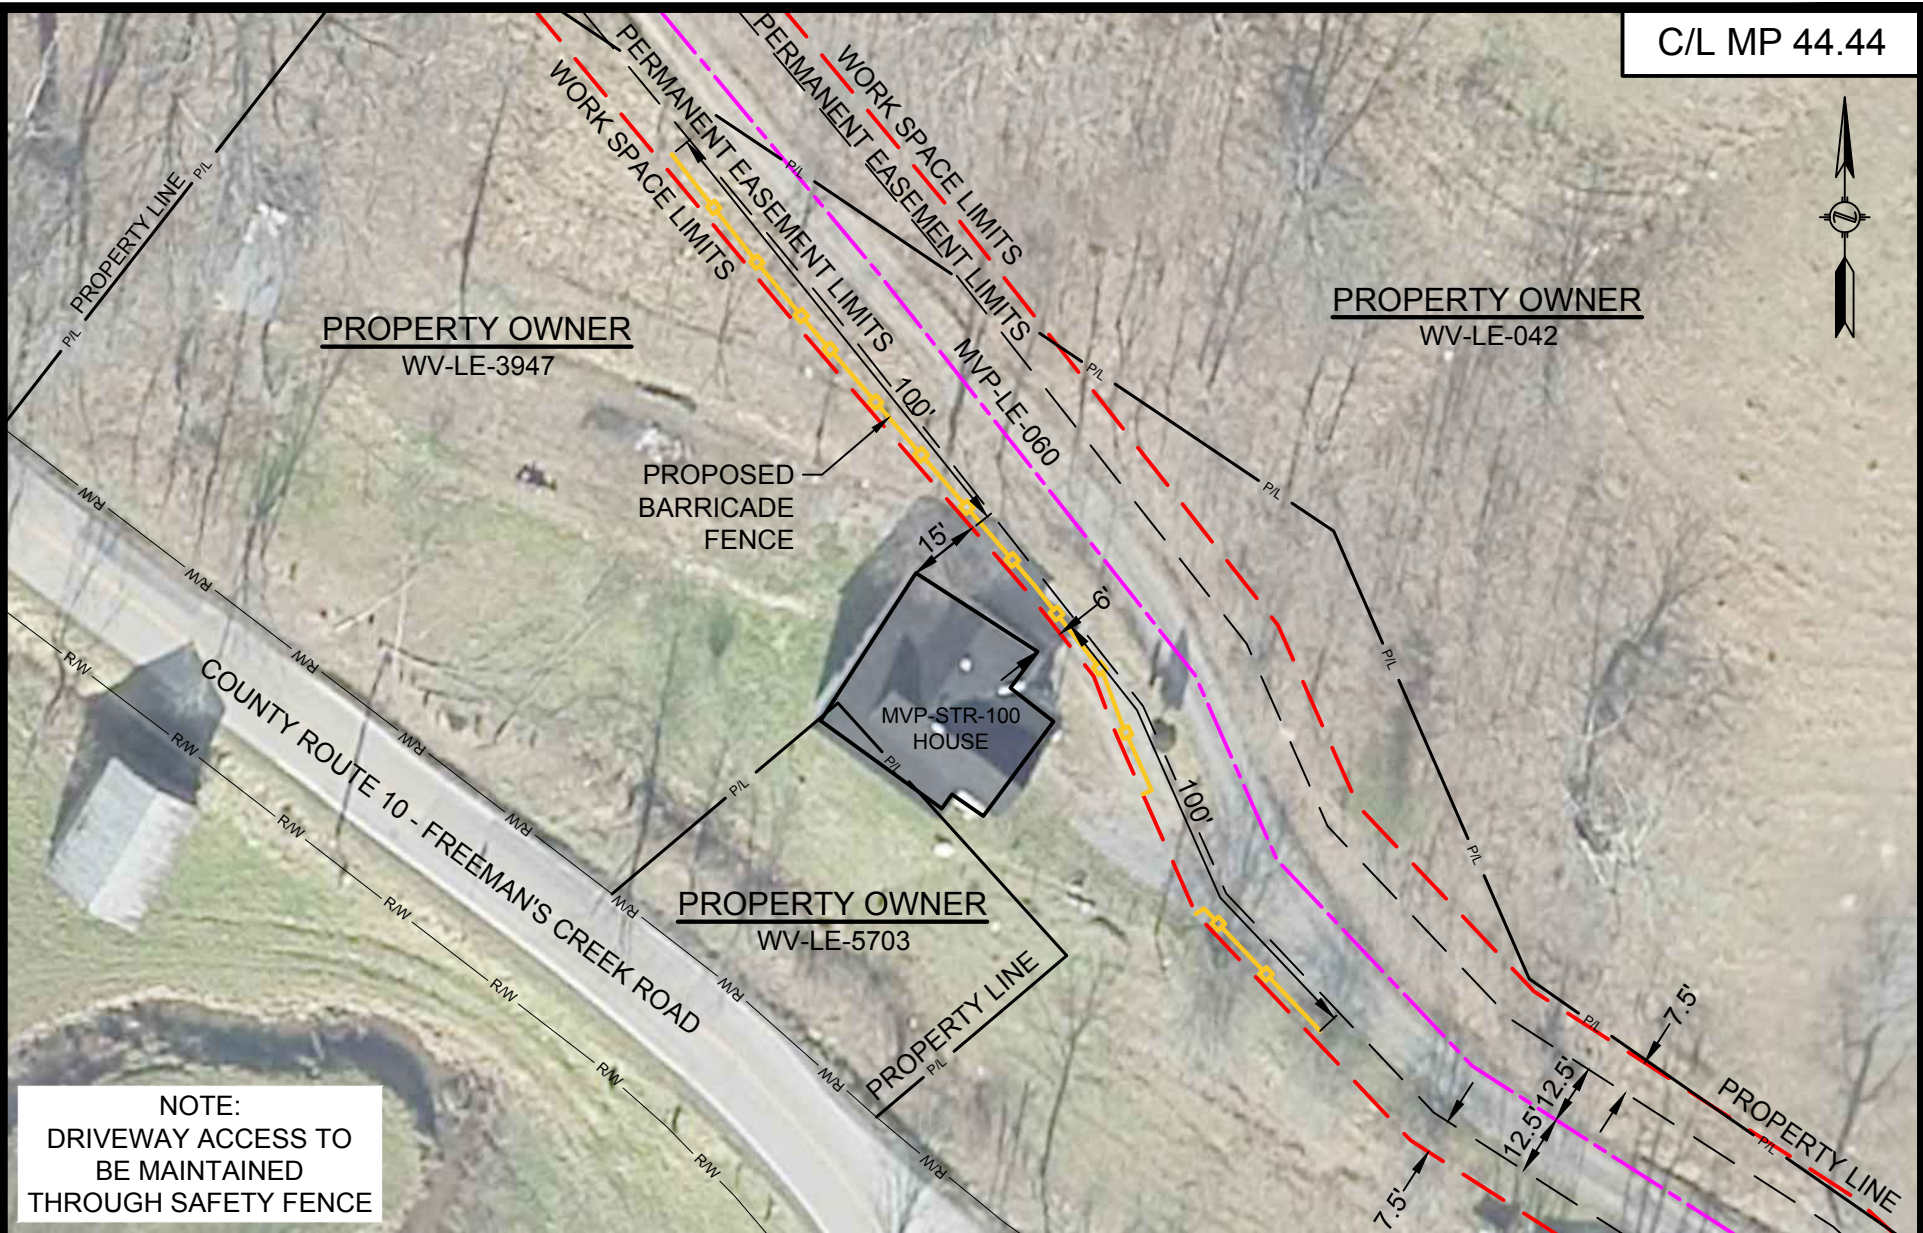

NOTE:
DRIVEWAY ACCESS TO
BE MAINTAINED
THROUGH SAFETY FENCE

HOLLAND
ENGINEERING

220 Hoover Boulevard, Suite 2
Holland, Michigan 49423-3766
T 616-392-5938 F 616-392-2116

26555 Evergreen Rd. Suite. 430
Southfield, Michigan 48076
T 248-827-7322 F 248-827-7549

www.hollandengineering.com

HEI PROJECT NO.: 14-10-052




CONSTRUCTION DETAILS - RESIDENTIAL SITE SPECIFIC

MOUNTAIN VALLEY PIPELINE PROJECT
PROPOSED H-600 PIPELINE
LEWIS COUNTY, WEST VIRGINIA

SHEET 1 OF 1

DRAWN BY: HEI(DRF)	10/14/16
DRAFTING CK:	
ENVIRONMENTAL CK:	
ENGINEERING CK:	
DETAIL SHEET: MVP-QDAR-H600-14	
DRAWING NO.:	
RSS-H600-033	
SCALE: 1" = 40'	REV. 1
DATE OF PLOT: 10/10/2016 1:08 PM	

C/L MP 44.46

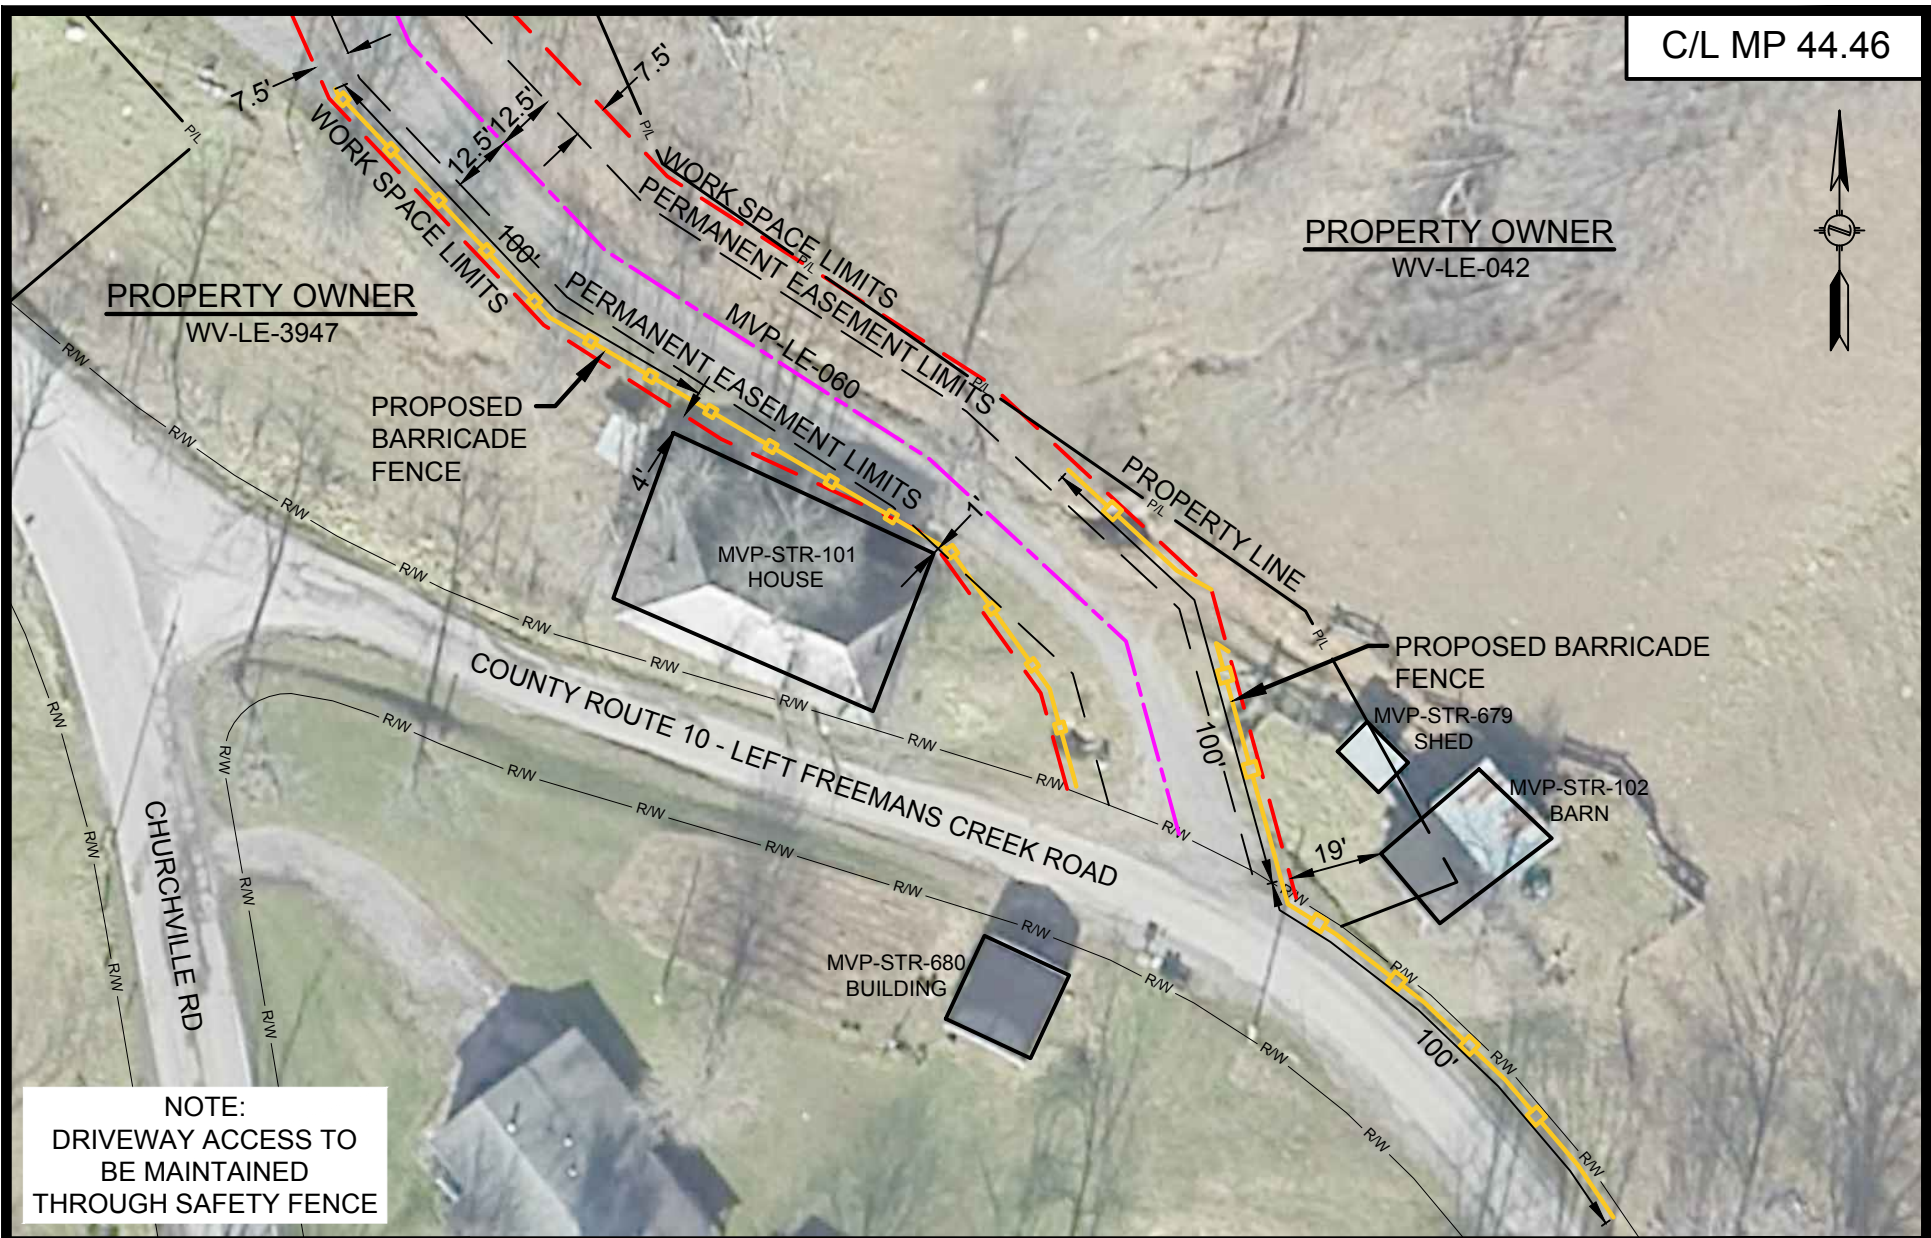

NOTE:
DRIVEWAY ACCESS TO
BE MAINTAINED
THROUGH SAFETY FENCE

HOLLAND
ENGINEERING

220 Hoover Boulevard, Suite 2
Holland, Michigan 49423-3766
T 616-392-5938 F 616-392-2116

26555 Evergreen Rd. Suite. 430
Southfield, Michigan 48076
T 248-827-7322 F 248-827-7549

www.hollandengineering.com

HEI PROJECT NO.: 14-10-052




CONSTRUCTION DETAILS - RESIDENTIAL SITE SPECIFIC

MOUNTAIN VALLEY PIPELINE PROJECT
PROPOSED H-600 PIPELINE
LEWIS COUNTY, WEST VIRGINIA

SHEET 1 OF 1

DRAWN BY: HEI(DRF)	10/14/16
DRAFTING CK:	
ENVIRONMENTAL CK:	
ENGINEERING CK:	
ALIGN. SHEET: PA-LEWV-H600-08	
DRAWING NO.:	
RSS-H600-034	
SCALE: 1" = 40'	REV. 1
DATE OF PLOT: 10/10/2016 4:09 PM	

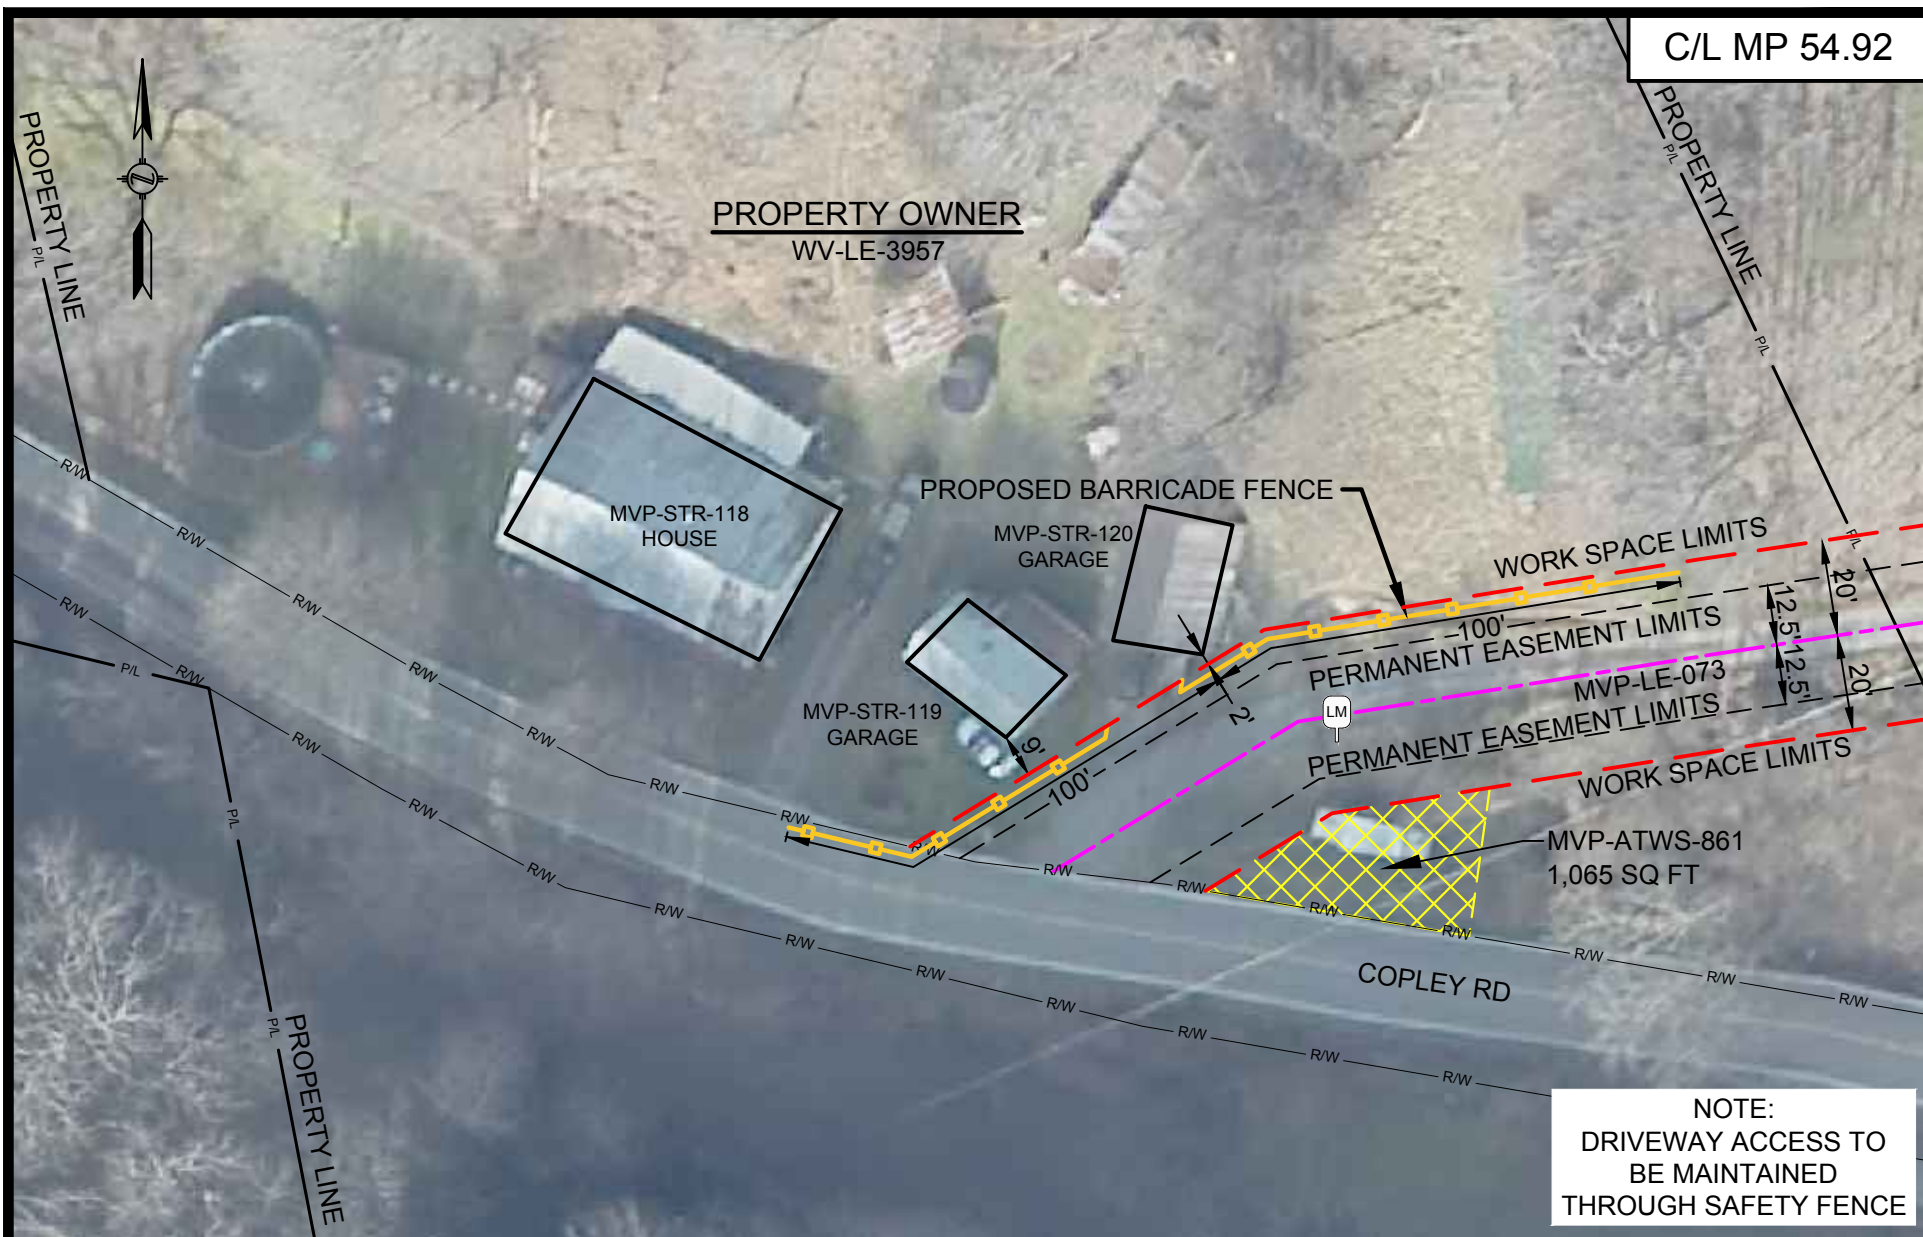

HOLLAND ENGINEERING

220 Hoover Boulevard, Suite 2
Holland, Michigan 49423-3766
T 616-392-5938 F 616-392-2116

26555 Evergreen Rd. Suite. 430
Southfield, Michigan 48076
T 248-827-7322 F 248-827-7549

www.hollandengineering.com

HEI PROJECT NO.: 14-10-052



CONSTRUCTION DETAILS - RESIDENTIAL SITE SPECIFIC

MOUNTAIN VALLEY PIPELINE PROJECT
PROPOSED H-600 PIPELINE
LEWIS COUNTY, WEST VIRGINIA

SHEET 1 OF 1

DRAWN BY: HEI(DRF)	10/14/16
DRAFTING CK:	
ENVIRONMENTAL CK:	
ENGINEERING CK:	
DETAIL SHEET: MVP-QDAR-H600-18	
DRAWING NO.:	
RSS-H600-036	
SCALE: 1" = 40'	REV. 1
DATE OF PLOT: 10/10/2016 1:08 PM	



PROPERTY OWNER
WV-LE-3958

C/L MP 59.52

WORK SPACE LIMITS

WORK SPACE LIMITS

MVP-LE-075

MVP-STR-122
SHED

PROPERTY OWNER
WV-LE-3953

PROPOSED BARRICADE FENCE

NOTE:
DRIVEWAY ACCESS TO
BE MAINTAINED
THROUGH SAFETY FENCE

HOLLAND
ENGINEERING

220 Hoover Boulevard, Suite 2
Holland, Michigan 49423-3766
T 616-392-5938 F 616-392-2116

www.hollandengineering.com

HEI PROJECT NO.: 14-10-052




CONSTRUCTION DETAILS - RESIDENTIAL SITE SPECIFIC

MOUNTAIN VALLEY PIPELINE PROJECT
PROPOSED H-600 PIPELINE
LEWIS COUNTY, WEST VIRGINIA

SHEET 1 OF 1

DRAWN BY: HEI(DRF)	10/14/16
DRAFTING CK:	
ENVIRONMENTAL CK:	
ENGINEERING CK:	
DETAIL SHEET: MVP-QDAR-H600-20	
DRAWING NO.:	
RSS-H600-037	
SCALE: 1" = 40'	REV. 1
DATE OF PLOT: 10/10/2016 1:08 PM	

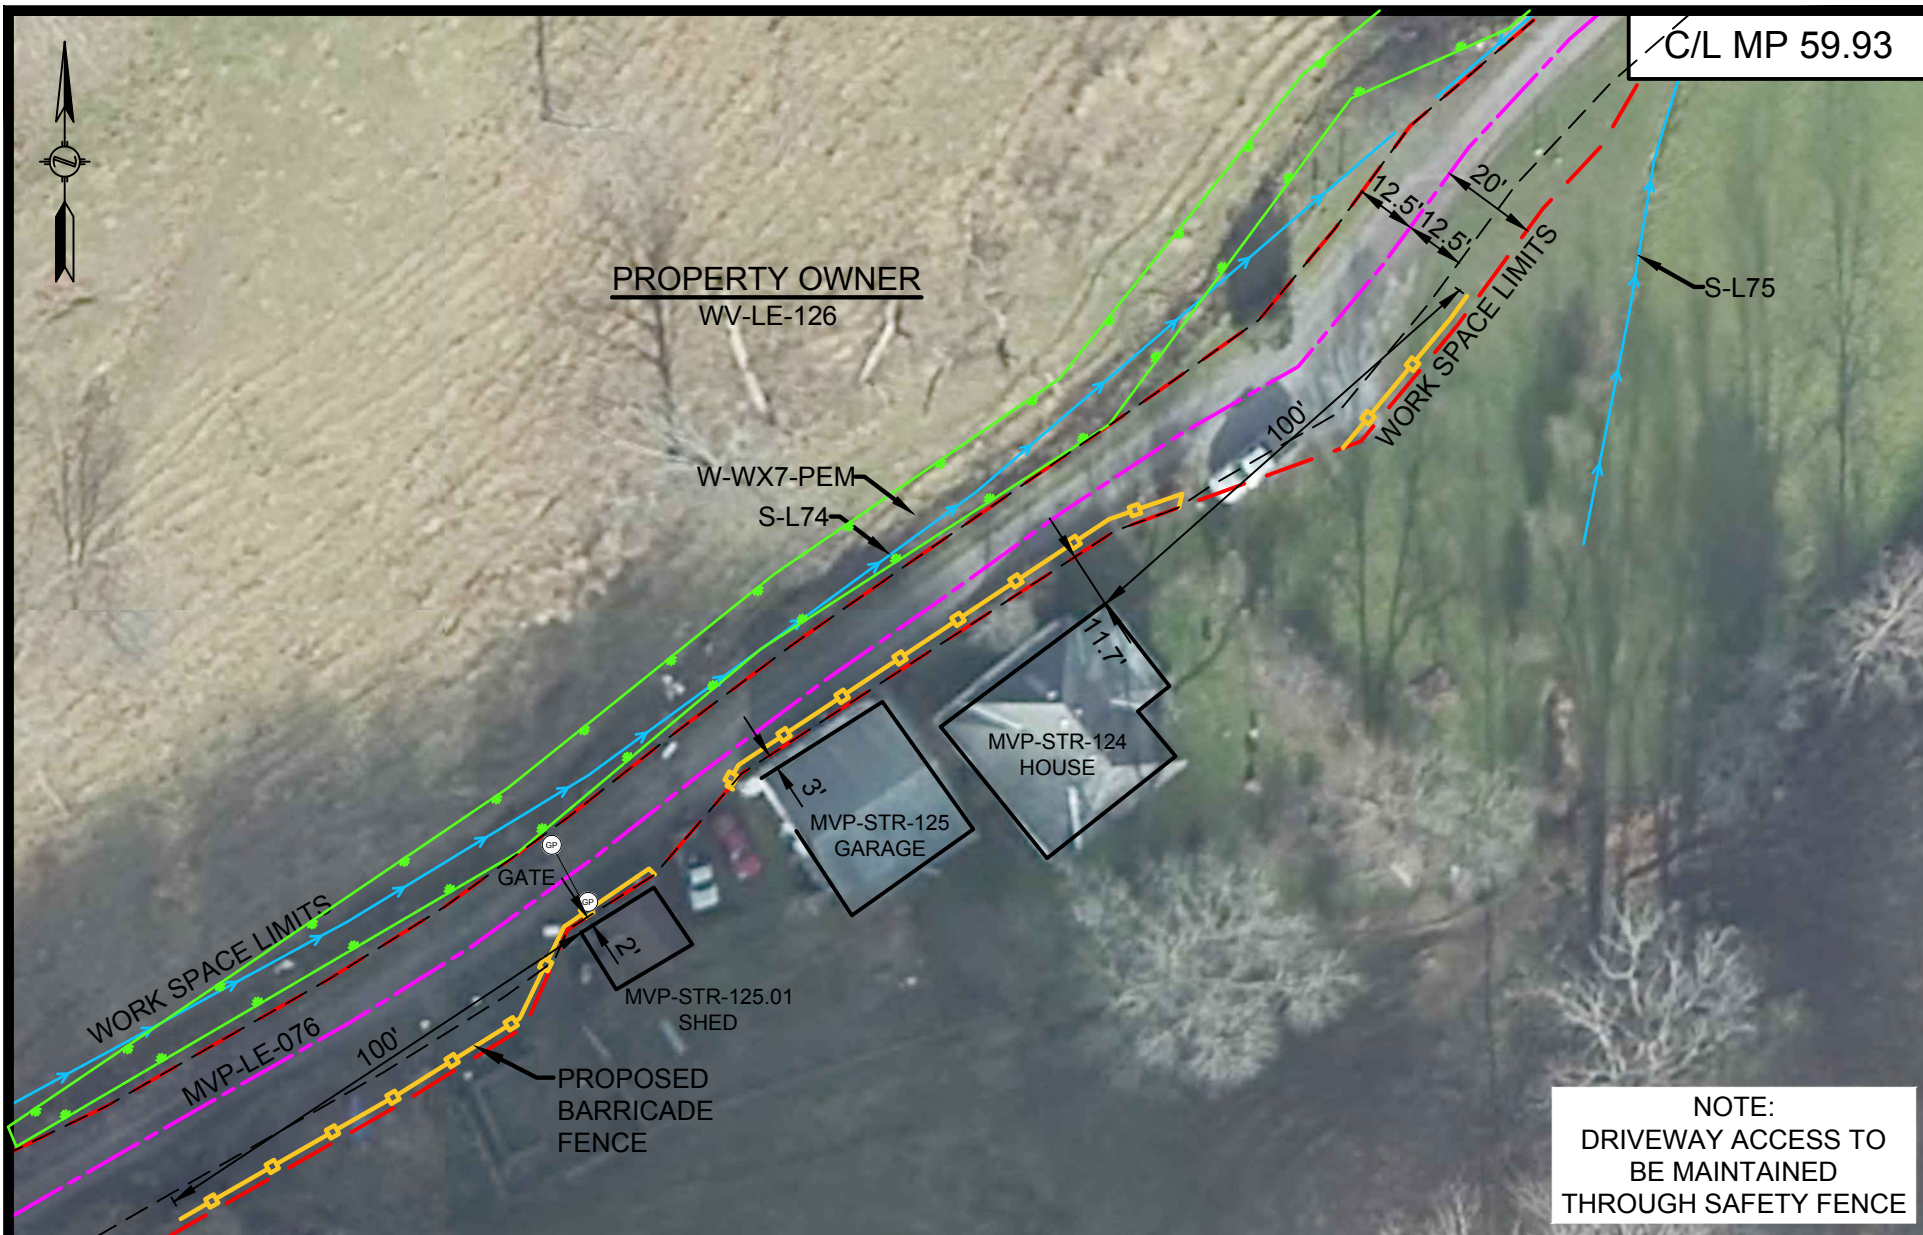

HOLLAND ENGINEERING

220 Hoover Boulevard, Suite 2
Holland, Michigan 49423-3766
T 616-392-5938 F 616-392-2116

26555 Evergreen Rd. Suite. 430
Southfield, Michigan 48076
T 248-827-7322 F 248-827-7549

www.hollandengineering.com

HEI PROJECT NO.: 14-10-052




CONSTRUCTION DETAILS - RESIDENTIAL SITE SPECIFIC

MOUNTAIN VALLEY PIPELINE PROJECT
PROPOSED H-600 PIPELINE
LEWIS COUNTY, WEST VIRGINIA

SHEET 1 OF 1

DRAWN BY: HEI(DRF)	10/14/16
DRAFTING CK:	
ENVIRONMENTAL CK:	
ENGINEERING CK:	
DETAIL SHEET: MVP-AQAR-H600-20	
DRAWING NO.:	
RSS-H600-099	
SCALE: 1" = 40'	REV. 1
DATE OF PLOT: 10/10/2016 1:09 PM	

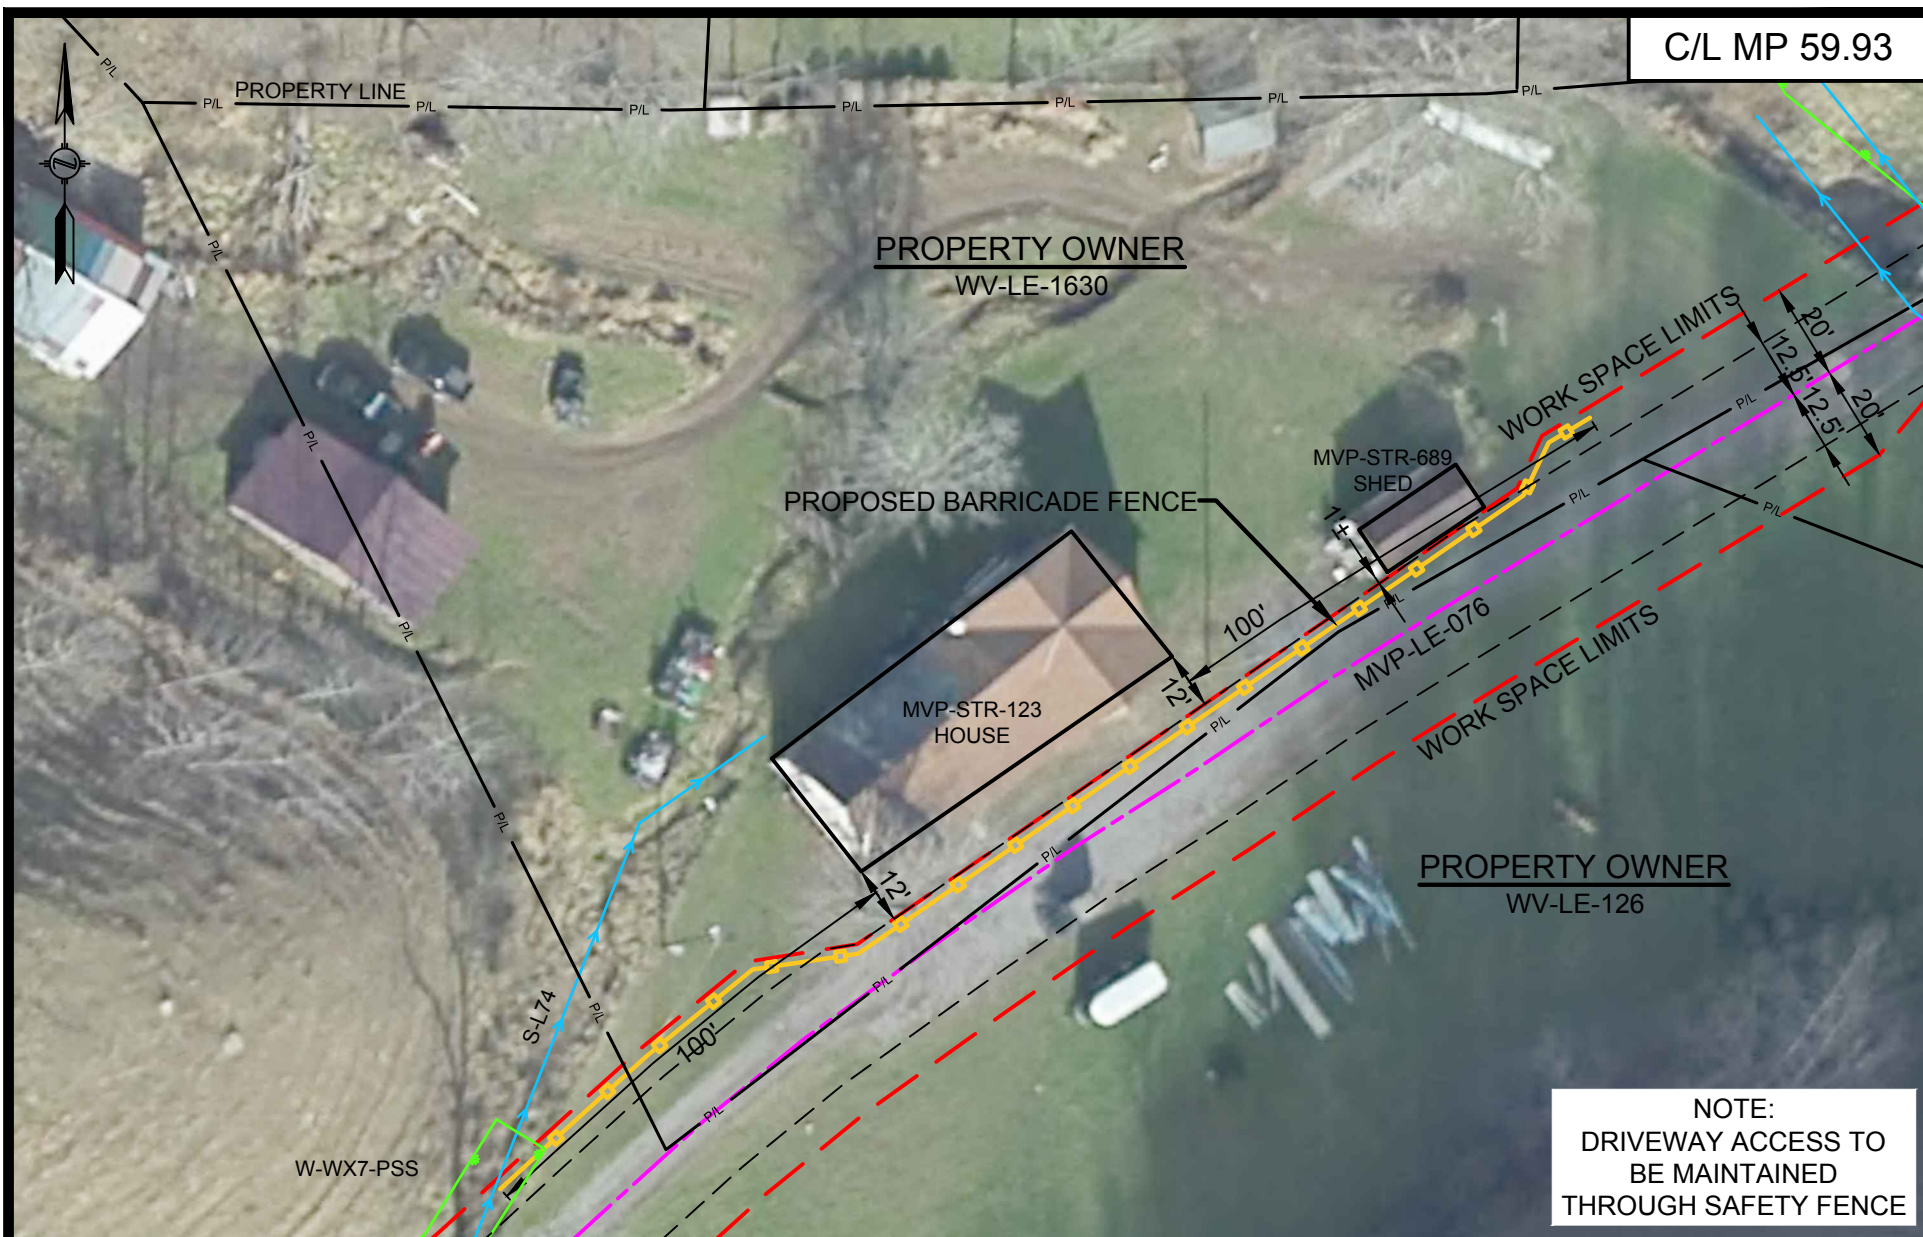

HOLLAND ENGINEERING

220 Hoover Boulevard, Suite 2
Holland, Michigan 49423-3766
T 616-392-5938 F 616-392-2116

26555 Evergreen Rd. Suite. 430
Southfield, Michigan 48076
T 248-827-7322 F 248-827-7549

www.hollandengineering.com

HEI PROJECT NO.: 14-10-052




CONSTRUCTION DETAILS - RESIDENTIAL SITE SPECIFIC

MOUNTAIN VALLEY PIPELINE PROJECT
PROPOSED H-600 PIPELINE
LEWIS COUNTY, WEST VIRGINIA

SHEET 1 OF 1

DRAWN BY: HEI(DRF)	10/14/16
DRAFTING CK:	
ENVIRONMENTAL CK:	
ENGINEERING CK:	
DETAIL SHEET: MVP-AQAR-H600-20	
DRAWING NO.:	
RSS-H600-098	
SCALE: 1" = 40'	REV. 1
DATE OF PLOT: 10/10/2016 1:09 PM	

C/L MP 65.39

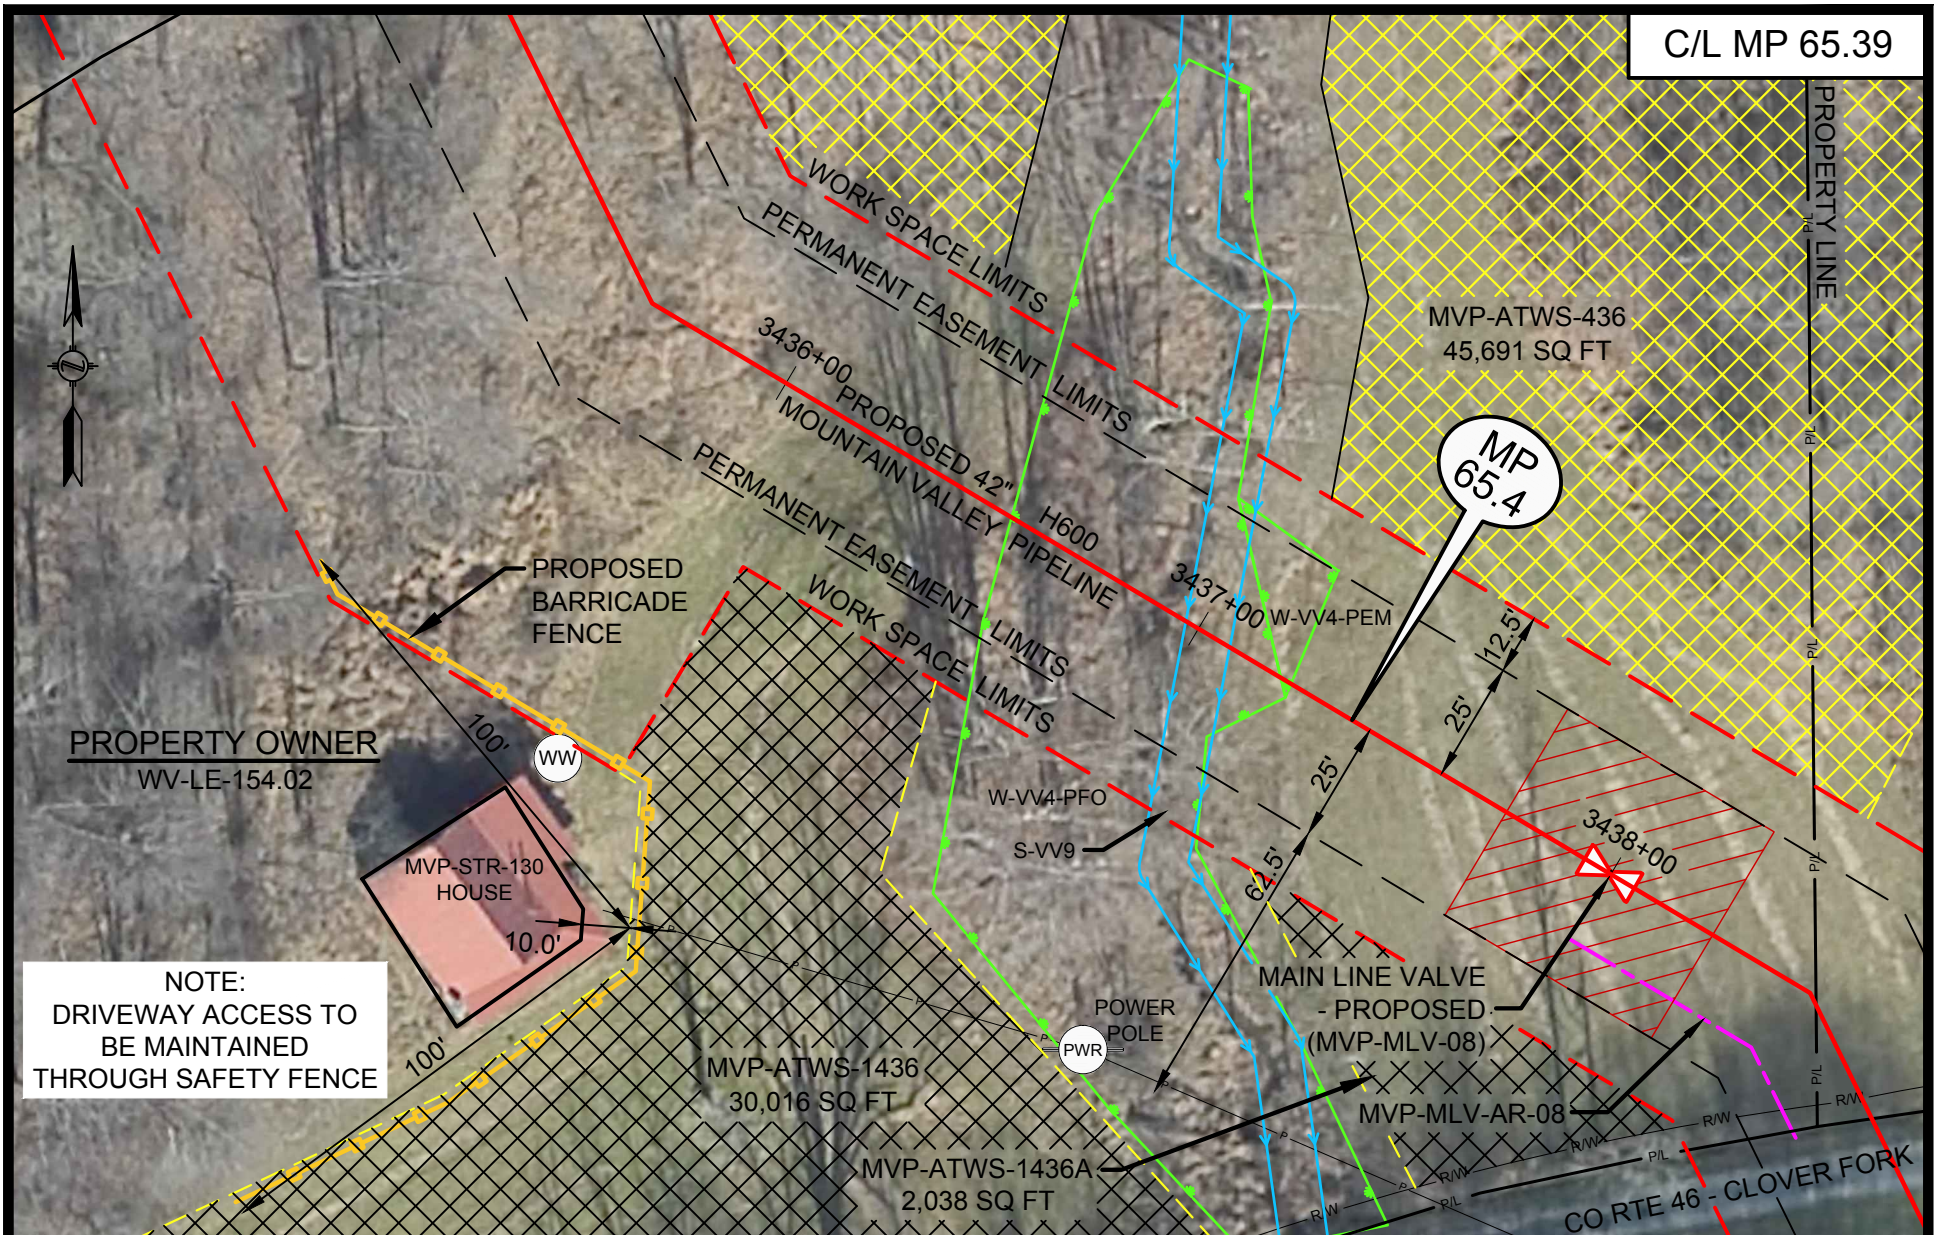

HOLLAND
ENGINEERING

220 Hoover Boulevard, Suite 2
Holland, Michigan 49423-3766
T 616-392-5938 F 616-392-2116

www.hollandengineering.com

HEI PROJECT NO.: 14-10-052



CONSTRUCTION DETAILS - RESIDENTIAL SITE SPECIFIC

MOUNTAIN VALLEY PIPELINE PROJECT
PROPOSED H-600 PIPELINE
LEWIS COUNTY, WEST VIRGINIA

SHEET 1 OF 1

DRAWN BY: HEI(DRF)	10/14/16
DRAFTING CK:	
ENVIRONMENTAL CK:	
ENGINEERING CK:	
ALIGN. SHEET: PA-LEWV-H600-30	
DRAWING NO.:	
RSS-H600-038	
SCALE: 1" = 40'	REV. 1
DATE OF PLOT: 10/10/2016 1:10 PM	