RIGHT-OF-WAY & OWNERSHIP DATA

7906+60	WV-GR-051 728 LF 728 SLOPE	7913+87	WV-GR-053 435 LF 444 SLOPE	7918+22	WV-GR-054 1973 LF 1990 SLOPE	7937+95	WV-GR-054 WV-GR-055 185 LF 187 SLOPE	7939+80	WV-GR-055 384 LF 391 SLOPE	7943+64	COUNTY ROUTE 24 31 LF - 31 SLOPE	7943+95	WV-GR-056 COUNTY ROUTE 24 WV-GR-055 45 LF 47 SLOPE	7944+40	WV-GR-056 2170 LF 2214 SLOPE	7966+10

DESIGN

PIPE / COATING	7906+60	1	7943+60	4	7944+00	1	7949+52	2	7949+92	1	7966+10
SLOPE DISTANCE		3736'		40'		560'		40'		1656'	
CLASS LOCATION / HCA		1									

ENVIRONMENTAL

CONSTRUCTION EXCLUSION		
WETLAND / STREAM	W-FF1 49 LF	W-W13 13 LF
.		
.		

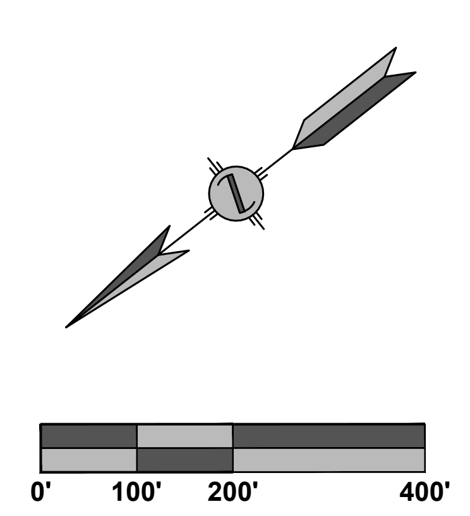

0'
100'
200'
400'

PLAN VIEW

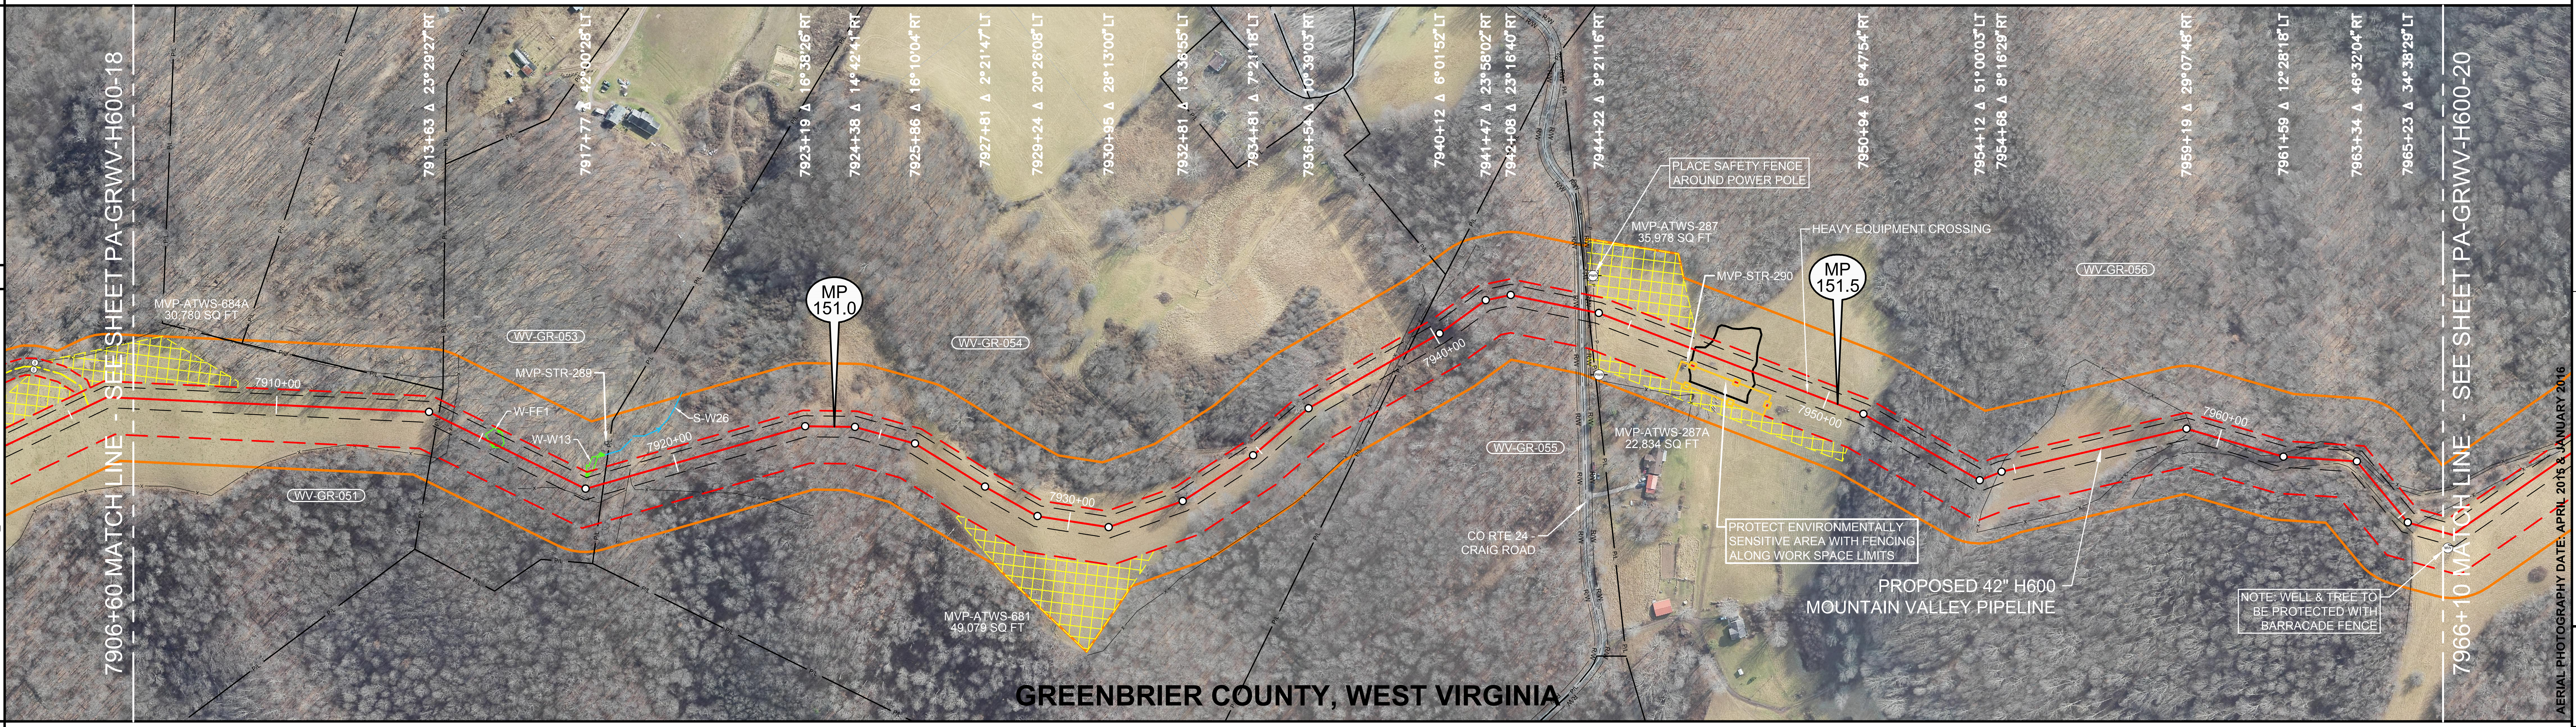

7906+60 MATCH LINE - SEE SHEET PA-GRWV-H600-18
7966+10 MATCH LINE - SEE SHEET PA-GRWV-H600-20
7913+63 Δ 23°29'27" RT
7917+77 Δ 42°00'28" LT
7923+19 Δ 16°38'26" RT
7924+38 Δ 14°42'41" RT
7925+86 Δ 16°10'04" RT
7927+81 Δ 2°21'47" LT
7929+24 Δ 20°26'08" LT
7930+95 Δ 28°13'00" LT
7932+81 Δ 13°36'55" LT
7934+81 Δ 7°21'18" LT
7936+54 Δ 10°39'03" RT
7940+12 Δ 6°01'52" LT
7941+47 Δ 23°58'02" RT
7942+08 Δ 23°16'40" RT
7944+22 Δ 9°21'16" RT
7950+94 Δ 8°47'54" RT
7954+12 Δ 51°00'03" LT
7954+68 Δ 8°16'29" RT
7959+19 Δ 29°07'48" RT
7961+59 Δ 12°28'18" LT
7963+34 Δ 46°32'04" RT
7965+23 Δ 34°38'29" LT
MVP-ATWS-684A
30,780 SQ FT
7910+00
WV-GR-053
MVP-STR-289
W-FF1
W-W13
S-W26
7920+00
WV-GR-051
MP
151.0
WV-GR-054
7930+00
MVP-ATWS-681
49,079 SQ FT
7940+00
PLACE SAFETY FENCE
AROUND POWER POLE
MVP-ATWS-287
35,978 SQ FT
HEAVY EQUIPMENT CROSSING
MVP-STR-290
MP
151.5
WV-GR-056
7950+00
7960+00
WV-GR-055
MVP-ATWS-287A
22,834 SQ FT
CO RTE 24 -
CRAIG ROAD
PROTECT ENVIRONMENTALLY
SENSITIVE AREA WITH FENCING
ALONG WORK SPACE LIMITS
PROPOSED 42" H600
MOUNTAIN VALLEY PIPELINE
NOTE: WELL & TREE TO
BE PROTECTED WITH
BARRACADE FENCE
P/L
R/W
PWR
GREENBRIER COUNTY, WEST VIRGINIA
AERIAL PHOTOGRAPHY DATE: APRIL 2015 & JANUARY 2016

LEGEND

🟧	STUDY CORRIDOR
🟥	PROPOSED 42"PIPELINE
	NON-SURVEYED C/L
	500' TICK MARK
	EXISTING PIPELINE
	PERMANENT EASEMENT
	WORK SPACE LIMITS
	PERMANENT ACCESS RD
	TEMPORARY ACCESS RD
	ANCILLARY SITE
	COUNTY LINE
P/L	PROPERTY LINE
R/W	ROAD RIGHT-OF-WAY
X	FENCE LINE
P	OVERHEAD POWER
T	OVERHEAD TELEPHONE
	C/L ROAD
	C/L RAILROAD
	DELINEATED STREAM
	DELINEATED WETLAND
	BARRACADE FENCE
○ PI SYMBOL	TS# PROPOSED TEST STATION
MB MAILBOX	LM LINE MARKER - VENT PIPE
PWR TEL	POWER/TELE POLE
SIGN	TWR TOWER LEG
TREE	GUY ANCHOR
TANK TANK	GAS VALVE
WELL GW OW WW MNW	WELL - GAS/OIL/WATER/ MONITORING
POST FP GP	POST - GATE/FENCE
EM GM WM	ELEC/GAS/WTR METER
PED TEP EP FOP TVP	PEDESTAL - UTILITY
SAMH WMH	MH - SANITARY/WATER
	CATCH BASIN - CULVERT
▨	ADDITIONAL TEMPORARY WORK SPACE(ATWS)
▨	ABOVE GROUND FACILITY
▨	LIMITS OF DISTURBANCE

REFERENCE DRAWINGS

DRAWING NO.	DESCRIPTION
MVP-AR-H600-08	ACCESS ROADS, ANCILLARY SITES, MAINLINE VALVES & LAUNCHER/RECEIVER SITES

OCTOBER 2016 PROPOSED ROUTE - ISSUED TO FERC

HORIZONTAL STATIONING

7906+60 MATCH LINE
7913+87 PROPERTY LINE
7914+23 FENCE – BARBED WIRE
7915+06 BEGIN WETLAND(W–FF1)12'LT
7915+56 END WETLAND(W–FF1)12'LT
7917+65 BEGIN WETLAND(W–W13)26'LT
7918+05 END WETLAND(W–W13)37'LT
7918+22 PROPERTY LINE
7918+57 BUILDING – ANIMAL SHELTER 87'LT
7918+84 FENCE – BARBED WIRE
7918+87 FENCE – BARBED WIRE
7938+83 FENCE – BARBED WIRE
7939+09 FENCE – BARBED WIRE
7941+65 PROPERTY LINE
7943+65 RIGHT–OF–WAY
7943+72 EDGE OF GRAVEL
7943+74 EDGE OF ASPHALT
7943+80 ℄ CO RTE 24 – CRAIG RD
7943+85 EDGE OF ASPHALT
7943+90 EDGE OF GRAVEL
POWER POLE 84'LT
PEDESTAL – TELEPHONE 84'LT
7943+96 RIGHT–OF–WAY
7943+99 FENCE – BARBED WIRE
7944+12 OHP LINE
7944+56 PROPERTY LINE
7946+58 BUILDING – SHED 30'RT
7949+72 ℄ HEAVY EQUIPMENT CROSSING
7954+61 FENCE – BARBED WIRE
7959+34 FENCE – BARBED WIRE
7961+40 FENCE – BARBED WIRE
7961+75 ℄ TRAIL(DIRT)
7965+44 FENCE – BARBED WIRE
7966+10 MATCH LINE

WORK SPACE

🟥	PROPOSED PIPELINE
	EXISTING PIPELINE
	ACCESS ROAD TEMPORARY WORK SPACE
	PERMANENT EASEMENT
▨	TEMPORARY WORK SPACE(TWS)
▨	ADD. TEMPORARY WORK SPACE(ATWS)

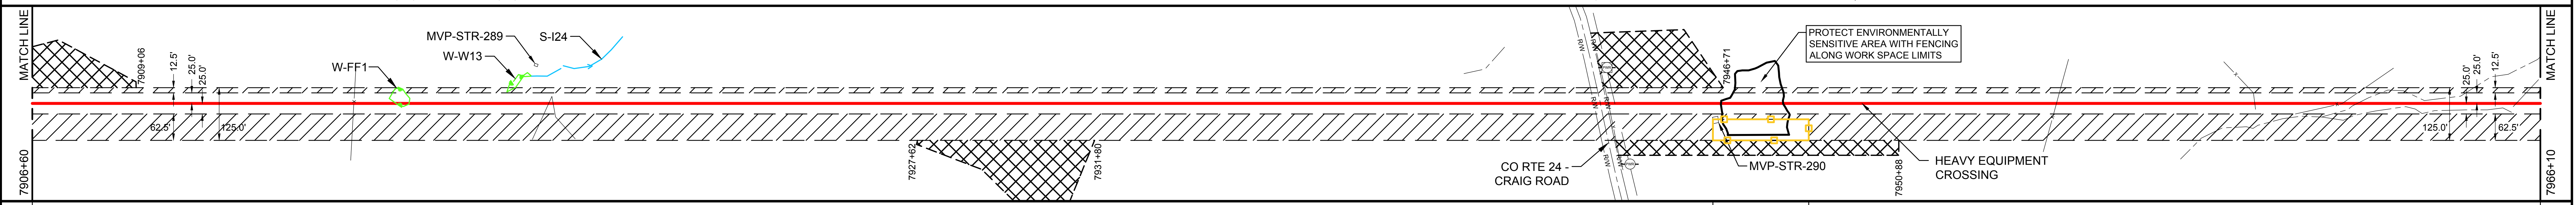

MATCH LINE
7906+60
7909+06
12.5'
25.0'
25.0'
62.5'
125.0'
W-FF1
MVP-STR-289
W-W13
S-I24
7927+40
7931+80
R/W
PWR
7946+71
PROTECT ENVIRONMENTALLY
SENSITIVE AREA WITH FENCING
ALONG WORK SPACE LIMITS
CO RTE 24 -
CRAIG ROAD
MVP-STR-290
7950+08
HEAVY EQUIPMENT
CROSSING
125.0'
62.5'
25.0'
25.0'
12.5'
MATCH LINE
7966+10

CONSTRUCTION METHOD

1	BORE	1

CONSTRUCTION METHOD KEY

1 - TYPICAL R/W WORKING SIDE RIGHT
1.1 - TYPICAL R/W WORKING SIDE RIGHT
2 - TYPICAL R/W WORKING SIDE LEFT
2.1 - TYPICAL R/W WORKING SIDE LEFT
3 - TYPICAL WETLAND X-ING
4 - ROAD X-ING - BORE
5 - RAILROAD X-ING - BORE
6 - WATERBODY X-ING OPEN CUT - FLUME
7 - PARALLEL TO POWER LINE
8 - RIDGE CONSTRUCTION
9 - WATERBODY X-ING OPEN CUT - WET DITCH
10 - HDD ENTRY PLAN
11 - HDD EXIT PLAN
12 - HDD CONSTRUCTION
13 - PARALLEL TO POWER LINE
14 - PARALLEL TO POWER LINE
15 - WATERBODY X-ING OPEN CUT - DRY/DAM & PUMP
33 - SIDE HILL CONSTRUCTION
34 - 2-TONE SIDE HILL CONSTRUCTION

PROFILE

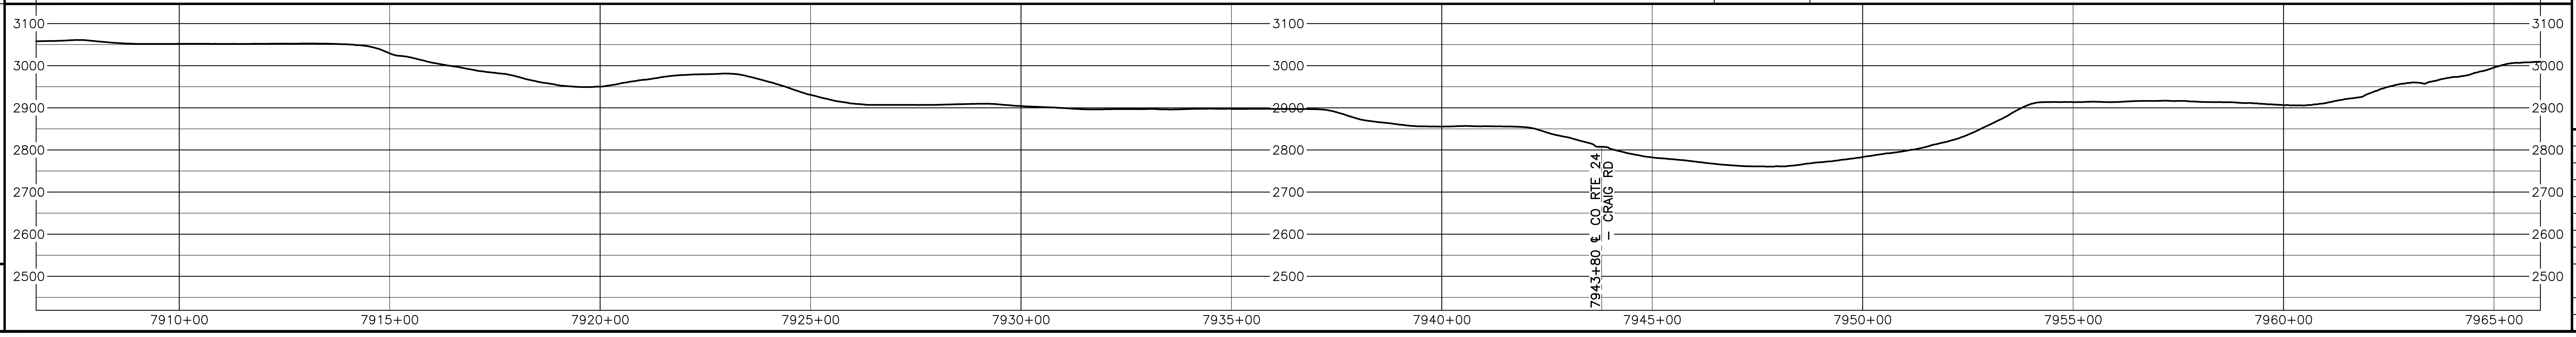

HOLLAND ENGINEERING

220 Hoover Boulevard, Suite 2
Holland, Michigan 49423-3766
T 616-392-5938 F 616-392-2116

26555 Evergreen Rd. Suite 430
Southfield, Michigan 48076
T 248-827-7322 F 248-827-7549

www.hollandengineering.com

REVISIONS

REV.	BY	DATE	DESCRIPTION
0	HEI	10-15-15	REV. 4.0.0 ISSUED TO FERC
1	HEI	01-11-16	FERC DATA REQUEST No.1
2	HEI	04-14-16	FERC DATA REQUEST No.2
3	HEI	09-03-16	REV. 4.1.13 ISSUED FOR BID
4	HEI	10-14-16	OCTOBER 2016 PROPOSED ROUTE - ISSUED TO FERC

MATERIAL SUMMARY

MK. NO.	QTY.	DESCRIPTION
1	5952	42"O.D. X 0.617"W.T., X-70, FUSION BONDED EPOXY
2	40	42"O.D. X 0.740"W.T., X-70, FUSION BONDED EPOXY
4	40	42"O.D. X 0.740"W.T., X-70, FBE & ARO
		TYPE 1 TEST STATION - PIPELINE
		TYPE 4 TEST STATION - FOREIGN CROSSING

APPROVED FOR CONSTRUCTION

REV.	BY	DATE
.	.	.

APPROVED FOR BIDDING

REV.	BY	DATE
3	RRR	09-03-16

APPROVED FOR FERC

REV.	BY	DATE
0	RRR	10-15-15
4	RRR	10-14-16

Mountain Valley PIPELINE

PIPELINE ALIGNMENT
MOUNTAIN VALLEY PROJECT - H600 LINE
MEADOW BLUFF DIST., GREENBRIER CO.,W.V.
STA. 7906+60 TO STA. 7966+10

HORZ. SCALE: 1" = 200'	
DRAWN BY: HEI(DRF)	02/17/15
DRAFTING CK:	.
ENGINEERING CK:	.
CONSTRUCTION CK:	.
ENVIRONMENTAL CK:.	.
AFE/P.O.NO.:	
HEI PROJECT NO.: 14-10-052	
DRAWING NO.: PA-GRWV-H600 -19	
SHEET 167 OF 329	REV. 4
DATE OF PLOT: 10/12/16 9:24 AM	

RIGHT-OF-WAY & OWNERSHIP DATA

From	Ownership		To
7966+10	WV-GR-056	2306 LF 2308 SLOPE	7989+16
7989+16	WV-GR-057	1738 LF 1743 SLOPE	8006+54
8006+54	WV-GR-058	833 LF 852 SLOPE	8014+87
8014+87	WV-GR-059 WV-GR-058	363 LF 364 SLOPE	8018+50
8018+50	WV-GR-058	210 LF 211 SLOPE	8020+60
8020+60	WV-GR-058 WV-GR-060	106 LF 106 SLOPE	8021+66
8021+66	WV-GR-060	99 LF 100 SLOPE	8022+65
8022+65	WV-GR-059 WV-GR-060	145 LF 145 SLOPE	8024+10

DESIGN

	7966+10 – 8024+10
PIPE / COATING	1
SLOPE DISTANCE	5829'
CLASS LOCATION / HCA	1

ENVIRONMENTAL

CONSTRUCTION EXCLUSION	
WETLAND / STREAM	
.	
.	

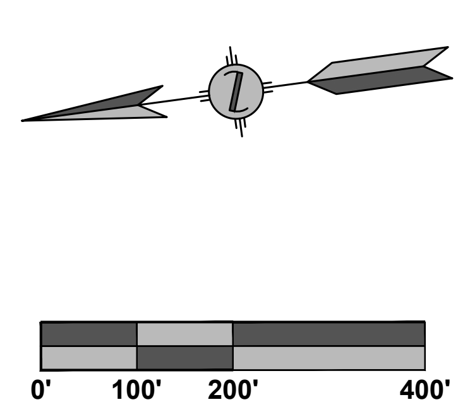

0'
100'
200'
400'

PLAN VIEW

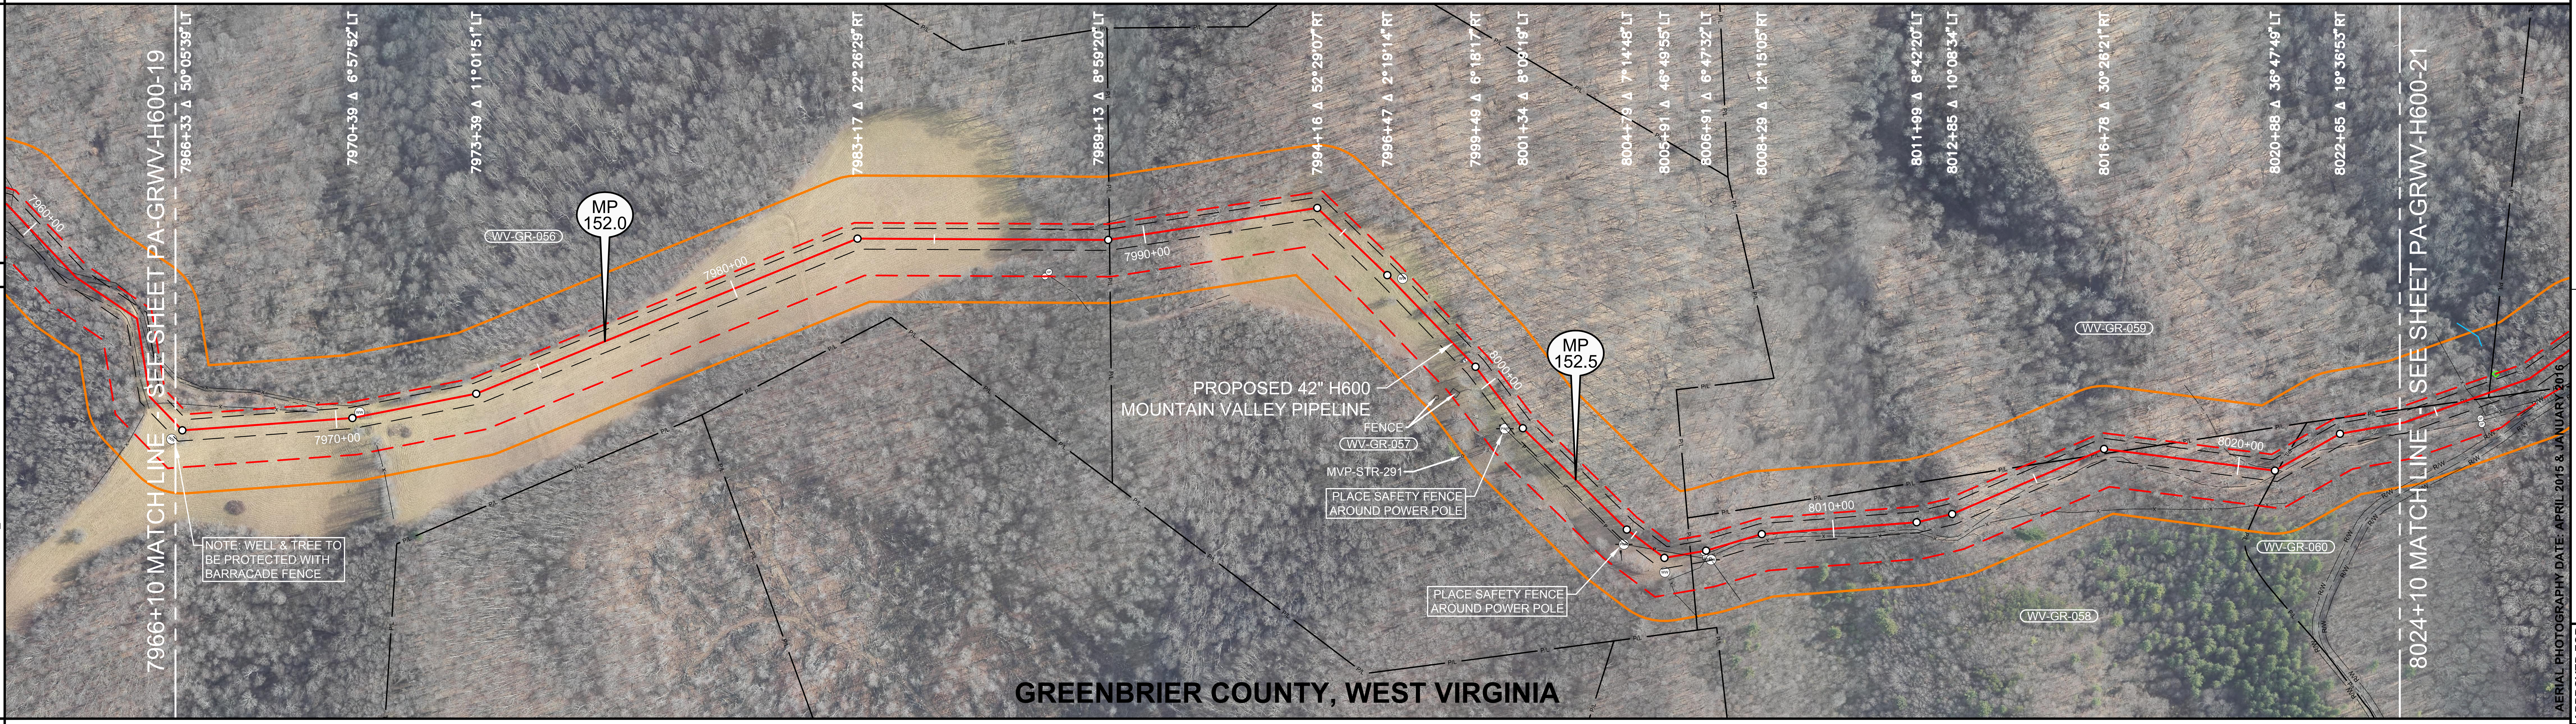

7966+10 MATCH LINE - SEE SHEET PA-GRWV-H600-19
7966+33 Δ 50°05'39" LT
7970+39 Δ 6°57'52" LT
7973+39 Δ 11°01'51" LT
7983+17 Δ 22°26'29" RT
7989+13 Δ 8°59'20" LT
7994+16 Δ 52°29'07" RT
7996+47 Δ 2°19'14" RT
7999+49 Δ 6°18'17" RT
8001+34 Δ 8°09'19" LT
8004+79 Δ 7°14'48" LT
8005+91 Δ 46°49'55" LT
8006+91 Δ 6°47'32" LT
8008+29 Δ 12°15'05" RT
8011+99 Δ 8°42'20" LT
8012+85 Δ 10°08'34" LT
8016+78 Δ 30°26'21" RT
8020+88 Δ 36°47'49" LT
8022+65 Δ 19°36'53" RT
8024+10 MATCH LINE - SEE SHEET PA-GRWV-H600-21
7960+00
7970+00
7980+00
7990+00
8000+00
8010+00
8020+00
MP 152.0
MP 152.5
WV-GR-056
WV-GR-057
WV-GR-058
WV-GR-059
WV-GR-060
PROPOSED 42" H600 MOUNTAIN VALLEY PIPELINE
FENCE
MVP-STR-291
PLACE SAFETY FENCE AROUND POWER POLE
PLACE SAFETY FENCE AROUND POWER POLE
NOTE: WELL & TREE TO BE PROTECTED WITH BARRACADE FENCE
GREENBRIER COUNTY, WEST VIRGINIA
P/L
R/W
AERIAL PHOTOGRAPHY DATE: APRIL 2015 & JANUARY 2016

LEGEND

🟧	STUDY CORRIDOR
🟥	PROPOSED 42"PIPELINE
	NON-SURVEYED C/L
	500' TICK MARK
	EXISTING PIPELINE
	PERMANENT EASEMENT
	WORK SPACE LIMITS
	PERMANENT ACCESS RD
	TEMPORARY ACCESS RD
	ANCILLARY SITE
	COUNTY LINE
P/L	PROPERTY LINE
R/W	ROAD RIGHT-OF-WAY
X	FENCE LINE
P	OVERHEAD POWER
T	OVERHEAD TELEPHONE
	C/L ROAD
	C/L RAILROAD
	DELINEATED STREAM
	DELINEATED WETLAND
	BARRACADE FENCE
○ PI SYMBOL	TS# PROPOSED TEST STATION
MB MAILBOX	LM LINE MARKER - VENT PIPE
PWR TEL	POWER/TELE POLE
SIGN	TWR TOWER LEG
TREE	GUY ANCHOR
TANK TANK	GAS VALVE
WELL GW OW WW MNW	WELL - GAS/OIL/WATER/ MONITORING
POST FP GP	POST - GATE/FENCE
EM GM WM	ELEC/GAS/WTR METER
PED TEP EP FOP TVP	PEDESTAL - UTILITY
SAMH WMH	MH - SANITARY/WATER
	CATCH BASIN - CULVERT
▨	ADDITIONAL TEMPORARY WORK SPACE(ATWS)
▨	ABOVE GROUND FACILITY
▨	LIMITS OF DISTURBANCE

REFERENCE DRAWINGS

DRAWING NO.	DESCRIPTION
MVP-AR-H600-08	ACCESS ROADS, ANCILLARY SITES, MAINLINE VALVES & LAUNCHER/RECEIVER SITES

OCTOBER 2016 PROPOSED ROUTE - ISSUED TO FERC

HORIZONTAL STATIONING

7966+10 MATCH LINE
7966+31 WELL - WATER 33'RT
7970+58 WELL - WATER 10'LT
7987+73 GATE POST 77'RT
7989+16 PROPERTY LINE
7996+78 WELL - WATER 21'LT
8000+94 GUY ANCHOR 38'RT
8001+08 POWER POLE 34'RT
8004+94 POWER POLE 32'RT
8004+97 GUY ANCHOR 49'RT
8005+57 OHP LINE
8005+91 WELL - WATER 34'RT
8006+36 OHP LINE
8006+54 PROPERTY LINE
8006+85 FENCE - HOG WIRE
8006+85 GATE POST 3'RT
8006+88 GATE POST 16'RT
8006+97 POWER POLE 24'RT
8007+70 ℄ FIELD ROAD(DIRT)
8007+78 ℄ FIELD ROAD(DIRT)
8016+33 PROPERTY LINE
8017+19 PROPERTY LINE
8020+92 ℄ FIELD ROAD(DIRT)
8020+99 PROPERTY LINE
8024+10 MATCH LINE

WORK SPACE

🟥	PROPOSED PIPELINE
	EXISTING PIPELINE
	ACCESS ROAD TEMPORARY WORK SPACE
	PERMANENT EASEMENT
▨	TEMPORARY WORK SPACE(TWS)
▨	ADD. TEMPORARY WORK SPACE(ATWS)

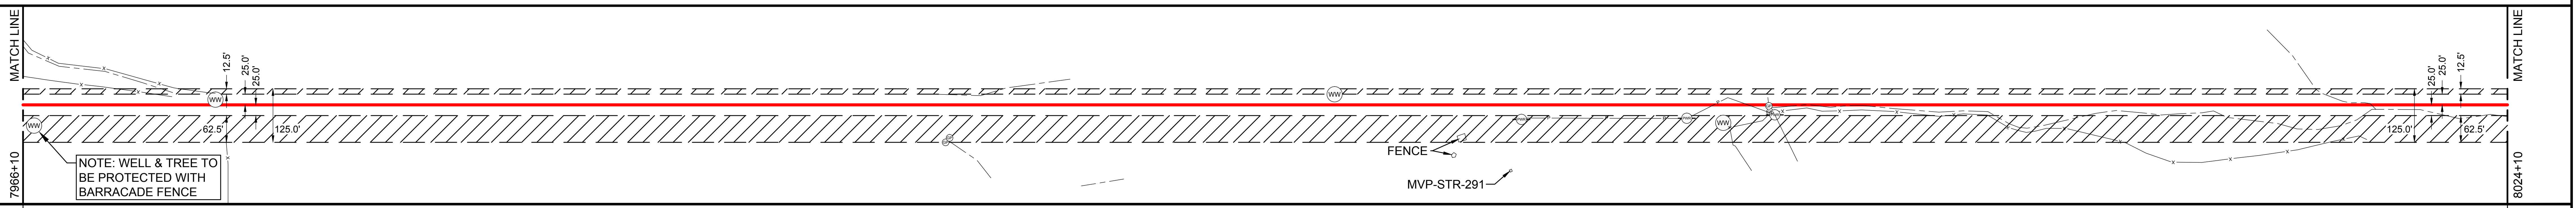

MATCH LINE
7966+10
12.5'
25.0'
25.0'
62.5'
125.0'
WW
NOTE: WELL & TREE TO BE PROTECTED WITH BARRACADE FENCE
FENCE
MVP-STR-291
125.0'
62.5'
25.0'
25.0'
12.5'
MATCH LINE
8024+10

CONSTRUCTION METHOD

1

CONSTRUCTION METHOD KEY

1 - TYPICAL R/W WORKING SIDE RIGHT
1.1 - TYPICAL R/W WORKING SIDE RIGHT
2 - TYPICAL R/W WORKING SIDE LEFT
2.1 - TYPICAL R/W WORKING SIDE LEFT
3 - TYPICAL WETLAND X-ING
4 - ROAD X-ING - BORE
5 - RAILROAD X-ING - BORE
6 - WATERBODY X-ING OPEN CUT - FLUME
7 - PARALLEL TO POWER LINE
8 - RIDGE CONSTRUCTION
9 - WATERBODY X-ING OPEN CUT - WET DITCH
10 - HDD ENTRY PLAN
11 - HDD EXIT PLAN
12 - HDD CONSTRUCTION
13 - PARALLEL TO POWER LINE
14 - PARALLEL TO POWER LINE
15 - WATERBODY X-ING OPEN CUT - DRY/DAM & PUMP
33 - SIDE HILL CONSTRUCTION
34 - 2-TONE SIDE HILL CONSTRUCTION

PROFILE

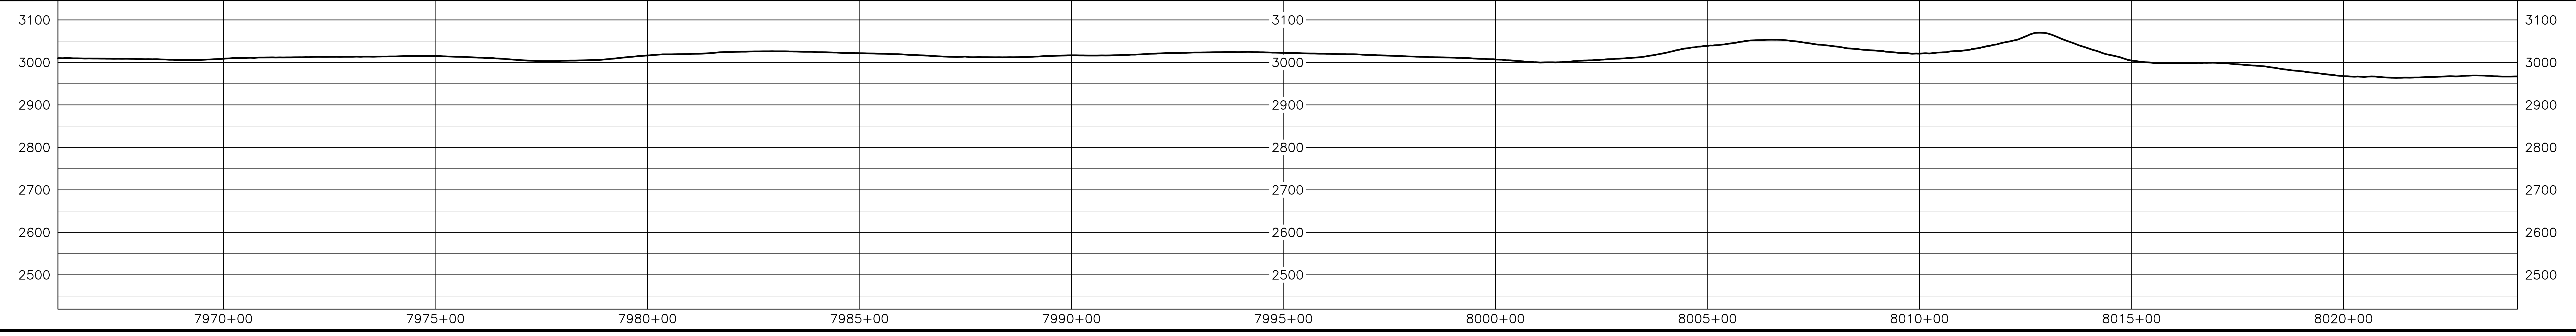

HOLLAND ENGINEERING

220 Hoover Boulevard, Suite 2
Holland, Michigan 49423-3766
T 616-392-5938 F 616-392-2116

26555 Evergreen Rd. Suite. 430
Southfield, Michigan 48076
T 248-827-7322 F 248-827-7549

www.hollandengineering.com

REVISIONS

REV.	BY	DATE	DESCRIPTION
0	HEI	10-15-15	REV. 4.0.0 ISSUED TO FERC
1	HEI	01-11-16	FERC DATA REQUEST No.1
2	HEI	04-14-16	FERC DATA REQUEST No.2
3	HEI	09-03-16	REV. 4.1.13 ISSUED FOR BID
4	HEI	10-14-16	OCTOBER 2016 PROPOSED ROUTE - ISSUED TO FERC

MATERIAL SUMMARY

MK. NO.	QTY.	DESCRIPTION
1	5829	42"O.D. X 0.617"W.T., X-70, FUSION BONDED EPOXY
		TYPE 1 TEST STATION - PIPELINE
		TYPE 4 TEST STATION - FOREIGN CROSSING

APPROVED FOR CONSTRUCTION

REV.	BY	DATE
.	.	.

APPROVED FOR BIDDING

REV.	BY	DATE
3	RRR	09-03-16

APPROVED FOR FERC

REV.	BY	DATE
0	RRR	10-15-15
4	RRR	10-14-16

Mountain Valley PIPELINE

PIPELINE ALIGNMENT

MOUNTAIN VALLEY PROJECT - H600 LINE
MEADOW BLUFF DIST., GREENBRIER CO.,W.V.
STA. 7966+10 TO STA. 8024+10

HORZ. SCALE: 1" = 200'	
DRAWN BY: HEI(DRF)	02/17/15
DRAFTING CK:	.
ENGINEERING CK:	.
CONSTRUCTION CK:	.
ENVIRONMENTAL CK:.	.
AFE/P.O.NO.:	
HEI PROJECT NO.: 14-10-052	
DRAWING NO.: **PA-GRWV-H600-20**	
SHEET 168 OF 329	REV. 4
DATE OF PLOT: 10/11/16 8:14 AM	

RIGHT-OF-WAY & OWNERSHIP DATA

STATION	OWNERSHIP	LENGTH
8024+10 – 8026+29	WV-GR-059 WV-GR-060	219 LF 220 SLOPE
8026+29 – 8026+52	WV-GR-059 WV-GR-061 WV-GR-060	23 LF 23 SLOPE
8026+52 – 8027+85	WV-GR-061 WV-GR-060	133 LF 136 SLOPE
8027+85 – 8028+92	WV-GR-061	107 LF 109 SLOPE
8028+92 – 8029+67	WV-GR-061 COUNTY ROUTE 24/2	75 LF 77 SLOPE
8029+67 – 8036+02	WV-GR-061 WV-GR-060	635 LF 641 SLOPE
8036+02 – 8036+63	WV-GR-061 WV-GR-060 WV-GR-063	62 LF 63 SLOPE
8036+63 – 8037+41	WV-GR-061 WV-GR-063	77 LF 77 SLOPE
8037+41 – 8041+43	WV-GR-063	402 LF 410 SLOPE
8041+43 – 8049+63	WV-GR-062 COUNTY ROUTE 24/2 WV-GR-063	521 LF 528 SLOPE
8049+63 – 8050+41	WV-GR-062.01	377 LF 380 SLOPE
8050+41 – 8051+76	WV-GR-062.01 COUNTY ROUTE 24/2 WV-GR-063	135 LF 140 SLOPE
8051+76 – 8057+54	WV-GR-063	578 LF 589 SLOPE

DESIGN

STATION	PIPE / COATING	SLOPE DISTANCE
8024+10 – 8029+12	1	508'
8029+12 – 8029+52	4	40'
8029+52 – 8042+54	1	1314'
8042+54 – 8043+74	4	120'
8043+74 – 8051+41	1	786'
8051+41 – 8051+81	4	40'
8051+81 – 8057+54	1	584'

CLASS LOCATION / HCA: 1

ENVIRONMENTAL

CONSTRUCTION EXCLUSION

WETLAND / STREAM: W-U8, 13 LF

.

.

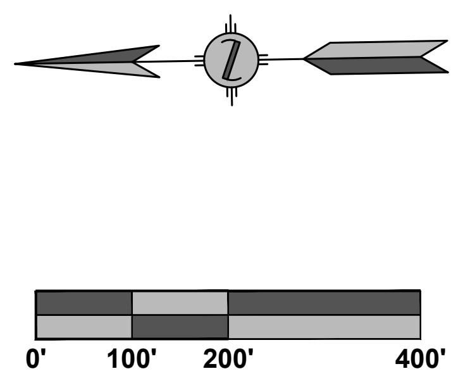
0'
100'
200'
400'

PLAN VIEW

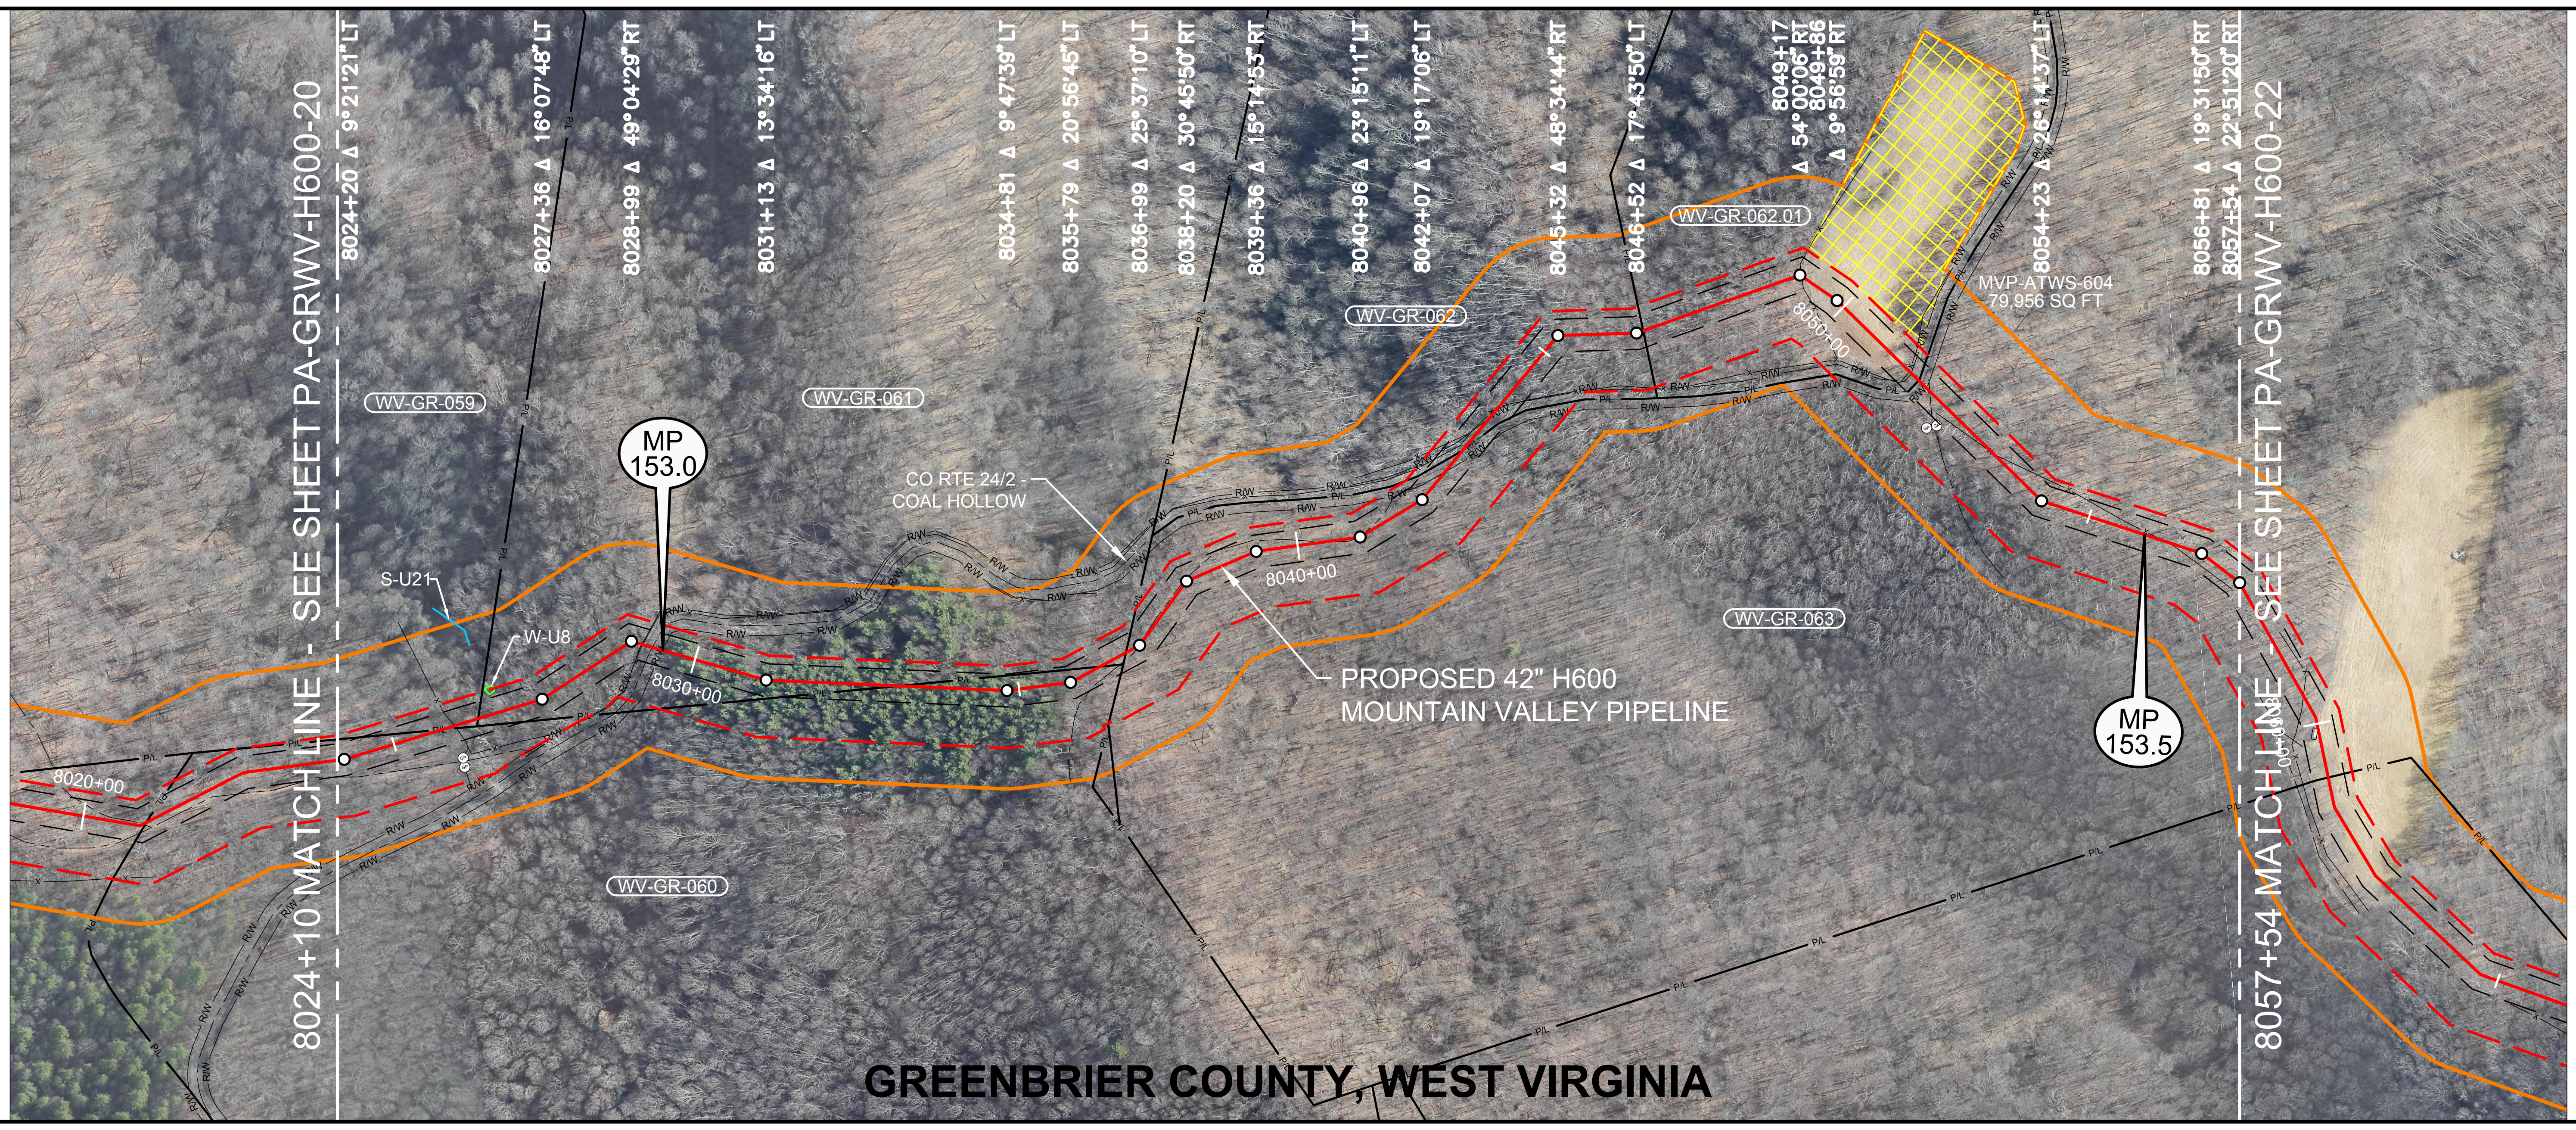
SEE SHEET PA-GRWV-H600-20
8024+10 MATCH LINE
8024+20 Δ 9°21'21" LT
8027+36 Δ 16°07'48" LT
8028+99 Δ 49°04'29" RT
8031+13 Δ 13°34'16" LT
8034+81 Δ 9°47'39" LT
8035+79 Δ 20°56'45" LT
8036+99 Δ 25°37'10" LT
8038+20 Δ 30°45'50" RT
8039+36 Δ 15°14'53" RT
8040+96 Δ 23°15'11" LT
8042+07 Δ 19°17'06" LT
8045+32 Δ 48°34'44" RT
8046+52 Δ 17°43'50" LT
8049+17 Δ 54°00'06" RT
8049+86 Δ 9°56'59" RT
8054+23 Δ 26°14'37" LT
8056+81 Δ 19°31'50" RT
8057+54 Δ 22°51'20" RT
SEE SHEET PA-GRWV-H600-22
8057+54 MATCH LINE
WV-GR-059
WV-GR-060
WV-GR-061
WV-GR-062
WV-GR-062.01
WV-GR-063
MP 153.0
MP 153.5
S-U21
W-U8
CO RTE 24/2 - COAL HOLLOW
8020+00
8030+00
8040+00
8050+00
PROPOSED 42" H600 MOUNTAIN VALLEY PIPELINE
MVP-ATWS-604 79,956 SQ FT
R/W
P/L
GREENBRIER COUNTY, WEST VIRGINIA

LEGEND

- ▬ STUDY CORRIDOR
- ▬ PROPOSED 42"PIPELINE
- NON-SURVEYED C/L
- 500' TICK MARK
- EXISTING PIPELINE
- PERMANENT EASEMENT
- WORK SPACE LIMITS
- PERMANENT ACCESS RD
- TEMPORARY ACCESS RD
- ANCILLARY SITE
- COUNTY LINE
- P/L PROPERTY LINE
- R/W ROAD RIGHT-OF-WAY
- X FENCE LINE
- P OVERHEAD POWER
- T OVERHEAD TELEPHONE
- C/L ROAD
- C/L RAILROAD
- DELINEATED STREAM
- DELINEATED WETLAND
- BARRACADE FENCE
- ○ PI SYMBOL
- TS# PROPOSED TEST STATION
- MB MAILBOX
- LM LINE MARKER - VENT PIPE
- PWR TEL POWER/TELE POLE
- SIGN
- TWR TOWER LEG
- TREE
- GUY ANCHOR
- TANK TANK
- ⋈ GAS VALVE
- WELL GW OW WW MNW WELL - GAS/OIL/WATER/ MONITORING
- POST FP GP POST - GATE/FENCE
- EM GM WM ELEC/GAS/WTR METER
- PED TEP EP FOP TVP PEDESTAL - UTILITY
- SAMH WMH MH - SANITARY/WATER
- ⊞ CATCH BASIN - CULVERT
- ▨ ADDITIONAL TEMPORARY WORK SPACE(ATWS)
- ▨ ABOVE GROUND FACILITY
- ▨ LIMITS OF DISTURBANCE

REFERENCE DRAWINGS

DRAWING NO.	DESCRIPTION
MVP-AR-H600-08	ACCESS ROADS, ANCILLARY SITES, MAINLINE VALVES & LAUNCHER/RECEIVER SITES

OCTOBER 2016 PROPOSED ROUTE - ISSUED TO FERC

HORIZONTAL STATIONING

8024+10 MATCH LINE

8025+93 GATE POST 65'RT
8025+95 GATE POST 51'RT
8025+97 FENCE – BARBED WIRE
8026+34 PROPERTY LINE
8026+58 BEGIN WETLAND(W–U)38'LT
8026+71 END WETLAND(W–U)38'LT
8026+88 CULVERT OPEN END 77'RT
8027+19 CULVERT OPEN END 67'RT

8029+16 FENCE – BARBED WIRE
8029+17 RIGHT–OF–WAY
8029+26 EDGE OF DIRT
8029+32 ℄ CO RTE 24/2 – COAL HOLLOW
8029+37 EDGE OF DIRT
8029+48 RIGHT–OF–WAY

8036+75 PROPERTY LINE
8036+97 ℄ TRAIL(DIRT)

8040+42 ℄ TRAIL(DIRT)

8040+96 ℄ TRAIL(DIRT)

8042+62 RIGHT–OF–WAY
8042+89 EDGE OF DIRT
8043+05 ℄ CO RTE 24/2 – COAL HOLLOW
8043+05 PROPERTY LINE
8043+49 EDGE OF DIRT
8043+69 RIGHT–OF–WAY
8043+85 FENCE – BARBED WIRE

8046+63 PROPERTY LINE

8049+21 FENCE – BARBED WIRE

8051+41 FENCE – BARBED WIRE
8051+45 RIGHT–OF–WAY
8051+55 EDGE OF DIRT
8051+61 PROPERTY LINE
8051+61 ℄ CO RTE 24/2–COAL HOLLOW
8051+66 EDGE OF DIRT
8051+76 RIGHT–OF–WAY
8051+84 ℄ FIELD ROAD(DIRT)
8052+20 GATE POST 43'RT
8052+29 GATE POST 30'RT
8053+20 FENCE – BARBED WIRE

8056+21 FENCE – BARBED WIRE

8057+54 MATCH LINE

WORK SPACE

- PROPOSED PIPELINE
- EXISTING PIPELINE
- ACCESS ROAD
- TEMPORARY WORK SPACE
- PERMANENT EASEMENT
- TEMPORARY WORK SPACE(TWS)
- ADD. TEMPORARY WORK SPACE(ATWS)

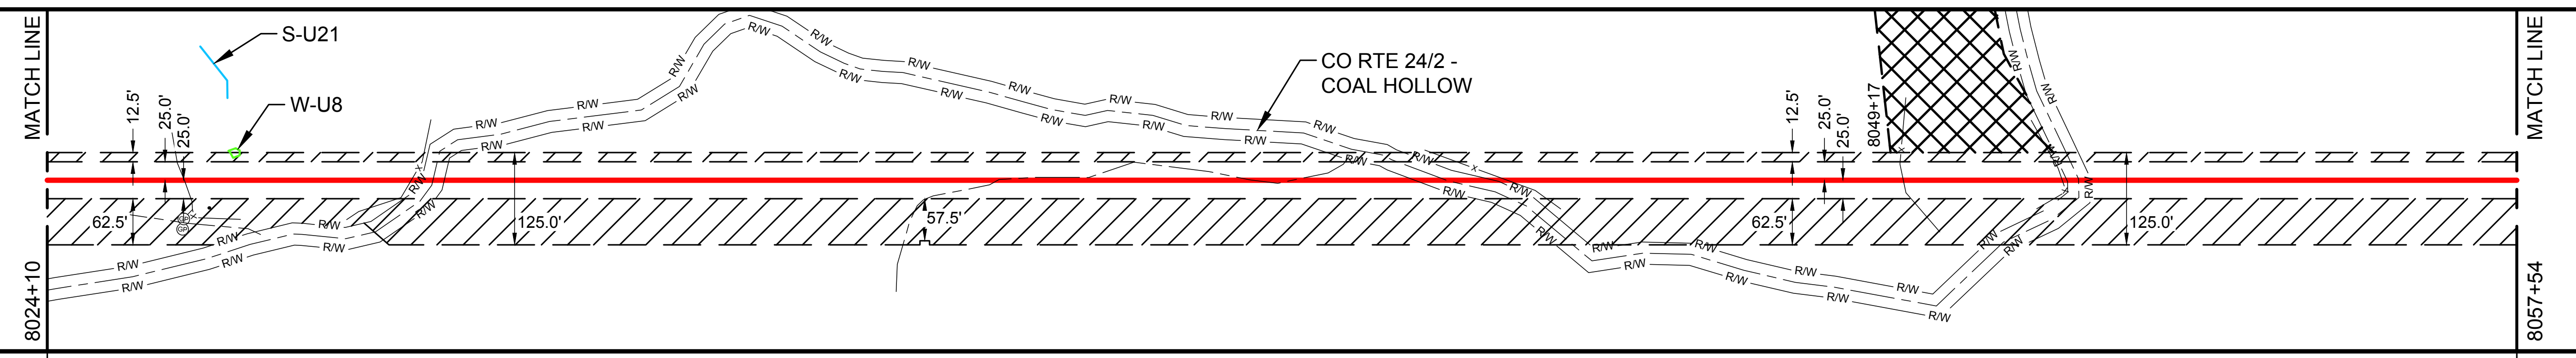
MATCH LINE
8024+10
S-U21
W-U8
12.5'
25.0'
25.0'
62.5'
125.0'
57.5'
R/W
CO RTE 24/2 - COAL HOLLOW
12.5'
25.0'
25.0'
8049+17
62.5'
125.0'
MATCH LINE
8057+54

CONSTRUCTION METHOD

1

CONSTRUCTION METHOD KEY

1 - TYPICAL R/W WORKING SIDE RIGHT
1.1 - TYPICAL R/W WORKING SIDE RIGHT
2 - TYPICAL R/W WORKING SIDE LEFT
2.1 - TYPICAL R/W WORKING SIDE LEFT
3 - TYPICAL WETLAND X-ING
4 - ROAD X-ING - BORE
5 - RAILROAD X-ING - BORE
6 - WATERBODY X-ING OPEN CUT - FLUME
7 - PARALLEL TO POWER LINE
8 - RIDGE CONSTRUCTION
9 - WATERBODY X-ING OPEN CUT - WET DITCH
10 - HDD ENTRY PLAN
11 - HDD EXIT PLAN
12 - HDD CONSTRUCTION
13 - PARALLEL TO POWER LINE
14 - PARALLEL TO POWER LINE
15 - WATERBODY X-ING OPEN CUT - DRY/DAM & PUMP
33 - SIDE HILL CONSTRUCTION
34 - 2-TONE SIDE HILL CONSTRUCTION

PROFILE

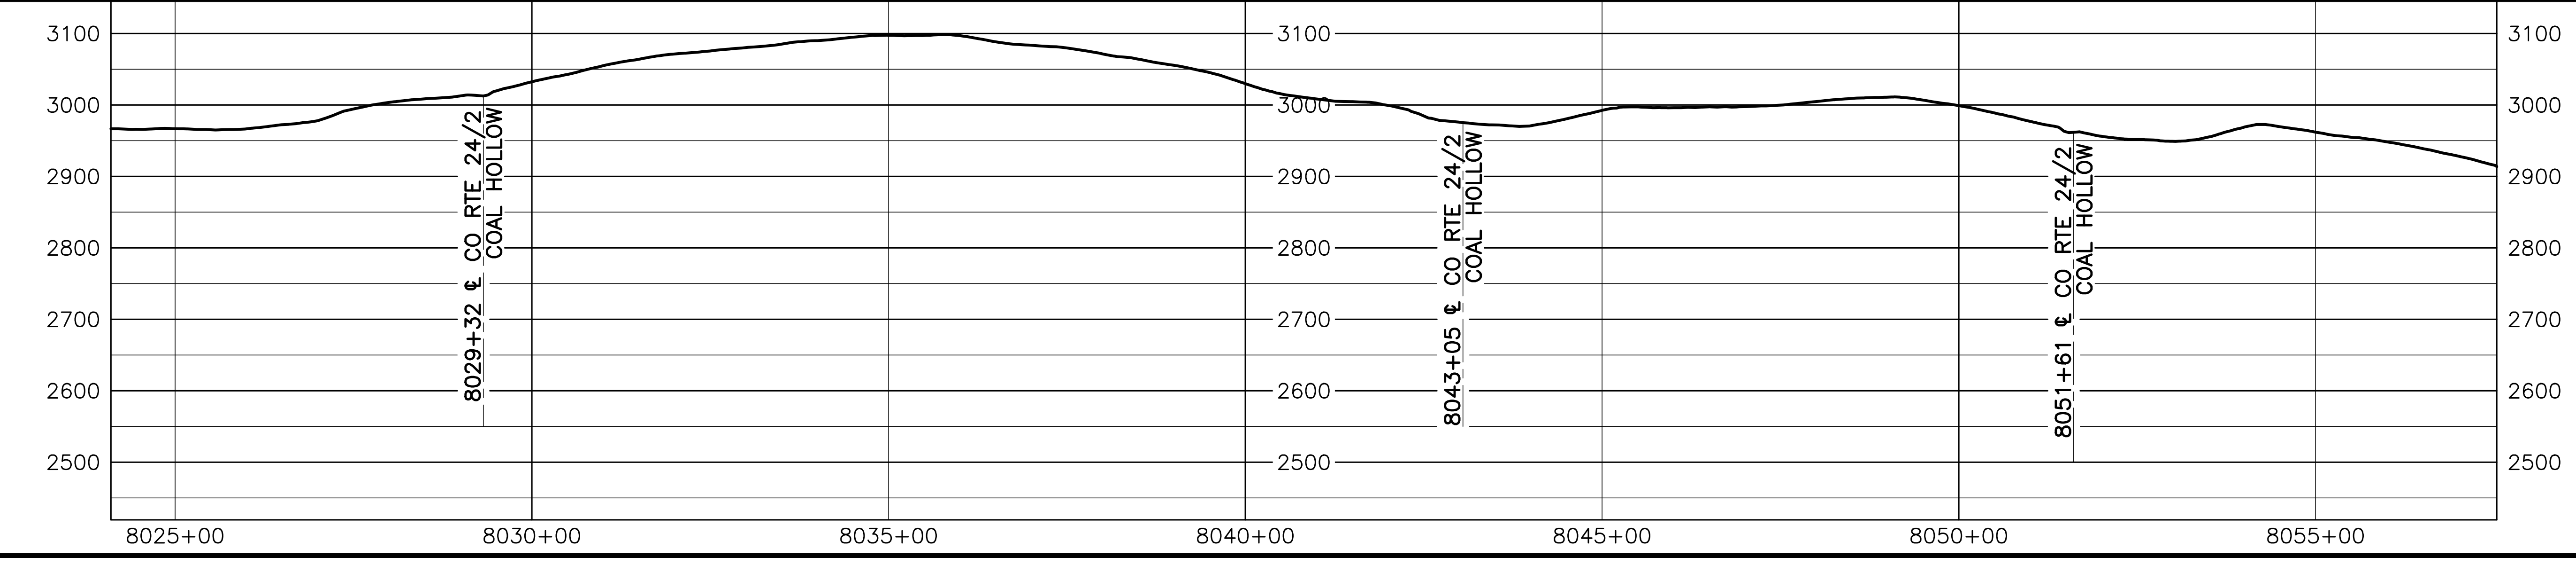

HOLLAND ENGINEERING

220 Hoover Boulevard, Suite 2
Holland, Michigan 49423-3766
T 616-392-5938 F 616-392-2116

26555 Evergreen Rd. Suite. 430
Southfield, Michigan 48076
T 248-827-7322 F 248-827-7549

www.hollandengineering.com

REVISIONS

REV.	BY	DATE	DESCRIPTION
0	HEI	10-15-15	REV. 4.0.0 ISSUED TO FERC
1	HEI	01-11-16	FERC DATA REQUEST No.1
2	HEI	04-14-16	FERC DATA REQUEST No.2
3	HEI	09-03-16	REV. 4.1.13 ISSUED FOR BID
4	HEI	10-14-16	OCTOBER 2016 PROPOSED ROUTE - ISSUED TO FERC

MATERIAL SUMMARY

MK. NO.	QTY.	DESCRIPTION
1	3192	42"O.D. X 0.617"W.T., X-70, FUSION BONDED EPOXY
4	200	42"O.D. X 0.740"W.T., X-70, FBE & ARO
		TYPE 1 TEST STATION - PIPELINE
		TYPE 4 TEST STATION - FOREIGN CROSSING

AERIAL PHOTOGRAPHY DATE: APRIL 2015 & JANUARY 2016

APPROVED FOR CONSTRUCTION

REV.	BY	DATE
.	.	.

APPROVED FOR BIDDING

REV.	BY	DATE
3	RRR	09-03-16

APPROVED FOR FERC

REV.	BY	DATE
0	RRR	10-15-15
4	RRR	10-14-16

Mountain Valley PIPELINE

PIPELINE ALIGNMENT
MOUNTAIN VALLEY PROJECT - H600 LINE
MEADOW BLUFF DIST., GREENBRIER CO.,W.V.
STA. 8024+10 TO STA. 8057+54

HORZ. SCALE: 1" = 200'	
DRAWN BY: HEI(DRF)	02/17/15
DRAFTING CK:	.
ENGINEERING CK:	.
CONSTRUCTION CK:	.
ENVIRONMENTAL CK:.	.
AFE/P.O.NO.:	
HEI PROJECT NO.: 14-10-052	
DRAWING NO.: PA-GRWV-H600-21	
SHEET 169 OF 329	REV. 4
DATE OF PLOT: 10/11/16 8:14 AM	

RIGHT-OF-WAY & OWNERSHIP DATA

Station	Tract	Length
8057+54	WV-GR-063	328 LF 334 SLOPE
8060+82	WV-GR-064	655 LF 670 SLOPE
8067+37	WV-GR-063	174 LF 176 SLOPE
8069+11	WV-GR-063 WV-GR-065	158 LF 161 SLOPE
8070+69	WV-GR-065	1067 LF 1084 SLOPE
8081+36	WV-GR-065 WV-GR-066	82 LF 83 SLOPE
8082+18 EQUATION: 8083+58 BACK= 8083+73 AHEAD	WV-GR-066	1113 LF 1123 SLOPE
8093+46	WV-GR-066 WV-FA-001	366 LF 368 SLOPE
8097+12	WV-FA-002 WV-FA-001	543 LF 550 SLOPE
8102+55	WV-FA-002	554 LF 587 SLOPE
8108+09	WV-FA-002 WV-FA-003	295 LF 295 SLOPE
8111+04	WV-FA-003	705 LF 718 SLOPE
8118+09		

DESIGN

PIPE / COATING	8057+54 — 1 — 8118+09
SLOPE DISTANCE	6149'
CLASS LOCATION / HCA	1

ENVIRONMENTAL

CONSTRUCTION EXCLUSION			
WETLAND / STREAM	S-K30 3 LF	S-K27 3 LF	S-K26 3 LF
.			
.			

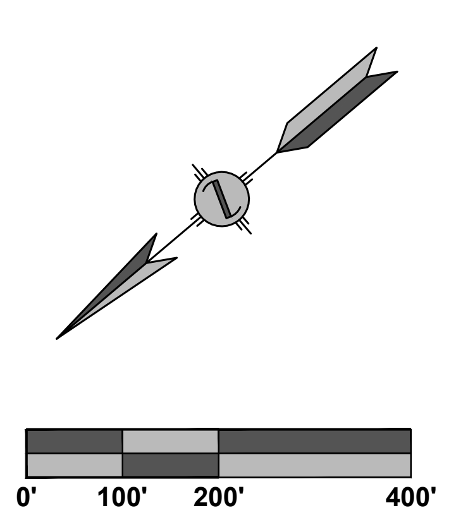
0'
100'
200'
400'

PLAN VIEW

LEGEND

🟧	STUDY CORRIDOR
🟥	PROPOSED 42"PIPELINE
▬ ▬	NON-SURVEYED C/L
	500' TICK MARK
	EXISTING PIPELINE
	PERMANENT EASEMENT
	WORK SPACE LIMITS
	PERMANENT ACCESS RD
	TEMPORARY ACCESS RD
	ANCILLARY SITE
	COUNTY LINE
P/L	PROPERTY LINE
R/W	ROAD RIGHT-OF-WAY
X	FENCE LINE
P	OVERHEAD POWER
T	OVERHEAD TELEPHONE
	C/L ROAD
	C/L RAILROAD
	DELINEATED STREAM
	DELINEATED WETLAND
	BARRACADE FENCE
○ PI SYMBOL	PROPOSED TEST STATION
MB MAILBOX	LM LINE MARKER - VENT PIPE
PWR TEL	POWER/TELE POLE
SIGN	TWR TOWER LEG
TREE	GUY ANCHOR
TANK TANK	GAS VALVE
WELL GW OW WW MNW	WELL - GAS/OIL/WATER/ MONITORING
POST FP GP	POST - GATE/FENCE
EM GM WM	ELEC/GAS/WTR METER
PED TEP EP FOP TVP	PEDESTAL - UTILITY
SAMH WMH	MH - SANITARY/WATER
	CATCH BASIN - CULVERT
▨	ADDITIONAL TEMPORARY WORK SPACE(ATWS)
▨	ABOVE GROUND FACILITY
▨	LIMITS OF DISTURBANCE

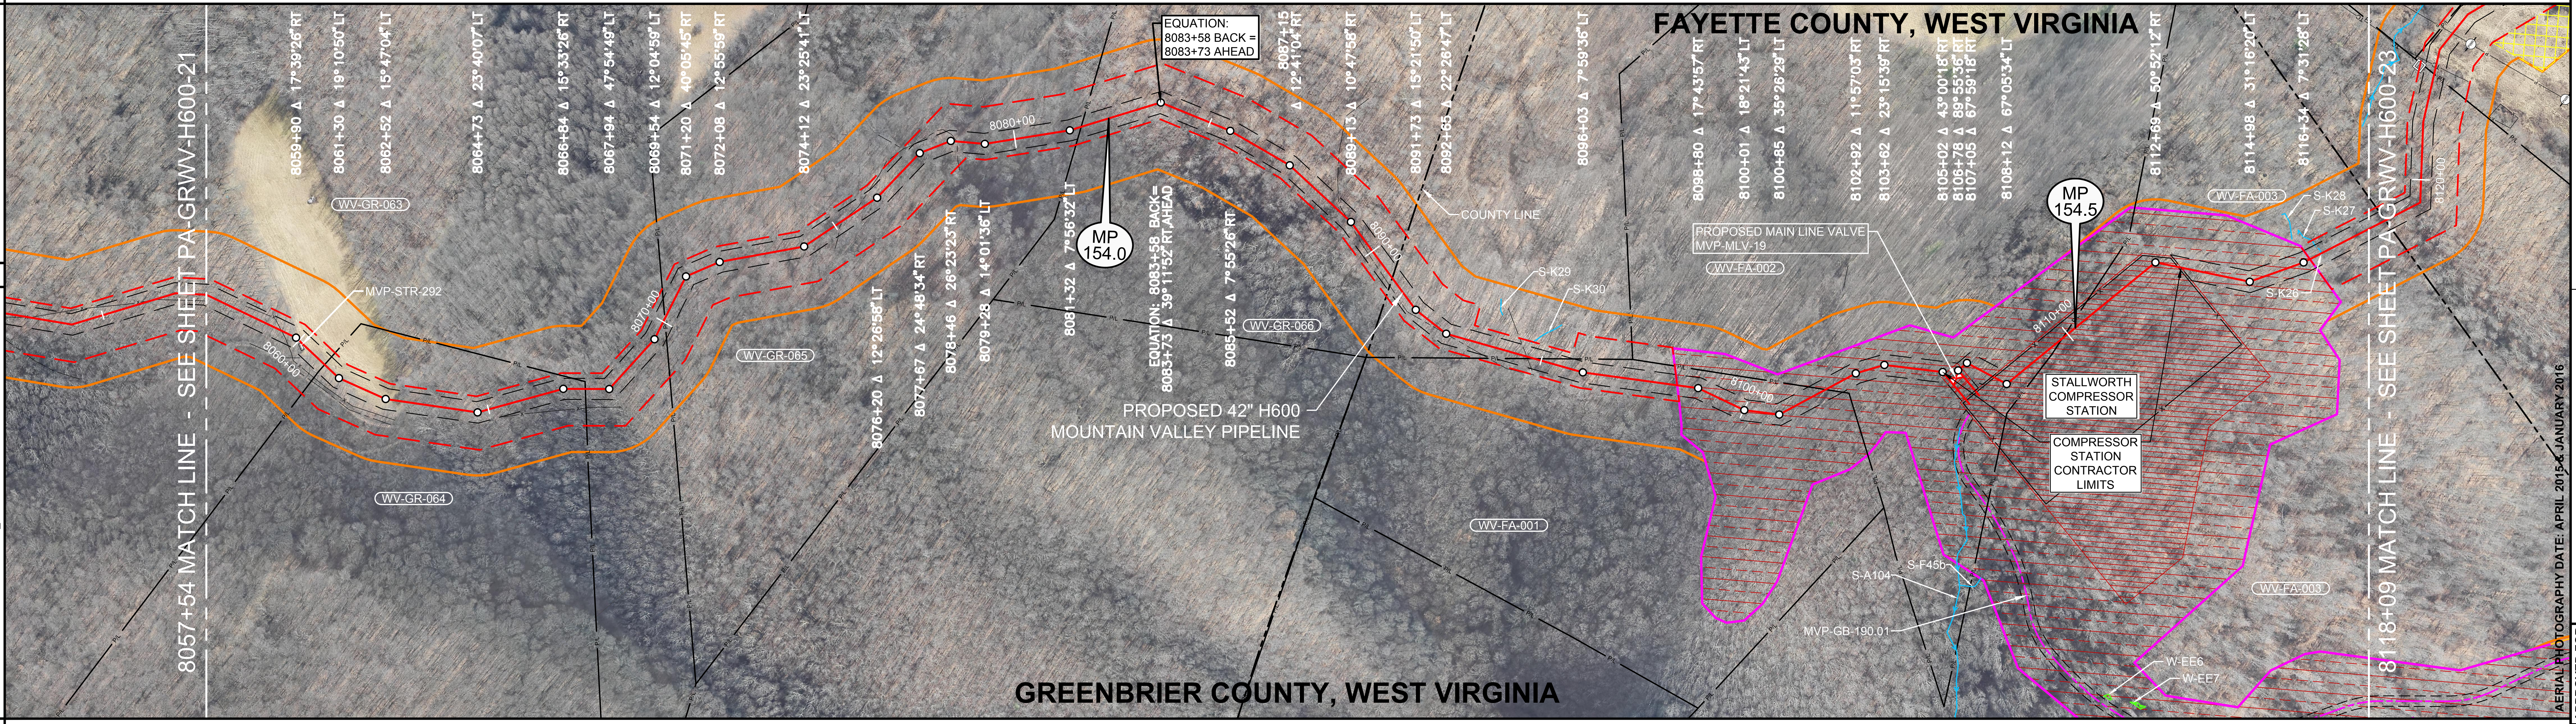
FAYETTE COUNTY, WEST VIRGINIA
GREENBRIER COUNTY, WEST VIRGINIA
8057+54 MATCH LINE - SEE SHEET PA-GRWV-H600-21
8118+09 MATCH LINE - SEE SHEET PA-GRWV-H600-23
8059+90 Δ 17°39'26" RT
8061+30 Δ 19°10'50" LT
8062+52 Δ 15°47'04" LT
8064+73 Δ 23°40'07" LT
8066+84 Δ 15°33'26" RT
8067+94 Δ 47°54'49" LT
8069+54 Δ 12°04'59" LT
8071+20 Δ 40°05'45" RT
8072+08 Δ 12°55'59" RT
8074+12 Δ 23°25'41" LT
8076+20 Δ 12°26'58" LT
8077+67 Δ 24°48'34" RT
8078+46 Δ 28°23'23" RT
8079+28 Δ 14°01'36" LT
8081+32 Δ 7°56'32" LT
EQUATION: 8083+58 BACK= 8083+73 AHEAD Δ 39°11'52" RT
EQUATION: 8083+58 BACK = 8083+73 AHEAD
8085+52 Δ 7°55'26" RT
8087+15 Δ 12°41'04" RT
8089+15 Δ 10°47'58" RT
8091+73 Δ 15°21'50" LT
8092+65 Δ 22°26'47" LT
8096+03 Δ 7°59'36" LT
8098+80 Δ 17°43'57" RT
8100+01 Δ 18°21'43" LT
8100+85 Δ 35°26'29" LT
8102+92 Δ 11°57'03" RT
8103+62 Δ 23°15'39" RT
8105+02 Δ 43°00'18" RT
8106+78 Δ 89°55'36" RT
8107+05 Δ 67°59'18" RT
8108+12 Δ 67°05'34" LT
8112+69 Δ 50°52'12" RT
8114+98 Δ 31°16'20" LT
8116+34 Δ 7°31'28" LT
MP 154.0
MP 154.5
8060+00
8070+00
8080+00
8090+00
8100+00
8110+00
MVP-STR-292
WV-GR-063
WV-GR-064
WV-GR-065
WV-GR-066
WV-FA-001
WV-FA-002
WV-FA-003
COUNTY LINE
PROPOSED 42" H600 MOUNTAIN VALLEY PIPELINE
PROPOSED MAIN LINE VALVE MVP-MLV-19
STALLWORTH COMPRESSOR STATION
COMPRESSOR STATION CONTRACTOR LIMITS
S-K26
S-K27
S-K28
S-K29
S-K30
S-A104
S-F45b
MVP-GB-190.01
W-EE6
W-EE7
P/L
AERIAL PHOTOGRAPHY DATE: APRIL 2015 & JANUARY 2016

REFERENCE DRAWINGS

DRAWING NO.	DESCRIPTION
MVP-AR-H600-08	ACCESS ROADS, ANCILLARY SITES, MAINLINE VALVES & LAUNCHER/RECEIVER SITES
MVP-QDAR-H600-66	ACCESS ROAD DETAIL MAP

OCTOBER 2016 PROPOSED ROUTE - ISSUED TO FERC

HORIZONTAL STATIONING

8057+54 MATCH LINE
8059+52 FENCE – BARBED WIRE
8060+08 BUILDING – MOBILE HOME
8060+84 PROPERTY LINE
8067+37 PROPERTY LINE
8070+08 PROPERTY LINE
8075+29 ℄ FIELD ROAD(DIRT)
8078+61 ℄ FIELD ROAD(DIRT)
8081+60 PROPERTY LINE
EQUATION: 8083+58 BACK = 8083+73 AHEAD
8089+01 ℄ TRAIL(DIRT)
8094+64 ℄ TRAIL(DIRT)
8094+66 STREAM(S–K30)35'LT
8094+83 PROPERTY LINE
8102+10 PROPERTY LINE
8105+33 MAIN LINE VALVE – PROPOSED 15'LT
8109+83 PROPERTY LINE
8116+76 STREAM(S–K27)22'LT
8116+81 ℄ STREAM(S–K26)
8118+09 MATCH LINE

WORK SPACE

🟥	PROPOSED PIPELINE
	EXISTING PIPELINE
	ACCESS ROAD TEMPORARY WORK SPACE
	PERMANENT EASEMENT
▨	TEMPORARY WORK SPACE(TWS)
▩	ADD. TEMPORARY WORK SPACE(ATWS)

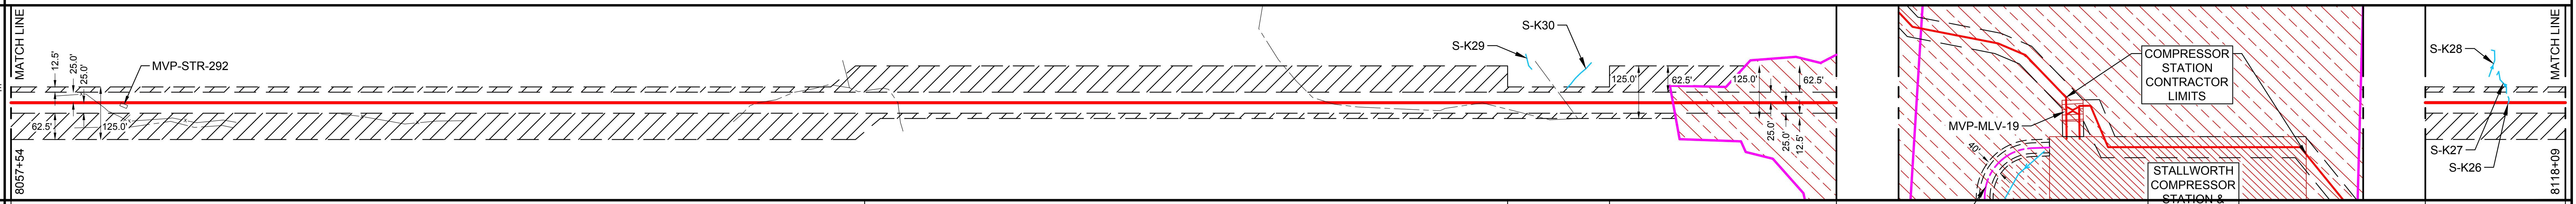
MATCH LINE
8057+54
12.5'
25.0'
25.0'
62.5'
125.0'
MVP-STR-292
S-K29
S-K30
125.0'
62.5'
125.0'
62.5'
25.0'
25.0'
12.5'
COMPRESSOR STATION CONTRACTOR LIMITS
MVP-MLV-19
STALLWORTH COMPRESSOR STATION & LOD LIMITS
MVP-GB-190.01
S-K28
S-K27
S-K26
MATCH LINE
8118+09

CONSTRUCTION METHOD

1	2	3	2	1

CONSTRUCTION METHOD KEY

1 - TYPICAL R/W WORKING SIDE RIGHT
1.1 - TYPICAL R/W WORKING SIDE RIGHT
2 - TYPICAL R/W WORKING SIDE LEFT
2.1 - TYPICAL R/W WORKING SIDE LEFT
3 - TYPICAL WETLAND X-ING
4 - ROAD X-ING - BORE
5 - RAILROAD X-ING - BORE
6 - WATERBODY X-ING OPEN CUT - FLUME
7 - PARALLEL TO POWER LINE
8 - RIDGE CONSTRUCTION
9 - WATERBODY X-ING OPEN CUT - WET DITCH
10 - HDD ENTRY PLAN
11 - HDD EXIT PLAN
12 - HDD CONSTRUCTION
13 - PARALLEL TO POWER LINE
14 - PARALLEL TO POWER LINE
15 - WATERBODY X-ING OPEN CUT - DRY/DAM & PUMP
33 - SIDE HILL CONSTRUCTION
34 - 2-TONE SIDE HILL CONSTRUCTION

PROFILE

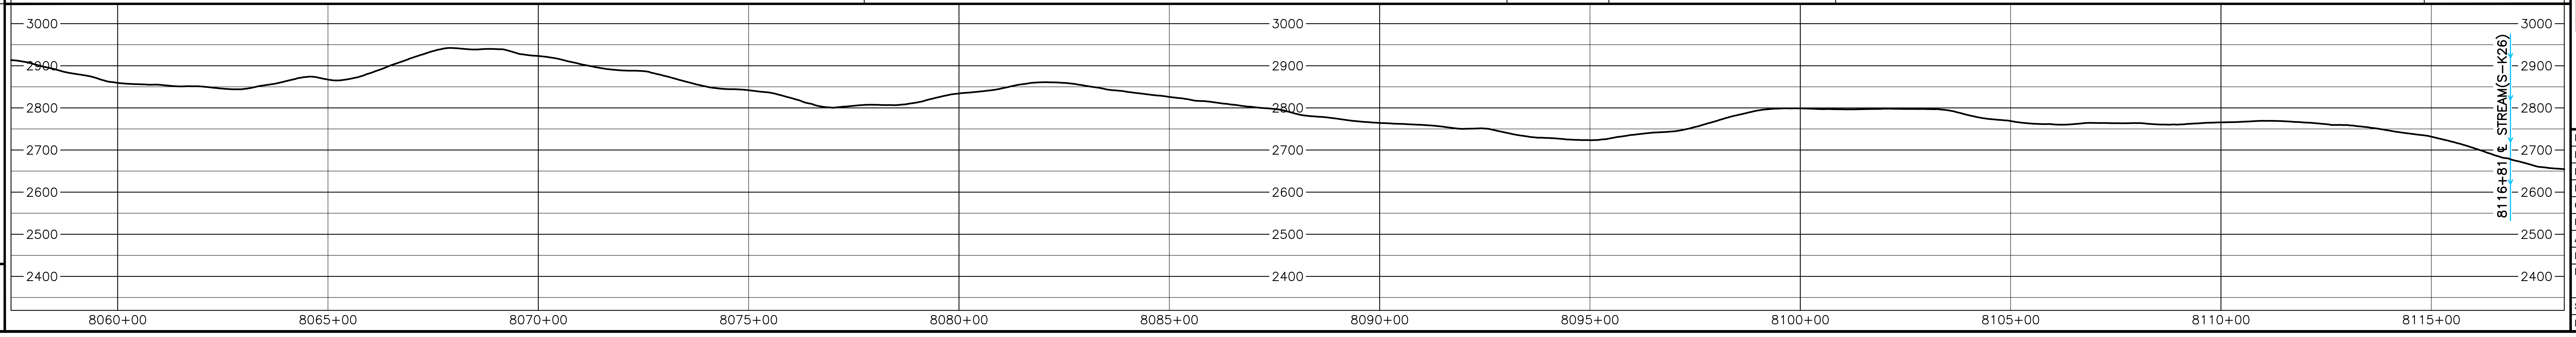

HOLLAND ENGINEERING

220 Hoover Boulevard, Suite 2
Holland, Michigan 49423-3766
T 616-392-5938 F 616-392-2116

26555 Evergreen Rd. Suite 430
Southfield, Michigan 48076
T 248-827-7322 F 248-827-7549

www.hollandengineering.com

REVISIONS

REV.	BY	DATE	DESCRIPTION
0	HEI	10-15-15	REV. 4.0.0 ISSUED TO FERC
1	HEI	01-11-16	FERC DATA REQUEST No.1
2	HEI	04-14-16	FERC DATA REQUEST No.2
3	HEI	09-03-16	REV. 4.1.13 ISSUED FOR BID
4	HEI	10-14-16	OCTOBER 2016 PROPOSED ROUTE - ISSUED TO FERC

MATERIAL SUMMARY

MK. NO.	QTY.	DESCRIPTION
1	6149	42"O.D. X 0.617"W.T., X-70, FUSION BONDED EPOXY
		TYPE 1 TEST STATION - PIPELINE
		TYPE 4 TEST STATION - FOREIGN CROSSING

APPROVED FOR CONSTRUCTION

REV.	BY	DATE
.	.	.

APPROVED FOR BIDDING

REV.	BY	DATE
3	RRR	09-03-16

APPROVED FOR FERC

REV.	BY	DATE
0	RRR	10-15-15
4	RRR	10-14-16

Mountain Valley PIPELINE

PIPELINE ALIGNMENT

MOUNTAIN VALLEY PROJECT - H600 LINE
MEADOW BLUFF DIST., GREENBRIER CO., & NEW HAVEN DIST. FAYETTE CO., W.V. STA. 8057+54 TO STA. 8118+09

HORZ. SCALE: 1" = 200'	
DRAWN BY: HEI(DRF)	02/17/15
DRAFTING CK:	.
ENGINEERING CK:	.
CONSTRUCTION CK:	.
ENVIRONMENTAL CK:	.
AFE/P.O.NO.:	
HEI PROJECT NO.: 14-10-052	
DRAWING NO.: PA-GRWV-H600-22	
SHEET 170 OF 329	REV. 4
DATE OF PLOT: 10/11/16 8:14 AM	