


PLAN

SCALE: 1" = 100'

100 0 100 200

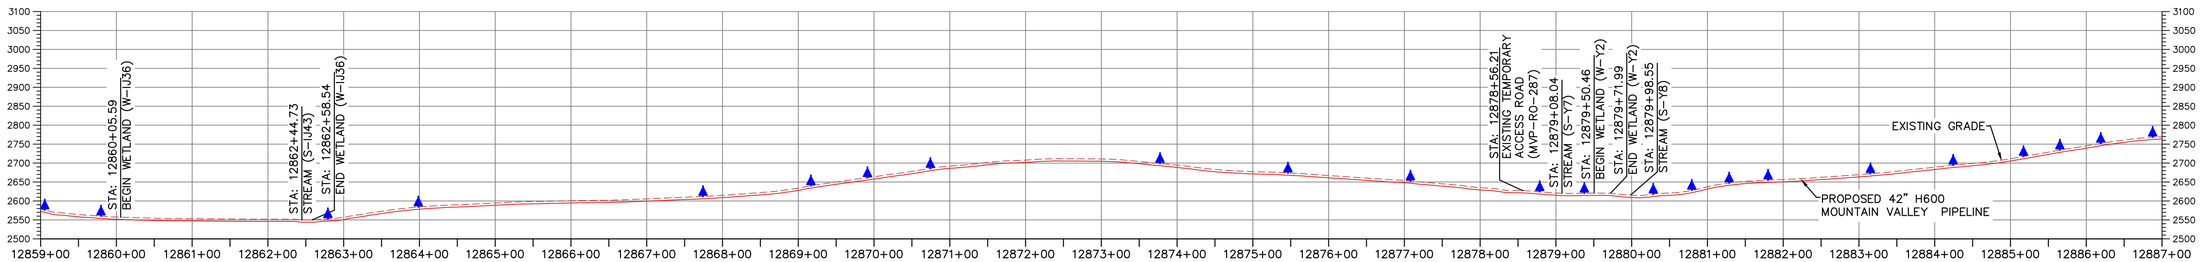

PROFILE

HORIZONTAL SCALE:

SCALE: 1" = 100'

100 0 100 200

VERTICAL SCALE:

SCALE: 1" = 200'

200 0 200 400

LEGEND

- EXISTING CULVERT
- STREAM
- EXISTING PROPERTY LINE
- EXISTING STATE LINE
- EXISTING COUNTY LINE
- EXISTING ROAD/TRAIL
- US FOREST SERVICE (NATIONAL FOREST) LANDS
- APPALACHIAN NATIONAL SCENIC TRAIL
- ACID FORMING MATERIAL
- AGRICULTURAL LAND USE BOUNDARY
- GRASS-LINED CHANNEL (SEE DETAIL MVP-ES39)
- PROPOSED LIMIT OF DISTURBANCE
- PROPOSED LEVEL SPREADER DIVERSION
- PROPOSED LEVEL SPREADER
- PROPOSED PERMANENT RIGHT OF WAY
- PROPOSED ACCESS ROAD CENTERLINE
- PROPOSED PIPELINE
- SURFACE WATER FLOW DIRECTION
- POND
- WETLAND
- PROPOSED CULVERT WITH OUTLET PROTECTION (SEE DETAILS MVP-ES7, 7.1)
- PERMANENT SLOPE BREAKER/ROW DIVERSION/WATER BAR (SEE DETAILS MVP-17, ES38, AND SCHEDULE)
- PROPOSED BROAD BASED DIP (SEE DETAIL MVP-ES5)

ACCESS ROAD LEGEND

(2) WETLAND CROSSING

(3) STREAM CROSSING

TETRA TECH CAD FILE PATH: X:\CADD_Pittsburgh\EQT\7157 - MVP\14 - Roanoke\PC\PC VERSION 5.0.0\SPREAD 10\7157PC14.21(S10).dwg PLOTTED ON: 9/20/2017 8:53 PM PLOTTED BY: Kusiowski, Jim PLOT FILE: ENVIRONMENTAL_COLOR.ctb

REVISIONS:

NO.:	DATE:	DWN.:	CHKD.:	APPD.:	DESCRIPTION:

POST CONSTRUCTION (STORMWATER & RESTORATION) PLANS
MOUNTAIN VALLEY PIPELINE PROJECT - H600 LINE
SPREAD 10 - ROANOKE COUNTY, VIRGINIA

Mountain Valley PIPELINE

MOUNTAIN VALLEY PIPELINE, LLC
555 SOUTHPOINTE BOULEVARD, SUITE 200
CANONSBURG, PA 15311

TETRA TECH
complex world | CLEAR SOLUTIONS™
661 ANDERSEN DRIVE
FOSTER PLAZA 7
PITTSBURGH, PA 15220


POST CONSTRUCTION (STORMWATER & RESTORATION) PLANS

COMMONWEALTH OF VIRGINIA
DAVID J. WALLNER
Lic. No. 0402057593
PROFESSIONAL ENGINEER

DRAWN BY:	LJK
CHECKED BY:	JRK
APPROVED BY:	RE
DATE:	4/05/2016
SCALE:	AS SHOWN

REVISION

SHT. NO. 14.21PC OF 14.77PC

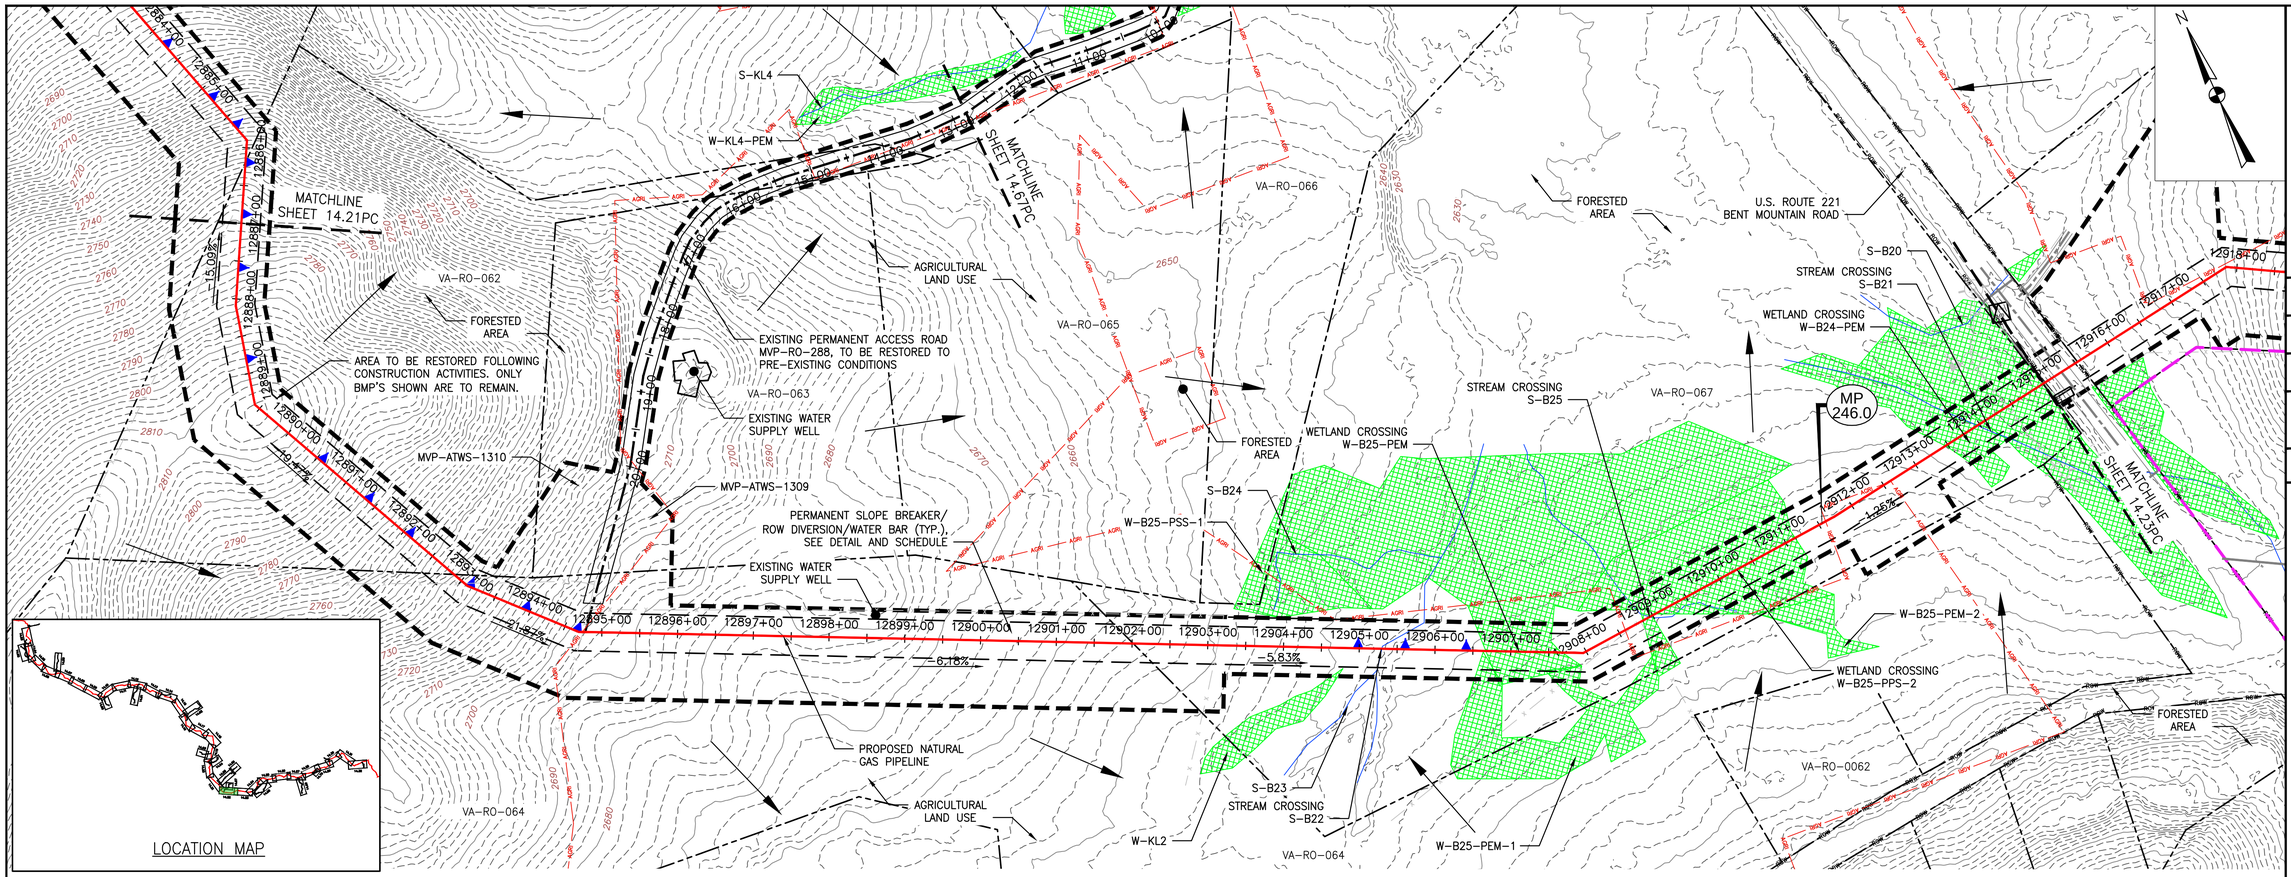


LOCATION MAP

PLAN

SCALE: 1" = 100'

100 0 100 200

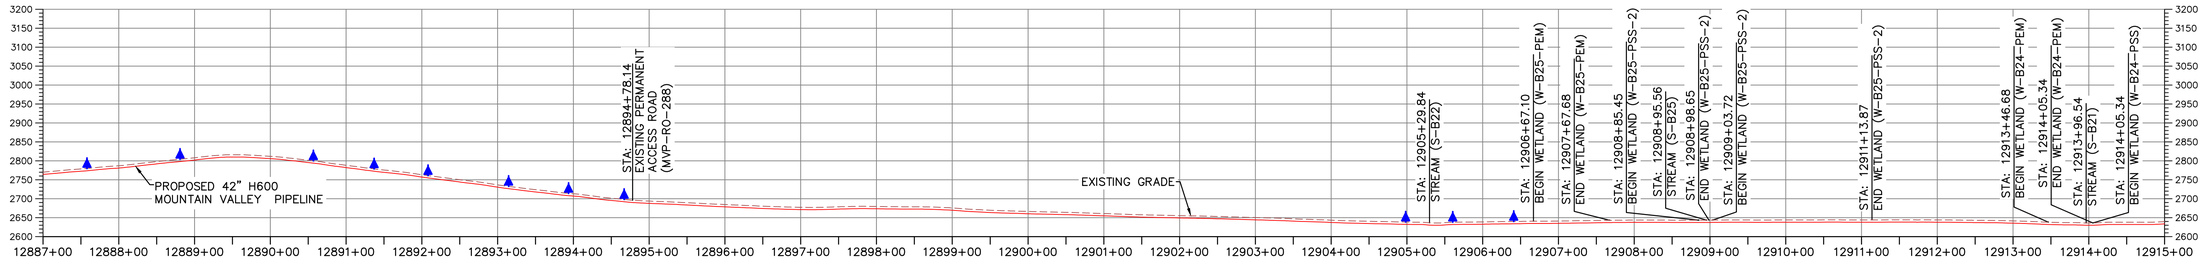

PROFILE

HORIZONTAL SCALE: SCALE: 1" = 100'

100 0 100 200

VERTICAL SCALE: SCALE: 1" = 200'

200 0 200 400

LEGEND

- EXISTING CULVERT
- STREAM
- EXISTING PROPERTY LINE
- EXISTING STATE LINE
- EXISTING COUNTY LINE
- EXISTING ROAD/TRAIL
- US FOREST SERVICE (NATIONAL FOREST) LANDS
- APPALACHIAN NATIONAL SCENIC TRAIL
- ACID FORMING MATERIAL
- AGRICULTURAL LAND USE BOUNDARY
- GRASS-LINED CHANNEL (SEE DETAIL MVP-ES39)
- PROPOSED LIMIT OF DISTURBANCE
- PROPOSED LEVEL SPREADER DIVERSION
- PROPOSED LEVEL SPREADER
- PROPOSED PERMANENT RIGHT OF WAY
- PROPOSED ACCESS ROAD CENTERLINE
- PROPOSED PIPELINE
- SURFACE WATER FLOW DIRECTION
- POND
- WETLAND
- PROPOSED CULVERT WITH OUTLET PROTECTION (SEE DETAILS MVP-ES7, 7.1)
- PERMANENT SLOPE BREAKER/ROW DIVERSION/WATER BAR (SEE DETAILS MVP-17, ES38, AND SCHEDULE)
- PROPOSED BROAD BASED DIP (SEE DETAIL MVP-ES5)

ACCESS ROAD LEGEND

(2) WETLAND CROSSING

(3) STREAM CROSSING

TETRA TECH CAD FILE PATH: X:\CADD_Pittsburgh\EGT\7157 - MVP\14 - Roanoke\PC\PC VERSION 5.0.0\SPREAD 10\7157PC14.22(S10).dwg PLOTTED ON: 9/20/2017 8:53 PM PLOTTED BY: Kusiowski, Jim PLOT FILE: ENVIRONMENTAL_COLOR.ctb

REVISIONS:

NO.:	DATE:	DWN.:	CHKD.:	APPD.:	DESCRIPTION:

Mountain Valley PIPELINE

POST CONSTRUCTION (STORMWATER & RESTORATION) PLANS

MOUNTAIN VALLEY PIPELINE PROJECT - H600 LINE

SPREAD 10 - ROANOKE COUNTY, VIRGINIA

MOUNTAIN VALLEY PIPELINE, LLC
555 SOUTHPOINTE BOULEVARD, SUITE 200
CANONSBURG, PA 15311

TETRA TECH
complex world | CLEAR SOLUTIONS™
661 ANDERSEN DRIVE
FOSTER PLAZA 7
PITTSBURGH, PA 15220


POST CONSTRUCTION (STORMWATER & RESTORATION) PLANS

COMMONWEALTH OF VIRGINIA
DAVID J. WALLNER
Lic. No. 0402057593
PROFESSIONAL ENGINEER

DRAWN BY:	LJK
CHECKED BY:	JRK
APPROVED BY:	RE
DATE:	4/05/2016
SCALE:	AS SHOWN
REVISION	
SHT. NO.	14.22PC OF 14.77PC

AGRICULTURAL LAND USE
US HIGHWAY 221
BENT MOUNTAIN RD
POND
EXISTING CULVERT
VA-RO-068
FORESTED AREA
NATIONAL PARK SERVICE BOUNDARY
AGRICULTURAL LAND USE
WETLAND CROSSING W-B24-PSS
EXISTING CULVERT
PROPOSED NATURAL GAS PIPELINE
VA-RO-070
BLUE RIDGE PARKWAY
VA-RO-069
ROANOKE COUNTY
FRANKLIN COUNTY
AGRICULTURAL LAND USE
MATCHLINE SHEET 14.24PC
12914+00 12915+00 12916+00 12917+00 12918+00 12919+00 12920+00 12921+00 12922+00 12923+00 12924+00 12925+00 12926+00 12927+00 12928+00 12929+00 12930+00 12931+00 12932+00 12933+00 12934+00 12935+00 12936+00 12937+00 12938+00 12939+00 12940+00 12941+00 12942+00 12943+
-7.21%
-20.65%
-3.23%
-9.60%
-3.60%
US HIGHWAY 221
EXISTING CULVERT
AREA TO BE RESTORED FOLLOWING CONSTRUCTION ACTIVITIES. ONLY BMP'S SHOWN ARE TO REMAIN.
W-ST1
MATCHLINE SHEET 14.22PC
12912+00 12913+00 12914+00
S-B21
VA-RO-069
FORESTED AREA
W-IJ65
W-IJ64
S-ST24
S-ST24
W-ST1-PFO
W-ST18
BLUE RIDGE PARKWAY
W-ST17-PEM
N
LOCATION MAP

PLAN
SCALE: 1" = 100'
100 0 100 200

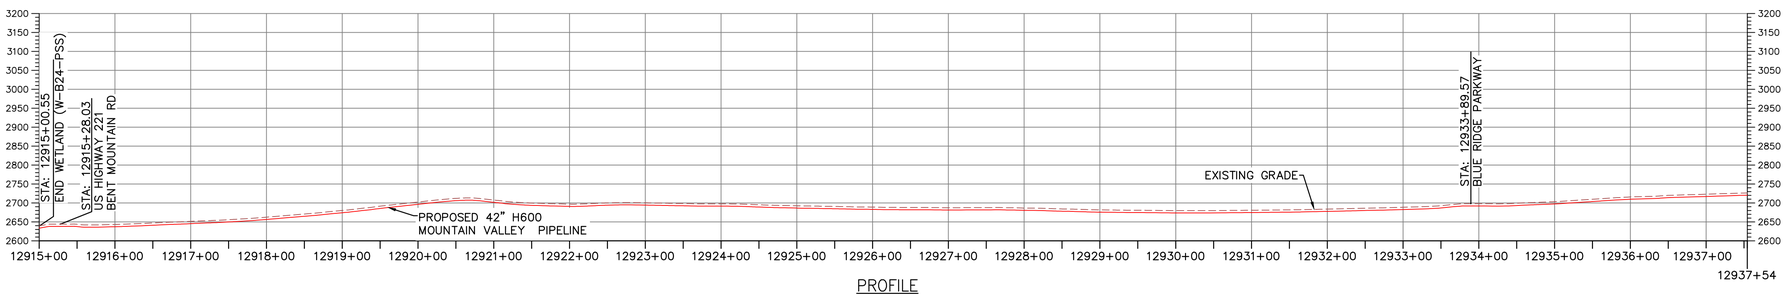

PROFILE
HORIZONTAL SCALE:
SCALE: 1" = 100'
100 0 100 200
VERTICAL SCALE:
SCALE: 1" = 200'
200 0 200 400

LEGEND

- EXISTING CULVERT
- STREAM
- EXISTING PROPERTY LINE
- EXISTING STATE LINE
- EXISTING COUNTY LINE
- EXISTING ROAD/TRAIL
- US FOREST SERVICE (NATIONAL FOREST) LANDS
- APPALACHIAN NATIONAL SCENIC TRAIL
- ACID FORMING MATERIAL
- AGRICULTURAL LAND USE BOUNDARY
- GRASS-LINED CHANNEL (SEE DETAIL MVP-ES39)
- PROPOSED LIMIT OF DISTURBANCE
- PROPOSED LEVEL SPREADER DIVERSION
- PROPOSED LEVEL SPREADER
- PROPOSED PERMANENT RIGHT OF WAY
- PROPOSED ACCESS ROAD CENTERLINE
- PROPOSED PIPELINE
- SURFACE WATER FLOW DIRECTION
- POND
- WETLAND
- PROPOSED CULVERT WITH OUTLET PROTECTION (SEE DETAILS MVP-ES7, 7.1)
- PERMANENT SLOPE BREAKER/ROW DIVERSION/WATER BAR (SEE DETAILS MVP-17, ES38, AND SCHEDULE)
- PROPOSED BROAD BASED DIP (SEE DETAIL MVP-ES5)

ACCESS ROAD LEGEND

(2) WETLAND CROSSING
(3) STREAM CROSSING

TETRA TECH CAD FILE PATH: X:\CADD_Pittsburgh\EQT\7157 - MVP\14 - Roanoke\PC\PC VERSION 5.0.0\SPREAD 10\7157PC14.23(S10).dwg PLOTTED ON: 9/20/2017 8:53 PM PLOTTED BY: Kusiowski, Jim PLOT FILE: ENVIRONMENTAL_COLOR.ctb

REVISIONS:

NO.:	DATE:	DWN.:	CHKD.:	APPD.:	DESCRIPTION:

Mountain Valley PIPELINE

POST CONSTRUCTION (STORMWATER & RESTORATION) PLANS
MOUNTAIN VALLEY PIPELINE PROJECT - H600 LINE
SPREAD 10 - ROANOKE COUNTY, VIRGINIA

MOUNTAIN VALLEY PIPELINE, LLC
555 SOUTHPOINTE BOULEVARD, SUITE 200
CANONSBURG, PA 15311


TETRA TECH
complex world | CLEAR SOLUTIONS™
661 ANDERSEN DRIVE
FOSTER PLAZA 7
PITTSBURGH, PA 15220

POST CONSTRUCTION (STORMWATER & RESTORATION) PLANS

COMMONWEALTH OF VIRGINIA
DAVID J. WALLNER
Lic. No. 0402057593
PROFESSIONAL ENGINEER


DRAWN BY:	LJK
CHECKED BY:	JRK
APPROVED BY:	RE
DATE:	4/05/2016
SCALE:	AS SHOWN
REVISION	

SHT. NO. 14.23PC OF 14.77PC

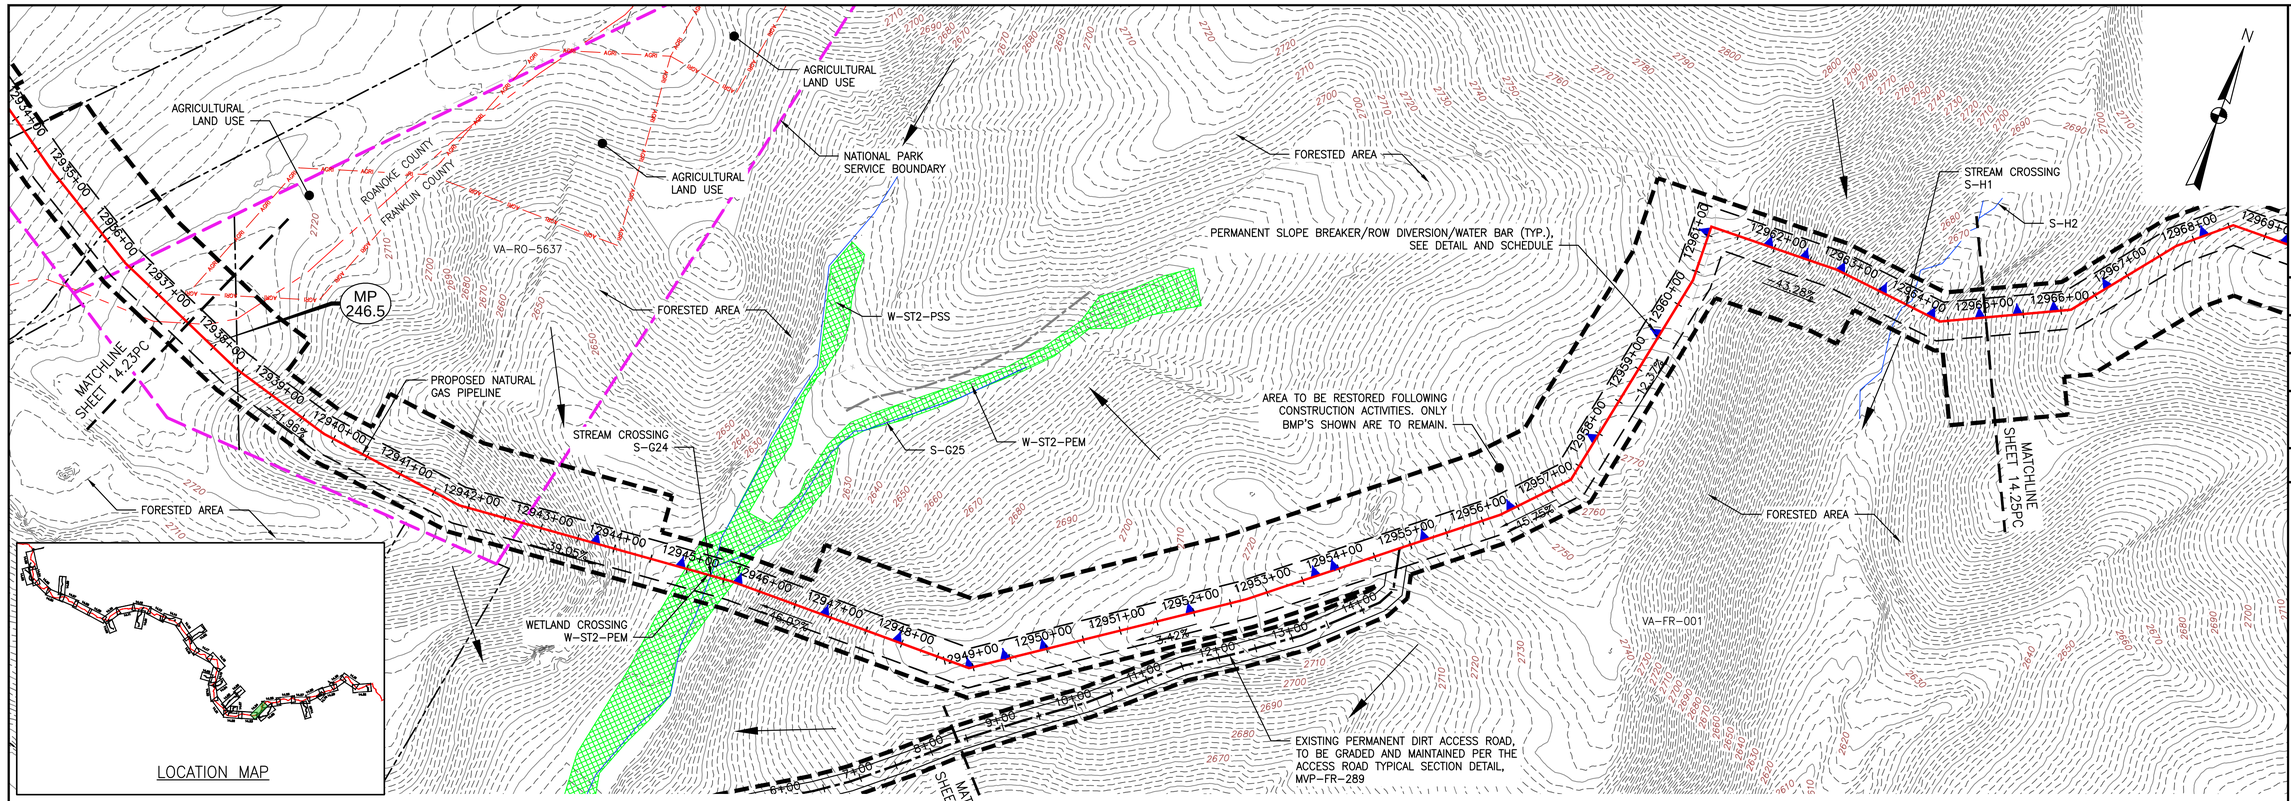

PLAN

SCALE: 1" = 100'

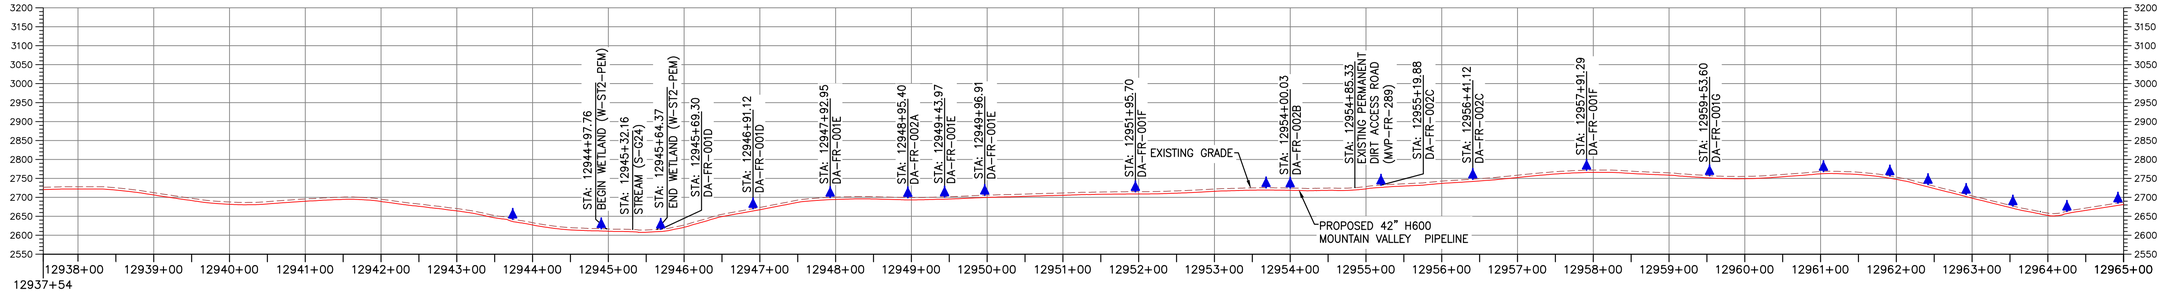

PROFILE

HORIZONTAL SCALE: SCALE: 1" = 100'

VERTICAL SCALE: SCALE: 1" = 200'

LEGEND

- EXISTING CULVERT
- STREAM
- EXISTING PROPERTY LINE
- EXISTING STATE LINE
- EXISTING COUNTY LINE
- EXISTING ROAD/TRAIL
- US FOREST SERVICE (NATIONAL FOREST) LANDS
- APPALACHIAN NATIONAL SCENIC TRAIL
- ACID FORMING MATERIAL
- AGRICULTURAL LAND USE BOUNDARY
- GRASS-LINED CHANNEL (SEE DETAIL MVP-ES39)
- PROPOSED LIMIT OF DISTURBANCE
- PROPOSED LEVEL SPREADER DIVERSION
- PROPOSED LEVEL SPREADER
- PROPOSED PERMANENT RIGHT OF WAY
- PROPOSED ACCESS ROAD CENTERLINE
- PROPOSED PIPELINE
- SURFACE WATER FLOW DIRECTION
- POND
- WETLAND
- PROPOSED CULVERT WITH OUTLET PROTECTION (SEE DETAILS MVP-ES7, 7.1)
- PERMANENT SLOPE BREAKER/ROW DIVERSION/WATER BAR (SEE DETAILS MVP-17, ES38, AND SCHEDULE)
- PROPOSED BROAD BASED DIP (SEE DETAIL MVP-ES5)

ACCESS ROAD LEGEND

(2) WETLAND CROSSING

(3) STREAM CROSSING

TETRA TECH CAD FILE PATH: X:\CADD_Pittsburgh\EQT\7157 - MVP\15 - Franklin\PC\PC VERSION 5.0.0\SPREAD 10\7157PC14.24(S10).dwg PLOTTED ON: 9/20/2017 10:36 PM PLOTTED BY: Bradley, Mike PLOT FILE: ENVIRONMENTAL_COLOR.ctb

REVISIONS:

NO.:	DATE:	DWN.:	CHKD.:	APPD.:	DESCRIPTION:

Mountain Valley PIPELINE

POST CONSTRUCTION (STORMWATER & RESTORATION) PLANS

MOUNTAIN VALLEY PIPELINE PROJECT - H600 LINE

SPREAD 10 - FRANKLIN COUNTY, VIRGINIA

MOUNTAIN VALLEY PIPELINE, LLC
555 SOUTHPOINTE BOULEVARD, SUITE 200
CANONSBURG, PA 15317

TETRA TECH
complex world | CLEAR SOLUTIONS™
661 ANDERSEN DRIVE
FOSTER PLAZA 7
PITTSBURGH, PA 15220


POST CONSTRUCTION (STORMWATER & RESTORATION) PLANS

COMMONWEALTH OF VIRGINIA
DAVID J. WALLNER
Lic. No. 0402057593
PROFESSIONAL ENGINEER

DRAWN BY:	KAL
CHECKED BY:	HT
APPROVED BY:	RE
DATE:	2/19/2016
SCALE:	AS SHOWN

REVISION


SHT. NO. 14.24PC OF 14.77PC

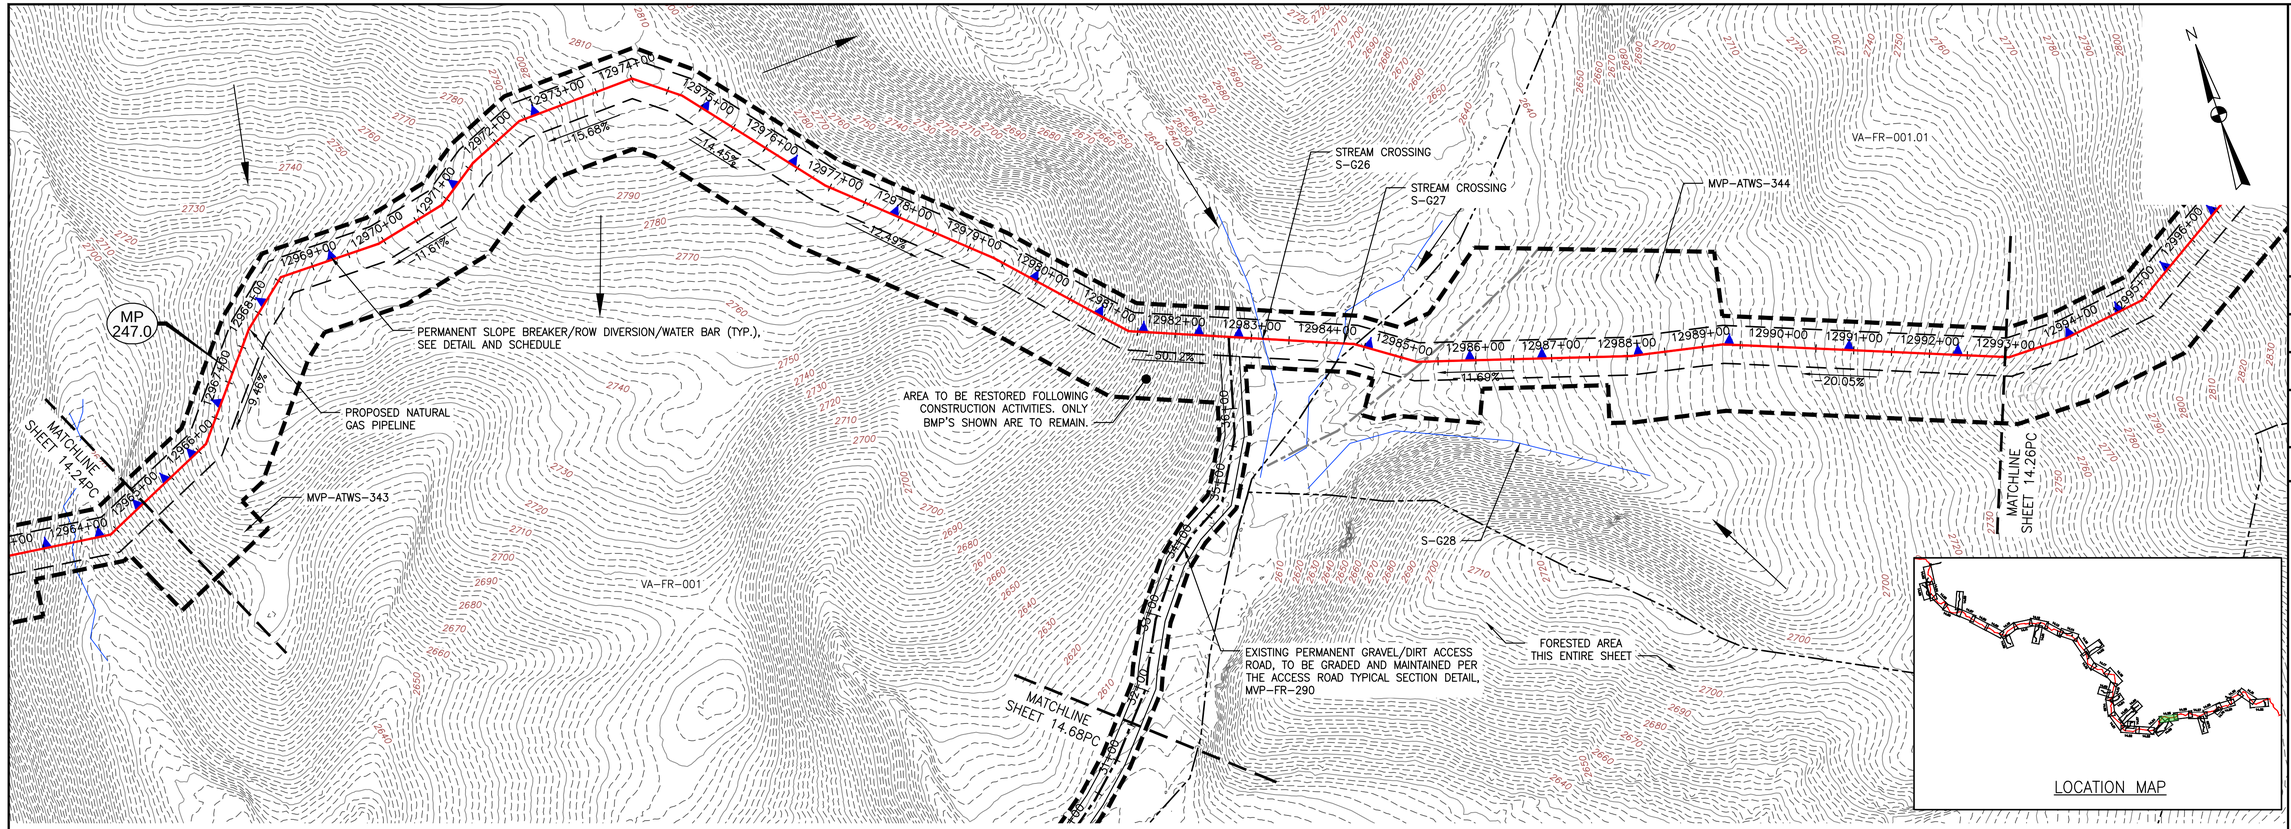

PLAN

SCALE: 1" = 100'

100 0 100 200

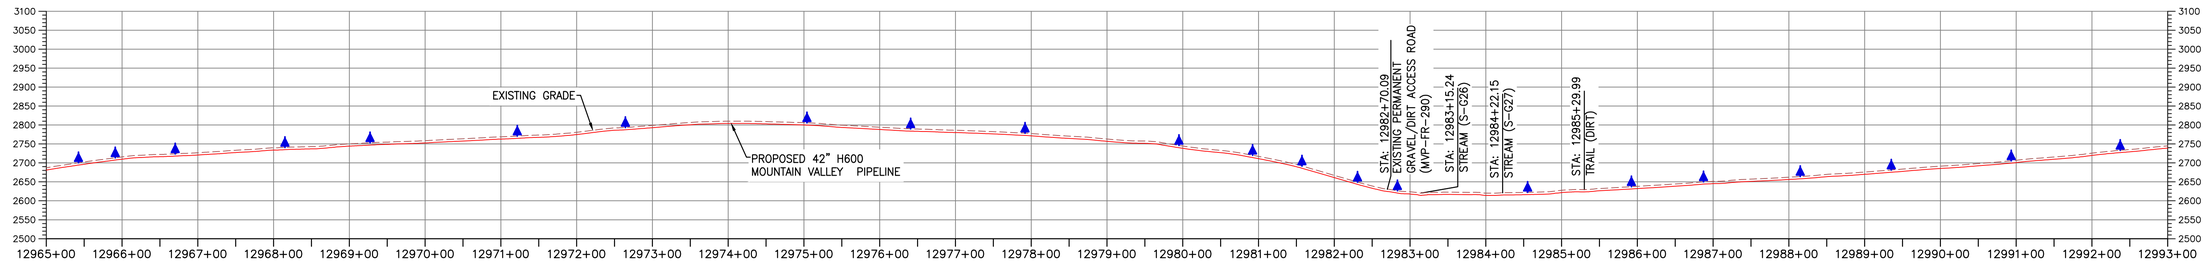

PROFILE

HORIZONTAL SCALE: SCALE: 1" = 100'

100 0 100 200

VERTICAL SCALE: SCALE: 1" = 50'

50 0 50 100

LEGEND

- EXISTING CULVERT
- STREAM
- EXISTING PROPERTY LINE
- EXISTING STATE LINE
- EXISTING COUNTY LINE
- EXISTING ROAD/TRAIL
- US FOREST SERVICE (NATIONAL FOREST) LANDS
- APPALACHIAN NATIONAL SCENIC TRAIL
- ACID FORMING MATERIAL
- AGRICULTURAL LAND USE BOUNDARY
- GRASS-LINED CHANNEL (SEE DETAIL MVP-ES39)
- PROPOSED LIMIT OF DISTURBANCE
- PROPOSED LEVEL SPREADER DIVERSION
- PROPOSED LEVEL SPREADER
- PROPOSED PERMANENT RIGHT OF WAY
- PROPOSED ACCESS ROAD CENTERLINE
- PROPOSED PIPELINE
- SURFACE WATER FLOW DIRECTION
- POND
- WETLAND
- PROPOSED CULVERT WITH OUTLET PROTECTION (SEE DETAILS MVP-ES7, 7.1)
- PERMANENT SLOPE BREAKER/ROW DIVERSION/WATER BAR (SEE DETAILS MVP-17, ES38, AND SCHEDULE)
- PROPOSED BROAD BASED DIP (SEE DETAIL MVP-ES5)

ACCESS ROAD LEGEND

(2) WETLAND CROSSING

(3) STREAM CROSSING

TETRA TECH CAD FILE PATH: X:\CADD_Pittsburgh\EQT\7157 - MVP\15 - Franklin\PC\PC VERSION 5.0.0\SPREAD 10\7157PC14.25(S10).dwg PLOTTED ON: 9/20/2017 10:00 PM PLOTTED BY: Bradley, Mike PLOT FILE: ENVIRONMENTAL_COLOR.ctb

REVISIONS:

NO.:	DATE:	DWN.:	CHKD.:	APPD.:	DESCRIPTION:

POST CONSTRUCTION (STORMWATER & RESTORATION) PLANS

MOUNTAIN VALLEY PIPELINE PROJECT – H600 LINE

SPREAD 10 – FRANKLIN COUNTY, VIRGINIA

MOUNTAIN VALLEY PIPELINE, LLC
555 SOUTHPOINTE BOULEVARD, SUITE 200
CANONSBURG, PA 15317

TETRA TECH
complex world | CLEAR SOLUTIONS™
661 ANDERSEN DRIVE
FOSTER PLAZA 7
PITTSBURGH, PA 15220


POST CONSTRUCTION (STORMWATER & RESTORATION) PLANS

COMMONWEALTH OF VIRGINIA
DAVID J. WALLNER
Lic. No. 0402057593
PROFESSIONAL ENGINEER

DRAWN BY:	KAL
CHECKED BY:	HT
APPROVED BY:	RE
DATE:	2/19/2016
SCALE:	AS SHOWN

REVISION


SHT. NO. 14.25PC OF 14.77PC

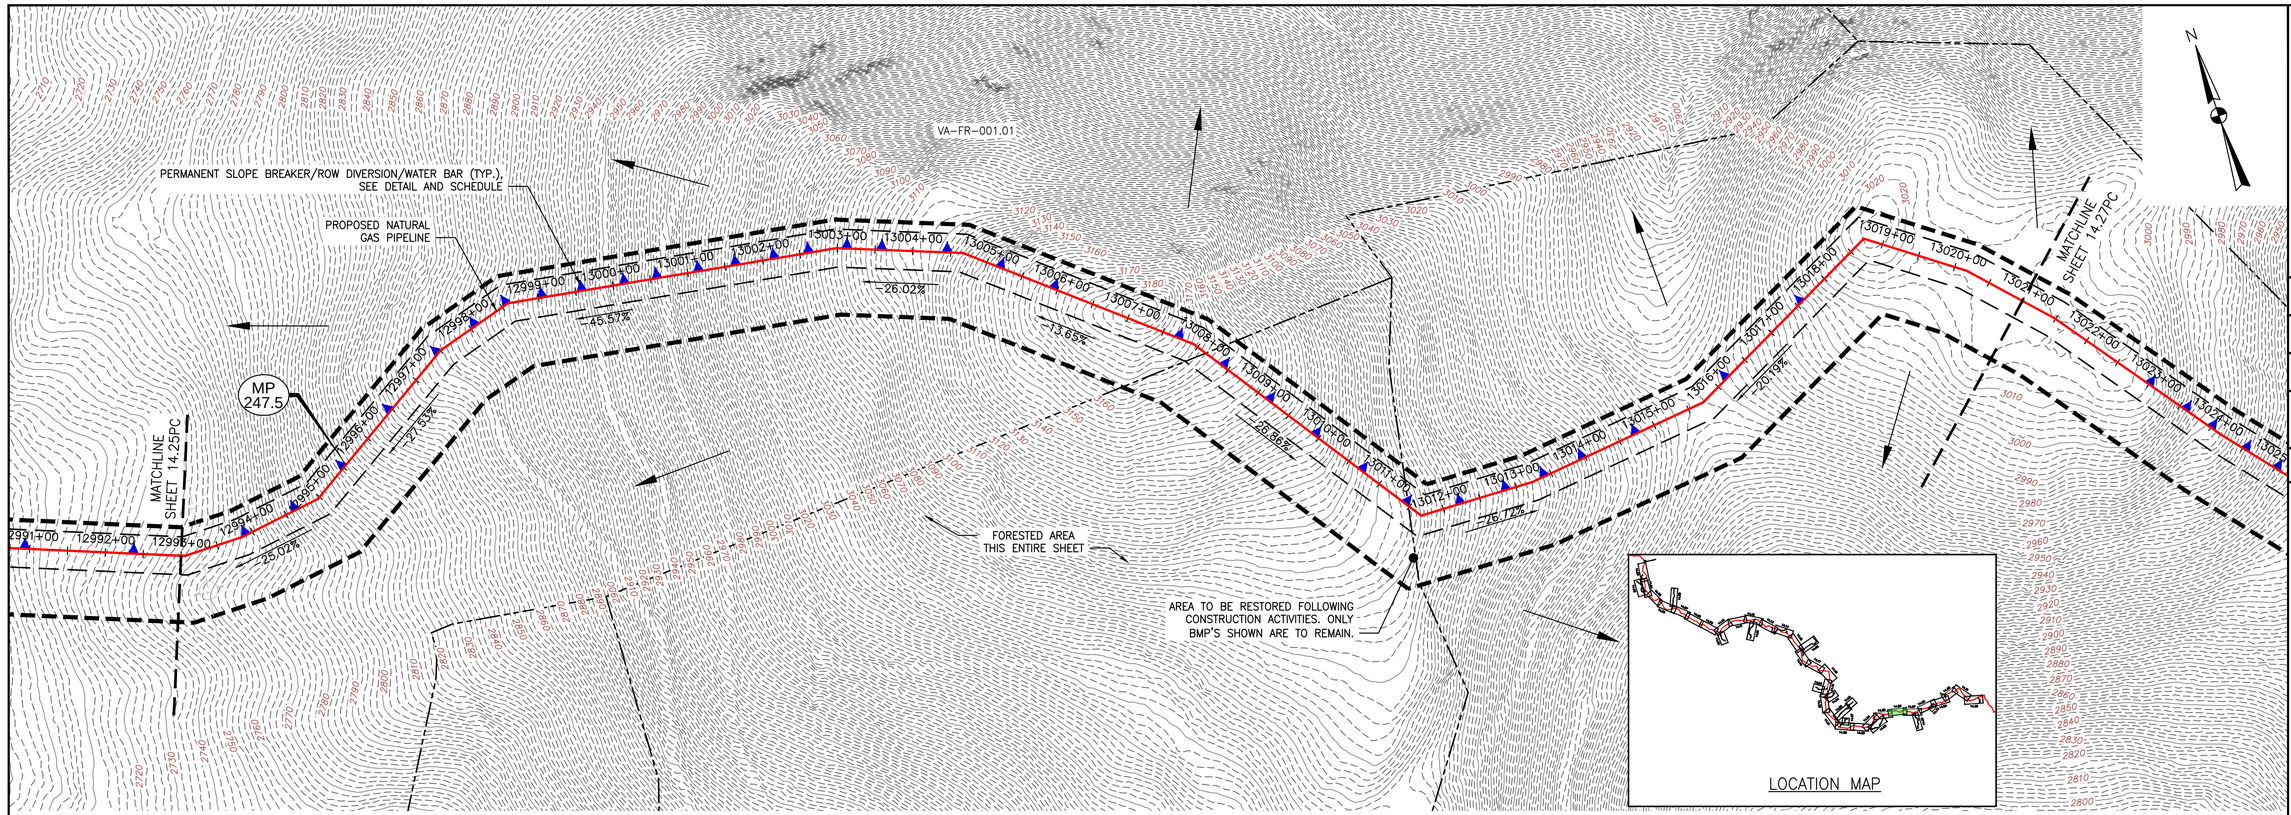

PLAN

SCALE: 1" = 100'

100 0 100 200

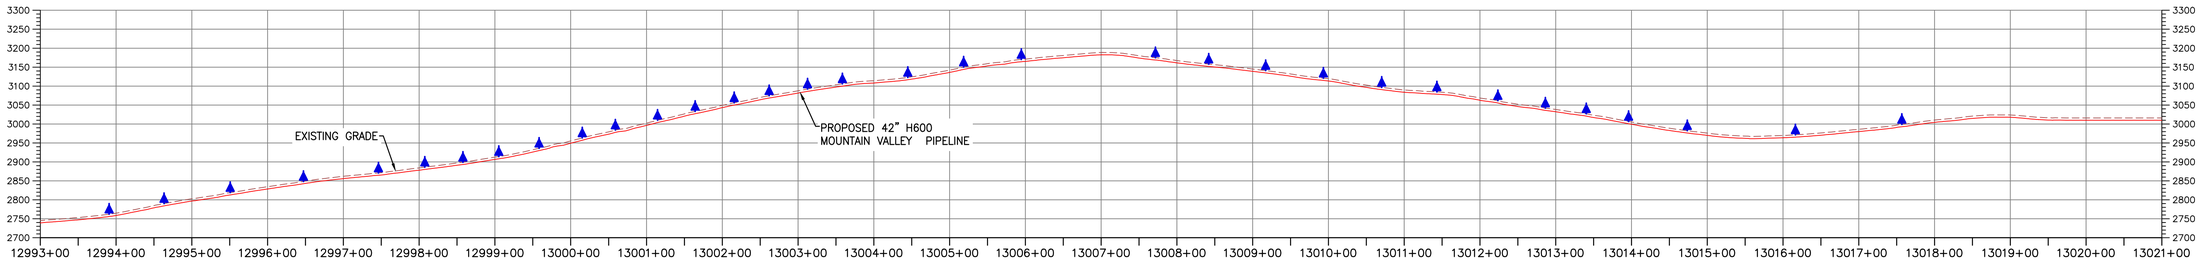

PROFILE

HORIZONTAL SCALE: SCALE: 1" = 100'

100 0 100 200

VERTICAL SCALE: SCALE: 1" = 200'

200 0 200 400

LEGEND

- EXISTING CULVERT
- STREAM
- EXISTING PROPERTY LINE
- EXISTING STATE LINE
- EXISTING COUNTY LINE
- EXISTING ROAD/TRAIL
- US FOREST SERVICE (NATIONAL FOREST) LANDS
- APPALACHIAN NATIONAL SCENIC TRAIL
- ACID FORMING MATERIAL
- AGRICULTURAL LAND USE BOUNDARY
- GRASS-LINED CHANNEL (SEE DETAIL MVP-ES39)
- PROPOSED LIMIT OF DISTURBANCE
- PROPOSED LEVEL SPREADER DIVERSION
- PROPOSED LEVEL SPREADER
- PROPOSED PERMANENT RIGHT OF WAY
- PROPOSED ACCESS ROAD CENTERLINE
- PROPOSED PIPELINE
- SURFACE WATER FLOW DIRECTION
- POND
- WETLAND
- PROPOSED CULVERT WITH OUTLET PROTECTION (SEE DETAILS MVP-ES7, 7.1)
- PERMANENT SLOPE BREAKER/ROW DIVERSION/WATER BAR (SEE DETAILS MVP-17, ES38, AND SCHEDULE)
- PROPOSED BROAD BASED DIP (SEE DETAIL MVP-ES5)

ACCESS ROAD LEGEND

(2) WETLAND CROSSING

(3) STREAM CROSSING

TETRA TECH CAD FILE PATH: X:\CADD_Pittsburgh\EQT\7157 - MVP\15 - Franklin\PC\PC VERSION 5.0.0\SPREAD 10\7157PC14.26(S10).dwg PLOTTED ON: 9/20/2017 10:01 PM PLOTTED BY: Bradley, Mike PLOT FILE: ENVIRONMENTAL_COLOR.ctb

REVISIONS:

NO.:	DATE:	DWN.:	CHKD.:	APPD.:	DESCRIPTION:

Mountain Valley PIPELINE

POST CONSTRUCTION (STORMWATER & RESTORATION) PLANS
MOUNTAIN VALLEY PIPELINE PROJECT - H600 LINE
SPREAD 10 - FRANKLIN COUNTY, VIRGINIA

MOUNTAIN VALLEY PIPELINE, LLC
555 SOUTHPOINTE BOULEVARD, SUITE 200
CANONSBURG, PA 15317

TETRA TECH
complex world | CLEAR SOLUTIONS™
661 ANDERSEN DRIVE
FOSTER PLAZA 7
PITTSBURGH, PA 15220


POST CONSTRUCTION (STORMWATER & RESTORATION) PLANS

COMMONWEALTH OF VIRGINIA
DAVID J. WALLNER
Lic. No. 0402057593
PROFESSIONAL ENGINEER

DRAWN BY:	KAL
CHECKED BY:	HT
APPROVED BY:	RE
DATE:	2/19/2016
SCALE:	AS SHOWN

REVISION

SHT. NO. 14.26PC OF 14.77PC

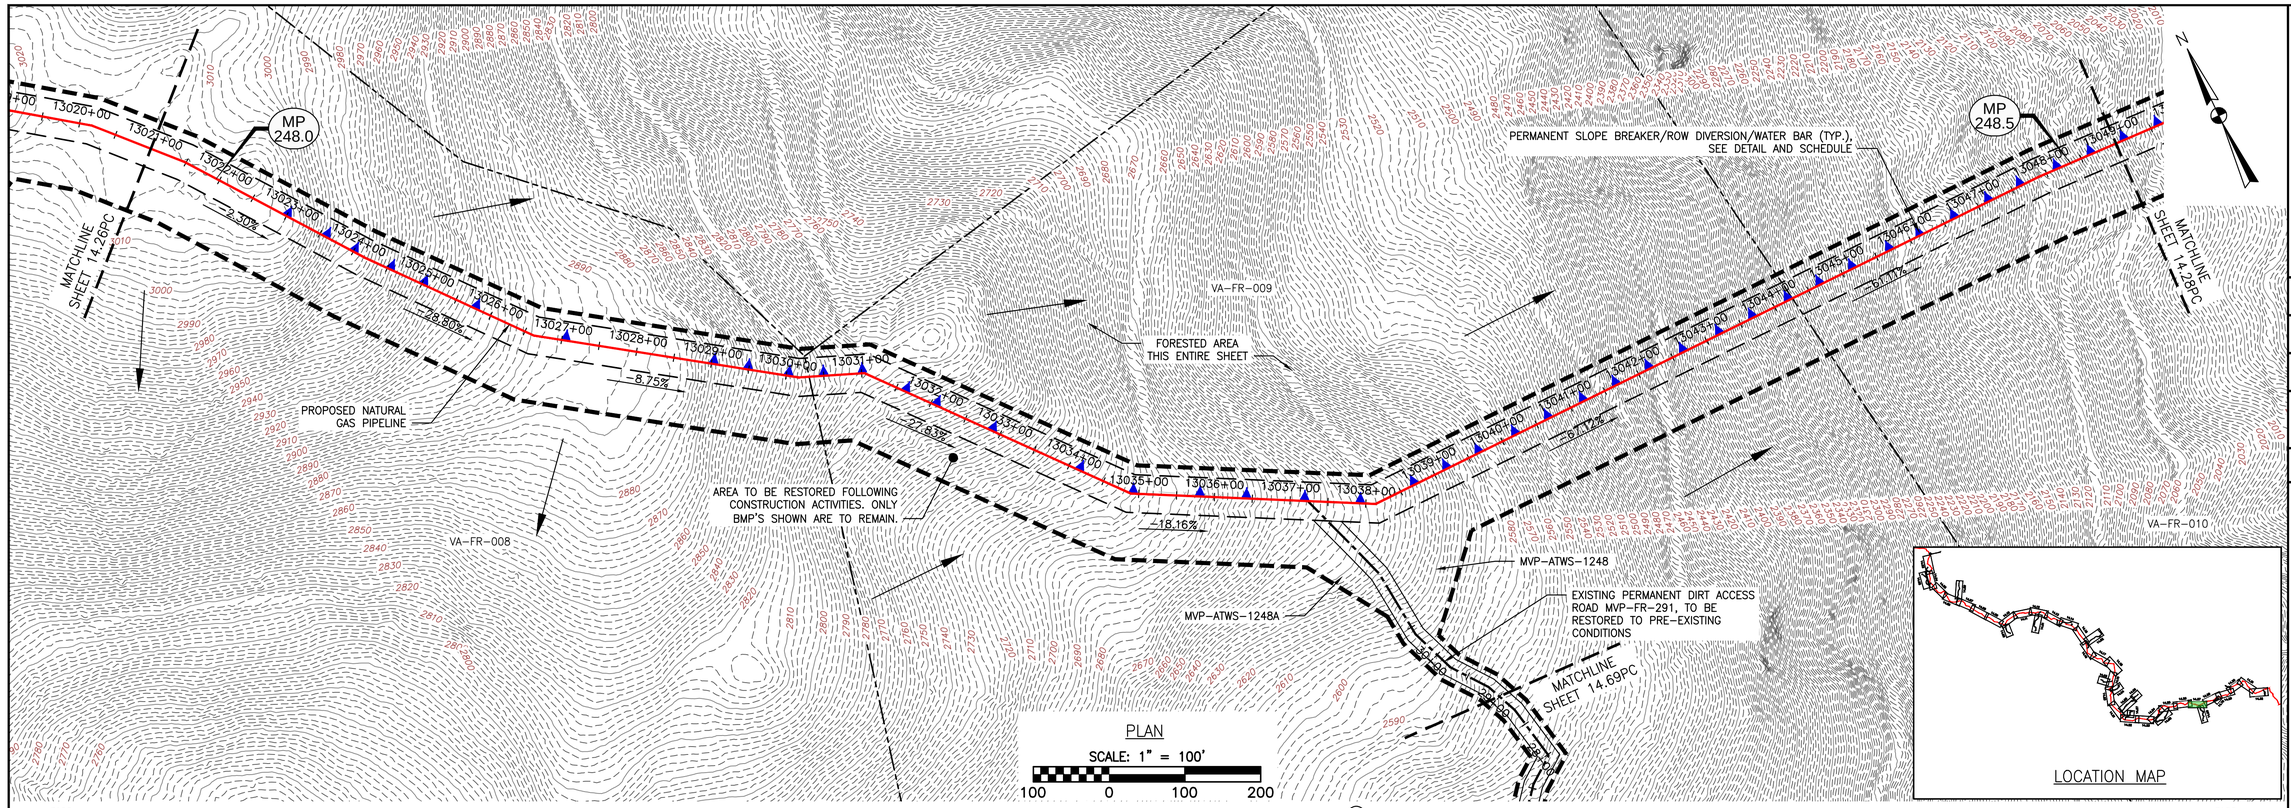


PLAN

SCALE: 1" = 100'

100 0 100 200

LOCATION MAP

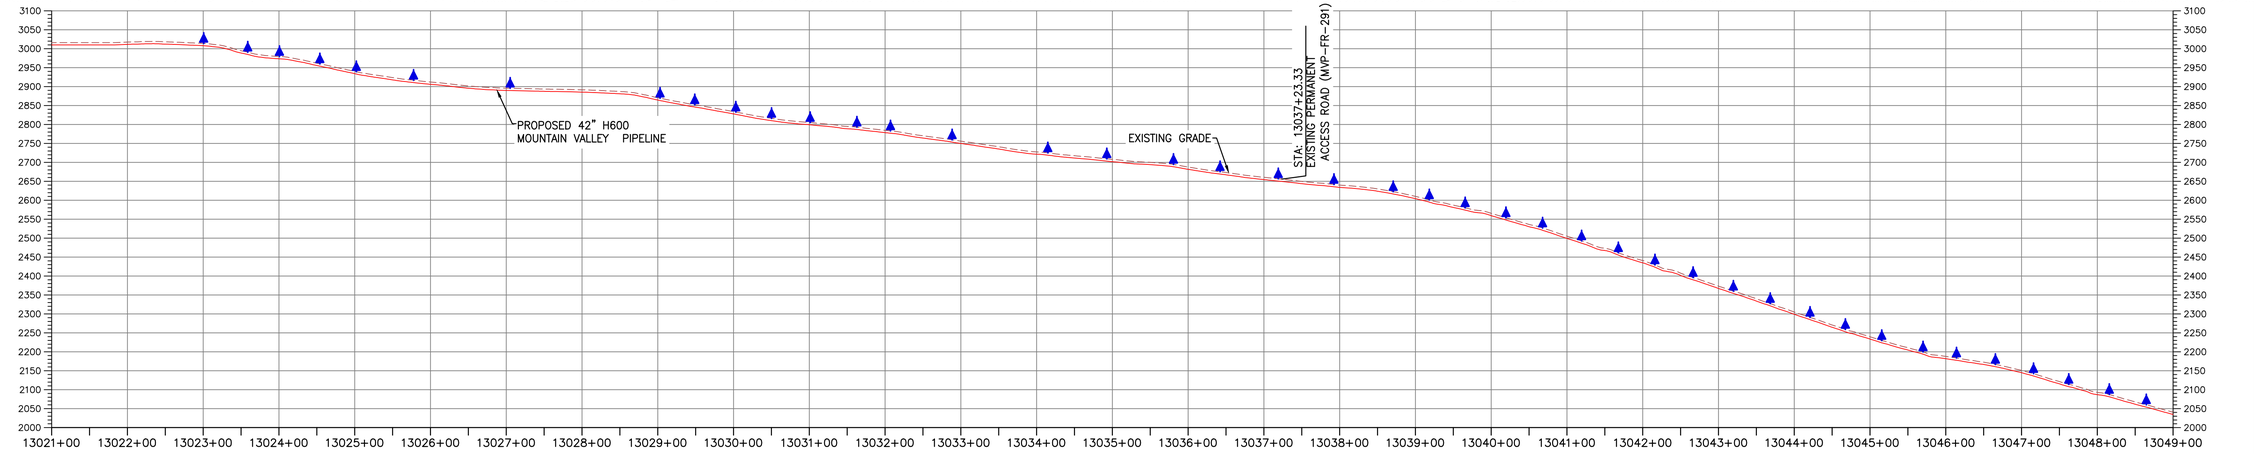

PROFILE

HORIZONTAL SCALE: SCALE: 1" = 100'

100 0 100 200

VERTICAL SCALE: SCALE: 1" = 200'

200 0 200 400

LEGEND

- EXISTING CULVERT
- STREAM
- EXISTING PROPERTY LINE
- EXISTING STATE LINE
- EXISTING COUNTY LINE
- EXISTING ROAD/TRAIL
- US FOREST SERVICE (NATIONAL FOREST) LANDS
- APPALACHIAN NATIONAL SCENIC TRAIL (ANST)
- ACID FORMING MATERIAL (AFM)
- AGRICULTURAL LAND USE BOUNDARY (AGRI)
- GRASS-LINED CHANNEL (SEE DETAIL MVP-ES39)
- PROPOSED LIMIT OF DISTURBANCE
- PROPOSED LEVEL SPREADER DIVERSION
- PROPOSED LEVEL SPREADER
- PROPOSED PERMANENT RIGHT OF WAY
- PROPOSED ACCESS ROAD CENTERLINE
- PROPOSED PIPELINE
- SURFACE WATER FLOW DIRECTION
- POND
- WETLAND
- PROPOSED CULVERT WITH OUTLET PROTECTION (SEE DETAILS MVP-ES7, 7.1)
- PERMANENT SLOPE BREAKER/ROW DIVERSION/WATER BAR (SEE DETAILS MVP-17, ES38, AND SCHEDULE)
- PROPOSED BROAD BASED DIP (SEE DETAIL MVP-ES5)

ACCESS ROAD LEGEND

(2) WETLAND CROSSING

(3) STREAM CROSSING

TETRA TECH CAD FILE PATH: X:\CADD_Pittsburgh\EQT\7157 - MVP\15 - Franklin\PC\PC VERSION 5.0.0\SPREAD 10\7157PC14.27(S10).dwg PLOTTED ON: 9/20/2017 5:50 PM PLOTTED BY: Kusiowski, Jim PLOT FILE: ENVIRONMENTAL_COLOR.ctb

REVISIONS:

NO.:	DATE:	DWN.:	CHKD.:	APPD.:	DESCRIPTION:

Mountain Valley PIPELINE

POST CONSTRUCTION (STORMWATER & RESTORATION) PLANS

MOUNTAIN VALLEY PIPELINE PROJECT - H600 LINE

SPREAD 10 - FRANKLIN COUNTY, VIRGINIA

MOUNTAIN VALLEY PIPELINE, LLC
555 SOUTHPOINTE BOULEVARD, SUITE 200
CANONSBURG, PA 15317

TETRA TECH
complex world | CLEAR SOLUTIONS™
661 ANDERSEN DRIVE
FOSTER PLAZA 7
PITTSBURGH, PA 15220


POST CONSTRUCTION (STORMWATER & RESTORATION) PLANS

COMMONWEALTH OF VIRGINIA
DAVID J. WALLNER
Lic. No. 0402057593
PROFESSIONAL ENGINEER

DRAWN BY:	KAL
CHECKED BY:	HT
APPROVED BY:	RE
DATE:	2/19/2016
SCALE:	AS SHOWN

REVISION


SHT. NO. 14.27PC OF 14.77PC

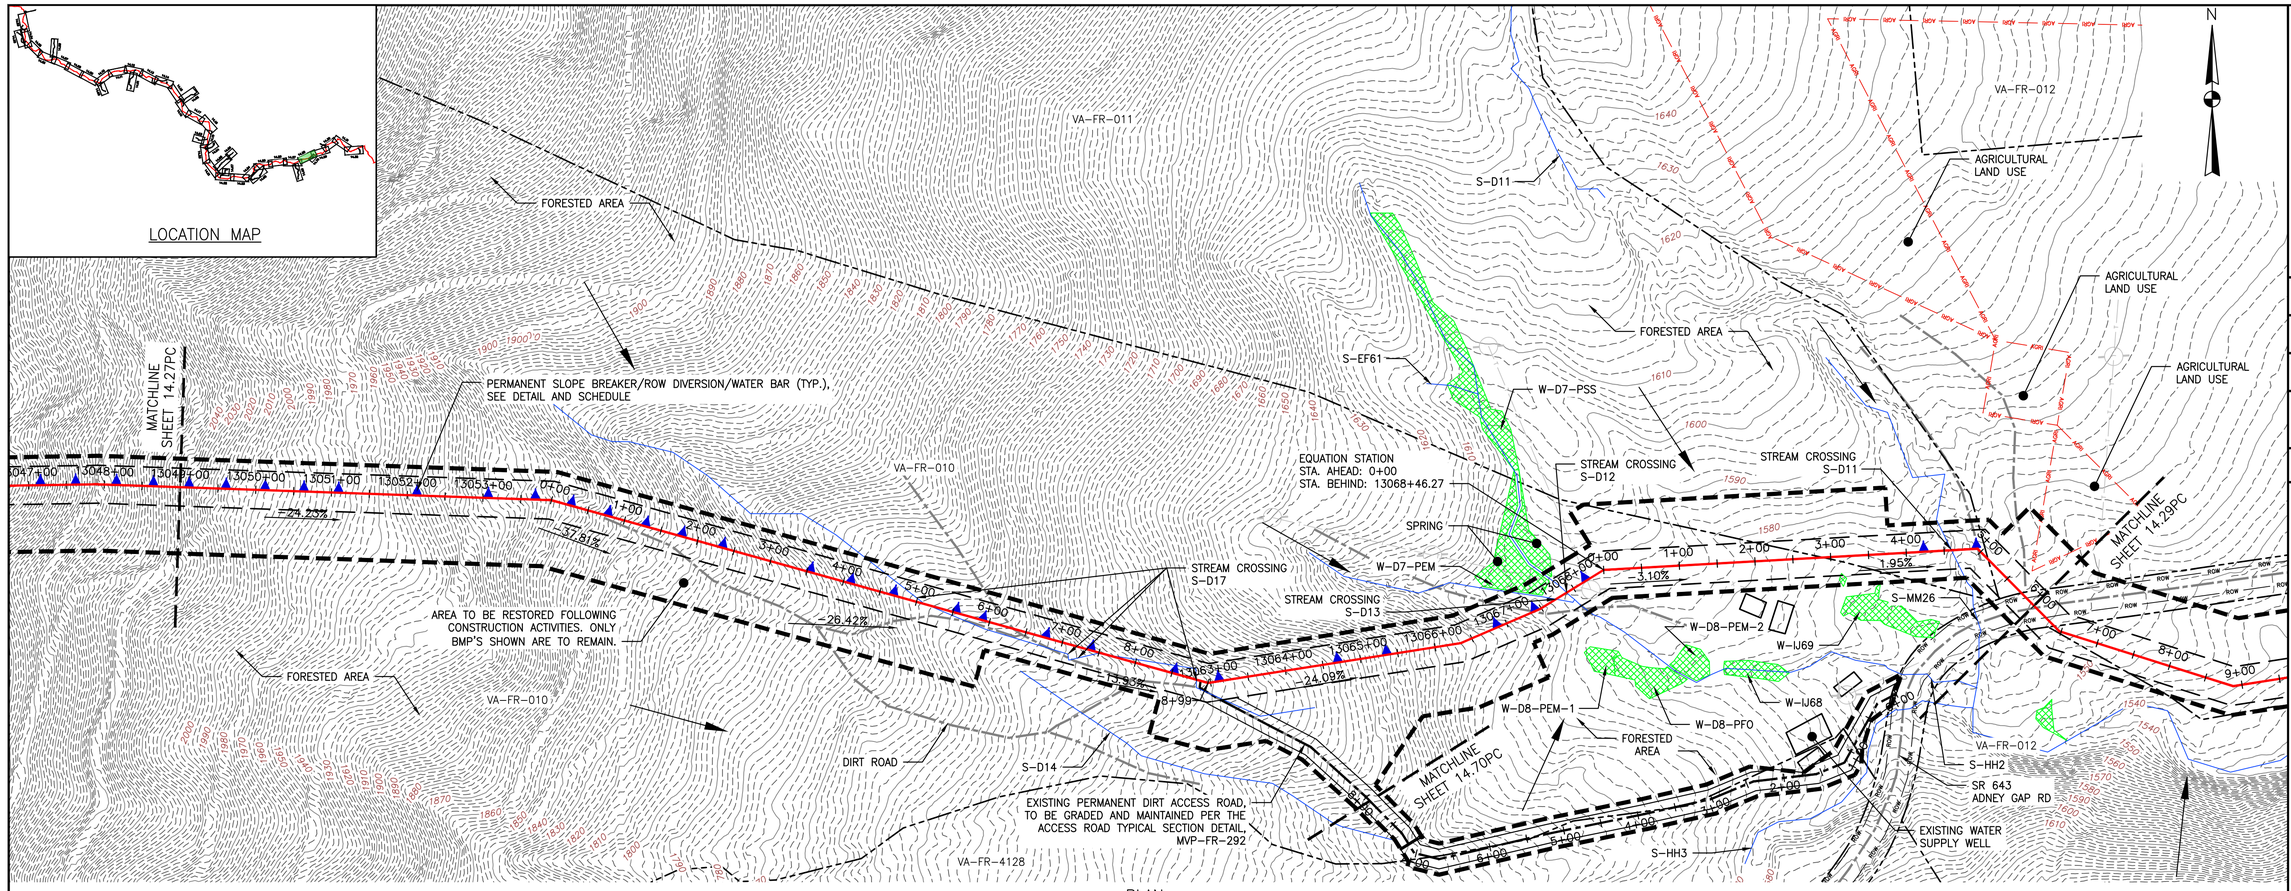

PLAN

SCALE: 1" = 100'

100 0 100 200

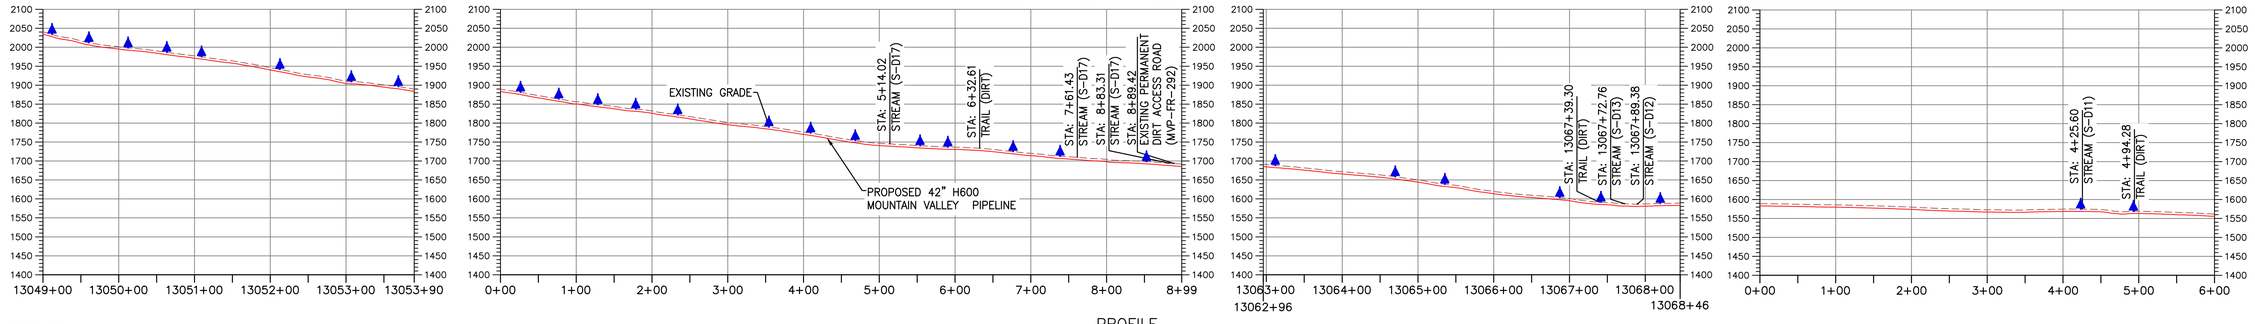

PROFILE

HORIZONTAL SCALE: SCALE: 1" = 100'

100 0 100 200

VERTICAL SCALE: SCALE: 1" = 200'

200 0 200 400

LEGEND

- EXISTING CULVERT
- STREAM
- EXISTING PROPERTY LINE
- EXISTING STATE LINE
- EXISTING COUNTY LINE
- EXISTING ROAD/TRAIL
- US FOREST SERVICE (NATIONAL FOREST) LANDS
- APPALACHIAN NATIONAL SCENIC TRAIL (ANST)
- ACID FORMING MATERIAL (AFM)
- AGRICULTURAL LAND USE BOUNDARY (AGRI)
- GRASS-LINED CHANNEL (SEE DETAIL MVP-ES39)
- PROPOSED LIMIT OF DISTURBANCE
- PROPOSED LEVEL SPREADER DIVERSION
- PROPOSED LEVEL SPREADER
- PROPOSED PERMANENT RIGHT OF WAY
- PROPOSED ACCESS ROAD CENTERLINE
- PROPOSED PIPELINE
- SURFACE WATER FLOW DIRECTION
- POND
- WETLAND
- PROPOSED CULVERT WITH OUTLET PROTECTION (SEE DETAILS MVP-ES7, 7.1)
- PERMANENT SLOPE BREAKER/ROW DIVERSION/WATER BAR (SEE DETAILS MVP-17, ES38, AND SCHEDULE)
- PROPOSED BROAD BASED DIP (SEE DETAIL MVP-ES5)

ACCESS ROAD LEGEND

(2) WETLAND CROSSING

(3) STREAM CROSSING

TETRA TECH CAD FILE PATH: X:\CADD_Pittsburgh\EQT\7157 - MVP\15 - Franklin\PC\PC VERSION 5.0.0\SPREAD 10\7157PC14.28(S10).dwg PLOTTED ON: 9/20/2017 10:04 PM PLOTTED BY: Kusiowski, Jim PLOT FILE: ENVIRONMENTAL_COLOR.ctb

REVISIONS:

NO.:	DATE:	DWN.:	CHKD.:	APPD.:	DESCRIPTION:

POST CONSTRUCTION (STORMWATER & RESTORATION) PLANS

MOUNTAIN VALLEY PIPELINE PROJECT – H600 LINE

SPREAD 10 – FRANKLIN COUNTY, VIRGINIA

MOUNTAIN VALLEY PIPELINE, LLC
555 SOUTHPOINTE BOULEVARD, SUITE 200
CANONSBURG, PA 15317


TETRA TECH
complex world | CLEAR SOLUTIONS™
661 ANDERSEN DRIVE
FOSTER PLAZA 7
PITTSBURGH, PA 15220

POST CONSTRUCTION (STORMWATER & RESTORATION) PLANS

COMMONWEALTH OF VIRGINIA
DAVID J. WALLNER
Lic. No. 0402057593
PROFESSIONAL ENGINEER

DRAWN BY:	KAL
CHECKED BY:	HT
APPROVED BY:	RE
DATE:	2/19/2016
SCALE:	AS SHOWN
REVISION	


SHT. NO. 14.28PC OF 14.77PC

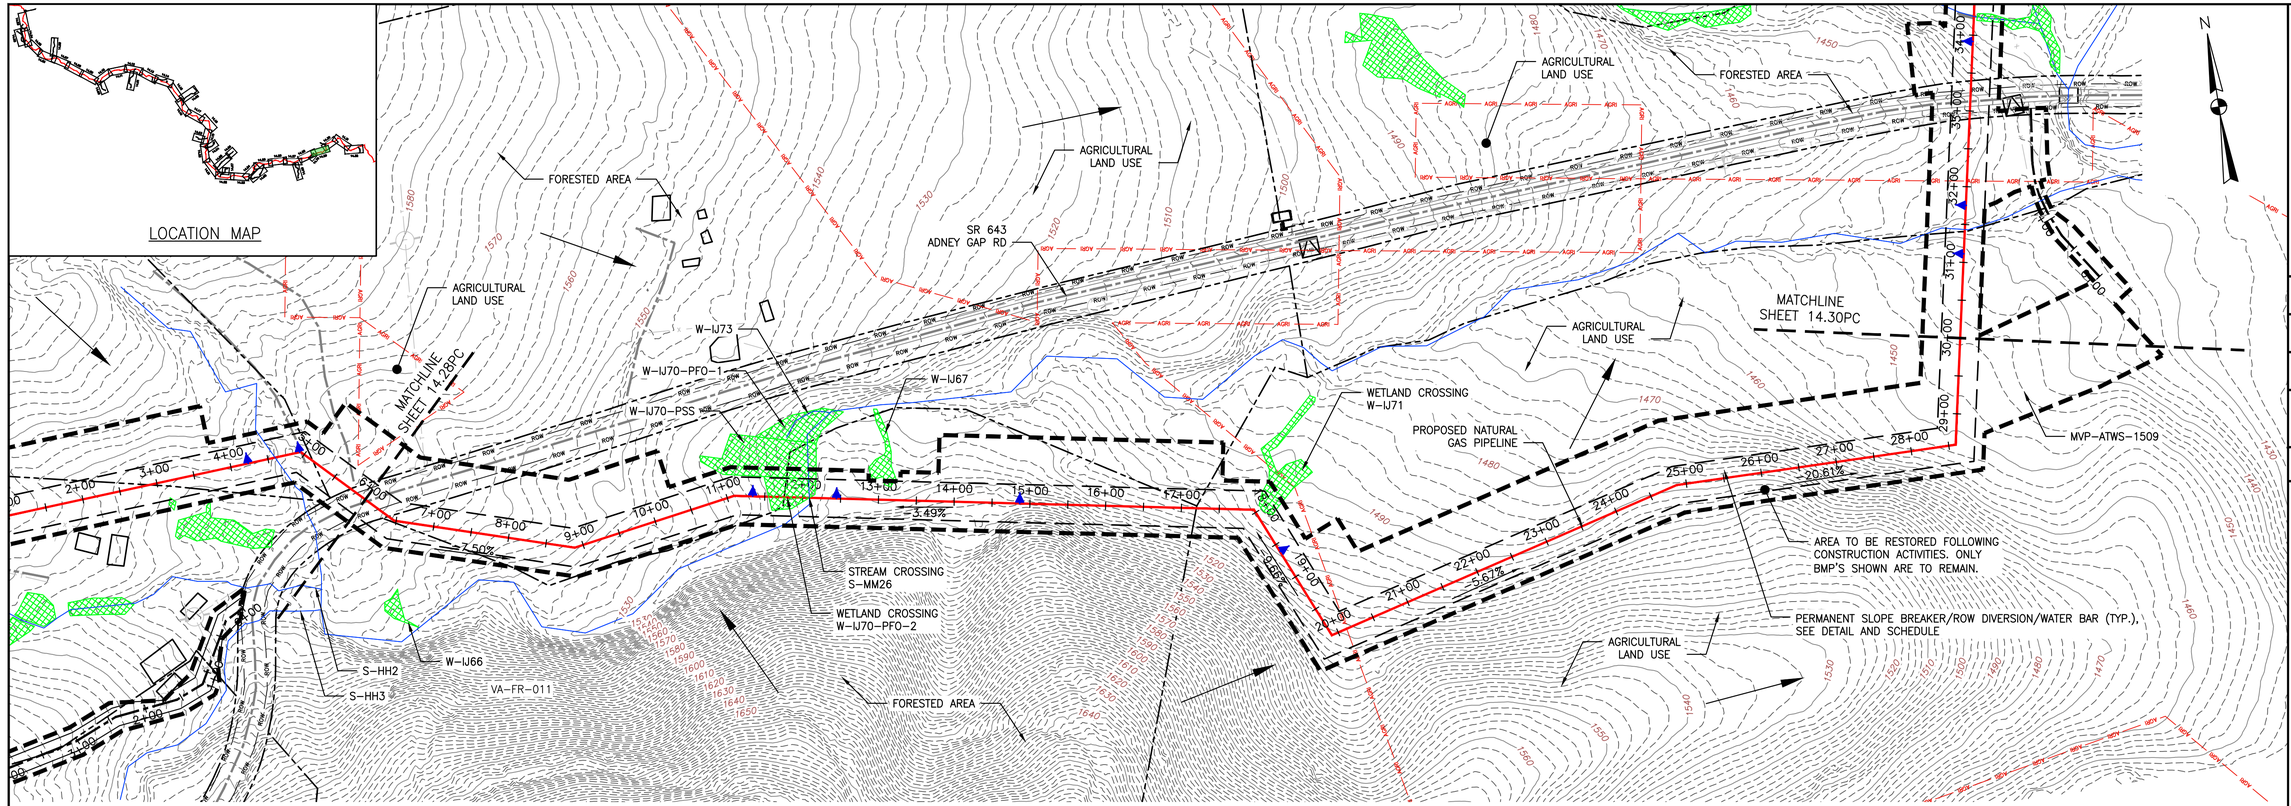

PLAN

SCALE: 1" = 100'

100 0 100 200

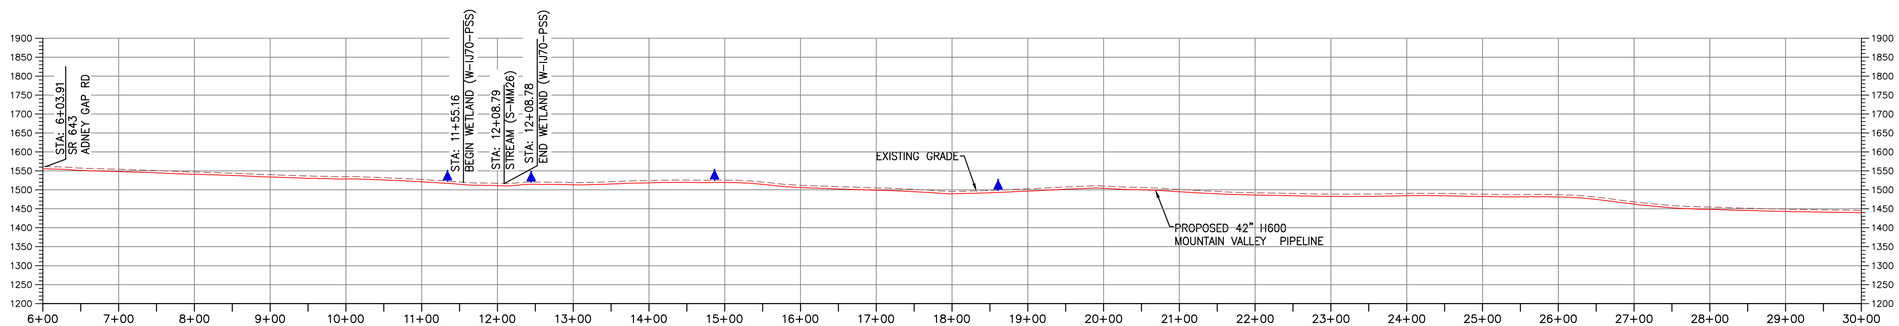

PROFILE

HORIZONTAL SCALE: SCALE: 1" = 100'

100 0 100 200

VERTICAL SCALE: SCALE: 1" = 200'

200 0 200 400

LEGEND

- EXISTING CULVERT
- STREAM
- EXISTING PROPERTY LINE
- EXISTING STATE LINE
- EXISTING COUNTY LINE
- EXISTING ROAD/TRAIL
- US FOREST SERVICE (NATIONAL FOREST) LANDS
- APPALACHIAN NATIONAL SCENIC TRAIL (ANST)
- ACID FORMING MATERIAL (AFM)
- AGRICULTURAL LAND USE BOUNDARY (AGRI)
- GRASS-LINED CHANNEL (SEE DETAIL MVP-ES39)
- PROPOSED LIMIT OF DISTURBANCE
- PROPOSED LEVEL SPREADER DIVERSION
- PROPOSED LEVEL SPREADER
- PROPOSED PERMANENT RIGHT OF WAY
- PROPOSED ACCESS ROAD CENTERLINE
- PROPOSED PIPELINE
- SURFACE WATER FLOW DIRECTION
- POND
- WETLAND
- PROPOSED CULVERT WITH OUTLET PROTECTION (SEE DETAILS MVP-ES7, 7.1)
- PERMANENT SLOPE BREAKER/ROW DIVERSION/WATER BAR (SEE DETAILS MVP-17, ES38, AND SCHEDULE)
- PROPOSED BROAD BASED DIP (SEE DETAIL MVP-ES5)

ACCESS ROAD LEGEND

(2) WETLAND CROSSING

(3) STREAM CROSSING

TETRA TECH CAD FILE PATH: X:\CAD0_Pittsburgh\EQT\7157 – MVP\15 – Franklin\PC\PC VERSION 5.0.0\SPREAD 10\7157PC14.29(S10).dwg PLOTTED ON: 9/20/2017 9:56 PM PLOTTED BY: Kusiowski, Jim PLOT FILE: ENVIRONMENTAL_COLOR.ctb

REVISIONS:

NO.:	DATE:	DWN.:	CHKD.:	APPD.:	DESCRIPTION:

Mountain Valley PIPELINE

POST CONSTRUCTION (STORMWATER & RESTORATION) PLANS

MOUNTAIN VALLEY PIPELINE PROJECT – H600 LINE

SPREAD 10 – FRANKLIN COUNTY, VIRGINIA

MOUNTAIN VALLEY PIPELINE, LLC
555 SOUTHPOINTE BOULEVARD, SUITE 200
CANONSBURG, PA 15317

TETRA TECH
complex world | CLEAR SOLUTIONS™
661 ANDERSEN DRIVE
FOSTER PLAZA 7
PITTSBURGH, PA 15220

POST CONSTRUCTION (STORMWATER & RESTORATION) PLANS

COMMONWEALTH OF VIRGINIA
DAVID J. WALLNER
Lic. No. 0402057593
PROFESSIONAL ENGINEER

DRAWN BY:	KAL
CHECKED BY:	HT
APPROVED BY:	RE
DATE:	2/19/2016
SCALE:	AS SHOWN

REVISION

SHT. NO. 14.29PC OF 14.77PC

LOCATION MAP

PLAN

SCALE: 1" = 100'

100 0 100 200

PROFILE

HORIZONTAL SCALE:

SCALE: 1" = 100'

100 0 100 200

VERTICAL SCALE:

SCALE: 1" = 200'

200 0 200 400

LEGEND

- EXISTING CULVERT
- STREAM
- EXISTING PROPERTY LINE
- EXISTING STATE LINE
- EXISTING COUNTY LINE
- EXISTING ROAD/TRAIL
- US FOREST SERVICE (NATIONAL FOREST) LANDS
- APPALACHIAN NATIONAL SCENIC TRAIL
- ACID FORMING MATERIAL
- AGRICULTURAL LAND USE BOUNDARY
- GRASS-LINED CHANNEL (SEE DETAIL MVP-ES39)
- PROPOSED LIMIT OF DISTURBANCE
- PROPOSED LEVEL SPREADER DIVERSION
- PROPOSED LEVEL SPREADER
- PROPOSED PERMANENT RIGHT OF WAY
- PROPOSED ACCESS ROAD CENTERLINE
- PROPOSED PIPELINE
- SURFACE WATER FLOW DIRECTION
- POND
- WETLAND
- PROPOSED CULVERT WITH OUTLET PROTECTION (SEE DETAILS MVP-ES7, 7.1)
- PERMANENT SLOPE BREAKER/ROW DIVERSION/WATER BAR (SEE DETAILS MVP-17, ES38, AND SCHEDULE)
- PROPOSED BROAD BASED DIP (SEE DETAIL MVP-ES5)

ACCESS ROAD LEGEND

(2) WETLAND CROSSING

(3) STREAM CROSSING

REVISIONS:

NO.:	DATE:	DWN.:	CHKD.:	APPD.:	DESCRIPTION:

POST CONSTRUCTION (STORMWATER & RESTORATION) PLANS

MOUNTAIN VALLEY PIPELINE PROJECT – H600 LINE

SPREAD 10 – FRANKLIN COUNTY, VIRGINIA

MOUNTAIN VALLEY PIPELINE, LLC

555 SOUTHPOINTE BOULEVARD, SUITE 200

CANONSBURG, PA 15317

TETRA TECH

complex world | CLEAR SOLUTIONS™

661 ANDERSEN DRIVE

FOSTER PLAZA 7

PITTSBURGH, PA 15220

POST CONSTRUCTION (STORMWATER & RESTORATION) PLANS

COMMONWEALTH OF VIRGINIA

DAVID J. WALLNER

Lic. No. 0402057593

PROFESSIONAL ENGINEER

DRAWN BY:	KAL
CHECKED BY:	HT
APPROVED BY:	RE
DATE:	2/19/2016
SCALE:	AS SHOWN
SHT. NO.	14.30PC OF 14.77PC

REVISION

TETRA TECH CAD FILE PATH: X:\CADD_Pittsburgh\EQT\7157 – MVP\15 – Franklin\PC\PC VERSION 5.0.0\SPREAD 10\7157PC14.30(S10).dwg PLOTTED ON: 9/20/2017 6:09 PM PLOTTED BY: Kusiowski, Jim PLOT FILE: ENVIRONMENTAL_COLOR.ctb

PERMANENT SLOPE BREAKER/ROW DIVERSION/WATER BAR (TYP.), SEE DETAIL AND SCHEDULE

MVP-ATWS-1411

VA-FR-015.03

VA-FR-016

VA-FR-015.01

PROPOSED NATURAL GAS PIPELINE

FORESTED AREA THIS ENTIRE SHEET

MP 250.5

MATCHLINE SHEET 14.32PC

MATCHLINE SHEET 14.30PC

VA-FR-015

VA-FR-015.04

VA-FR-015.02

32.15%

51.71%

12.38%

8.42%

6.44%

LOCATION MAP

N

PLAN

SCALE: 1" = 100'

100 0 100 200

EXISTING GRADE

PROPOSED 42" H600 MOUNTAIN VALLEY PIPELINE

PROFILE

HORIZONTAL SCALE: SCALE: 1" = 100'

100 0 100 200

VERTICAL SCALE: SCALE: 1" = 200'

200 0 200 400

LEGEND

- EXISTING CULVERT
- STREAM
- EXISTING PROPERTY LINE
- EXISTING STATE LINE
- EXISTING COUNTY LINE
- EXISTING ROAD/TRAIL
- US FOREST SERVICE (NATIONAL FOREST) LANDS
- APPALACHIAN NATIONAL SCENIC TRAIL (ANST)
- ACID FORMING MATERIAL (AFM)
- AGRICULTURAL LAND USE BOUNDARY (AGRI)
- GRASS-LINED CHANNEL (SEE DETAIL MVP-ES39)
- PROPOSED LIMIT OF DISTURBANCE
- PROPOSED LEVEL SPREADER DIVERSION
- PROPOSED LEVEL SPREADER
- PROPOSED PERMANENT RIGHT OF WAY
- PROPOSED ACCESS ROAD CENTERLINE
- PROPOSED PIPELINE
- SURFACE WATER FLOW DIRECTION
- POND
- WETLAND
- PROPOSED CULVERT WITH OUTLET PROTECTION (SEE DETAILS MVP-ES7, 7.1)
- PERMANENT SLOPE BREAKER/ROW DIVERSION/WATER BAR (SEE DETAILS MVP-17, ES38, AND SCHEDULE)
- PROPOSED BROAD BASED DIP (SEE DETAIL MVP-ES5)

ACCESS ROAD LEGEND

(2) WETLAND CROSSING

(3) STREAM CROSSING

TETRA TECH CAD FILE PATH: X:\CADD_Pittsburgh\EQT\7157 - MVP\15 - Franklin\PC\PC VERSION 5.0.0\SPREAD 10\7157PC14.31(S10).dwg PLOTTED ON: 9/20/2017 6:16 PM PLOTTED BY: Kusiowski, Jim PLOT FILE: ENVIRONMENTAL_COLOR.ctb

REVISIONS:

NO.	DATE:	DWN.:	CHKD.:	APPD.:	DESCRIPTION:

Mountain Valley PIPELINE

POST CONSTRUCTION (STORMWATER & RESTORATION) PLANS

MOUNTAIN VALLEY PIPELINE PROJECT - H600 LINE

SPREAD 10 - FRANKLIN COUNTY, VIRGINIA

MOUNTAIN VALLEY PIPELINE, LLC

555 SOUTHPOINTE BOULEVARD, SUITE 200

CANONSBURG, PA 15317

TETRA TECH

complex world | CLEAR SOLUTIONS™


661 ANDERSEN DRIVE
FOSTER PLAZA 7
PITTSBURGH, PA 15220

POST CONSTRUCTION (STORMWATER & RESTORATION) PLANS

COMMONWEALTH OF VIRGINIA
DAVID J. WALLNER
Lic. No. 0402057593
PROFESSIONAL ENGINEER

DRAWN BY:	KAL
CHECKED BY:	HT
APPROVED BY:	RE
DATE:	2/19/2016
SCALE:	AS SHOWN
REVISION	


SHT. NO. 14.31PC OF 14.77PC

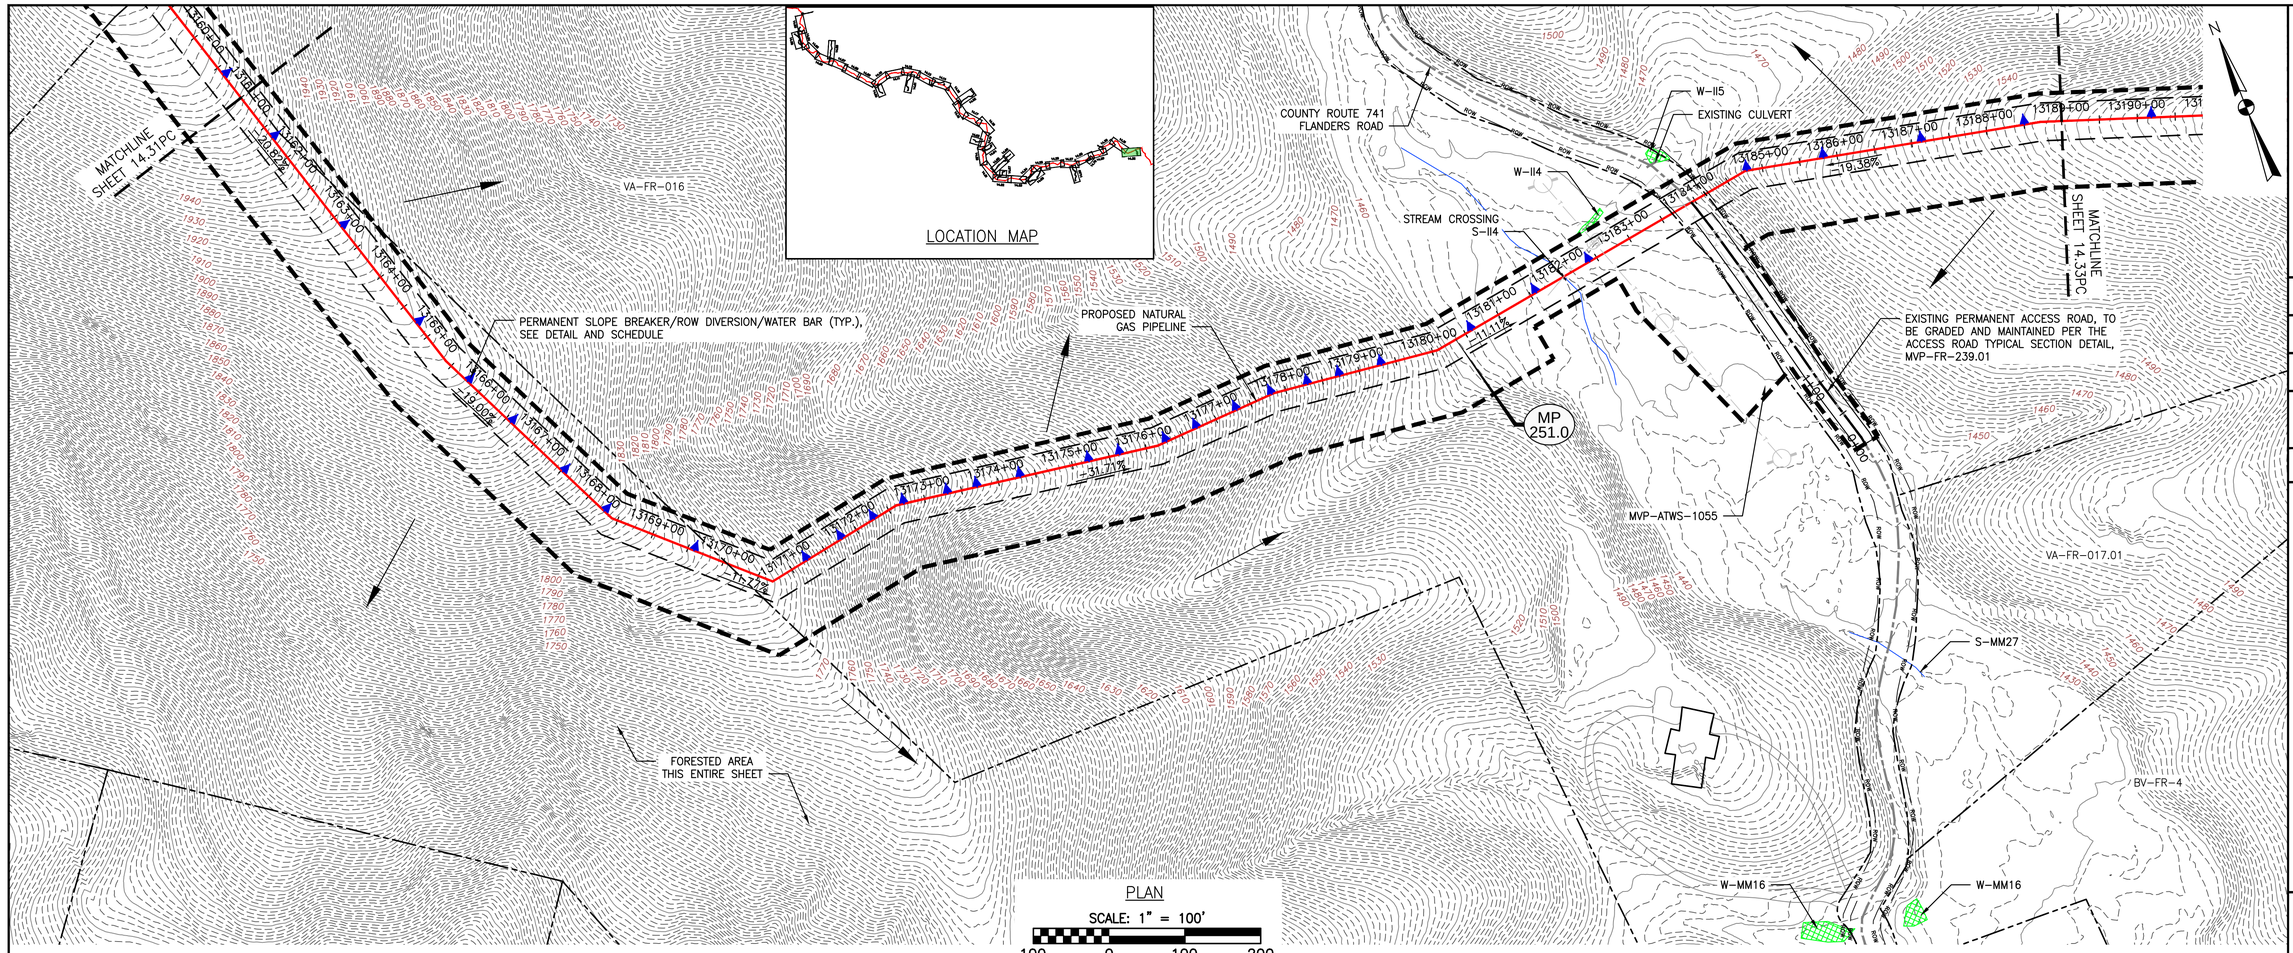

PLAN

SCALE: 1" = 100'

100 0 100 200

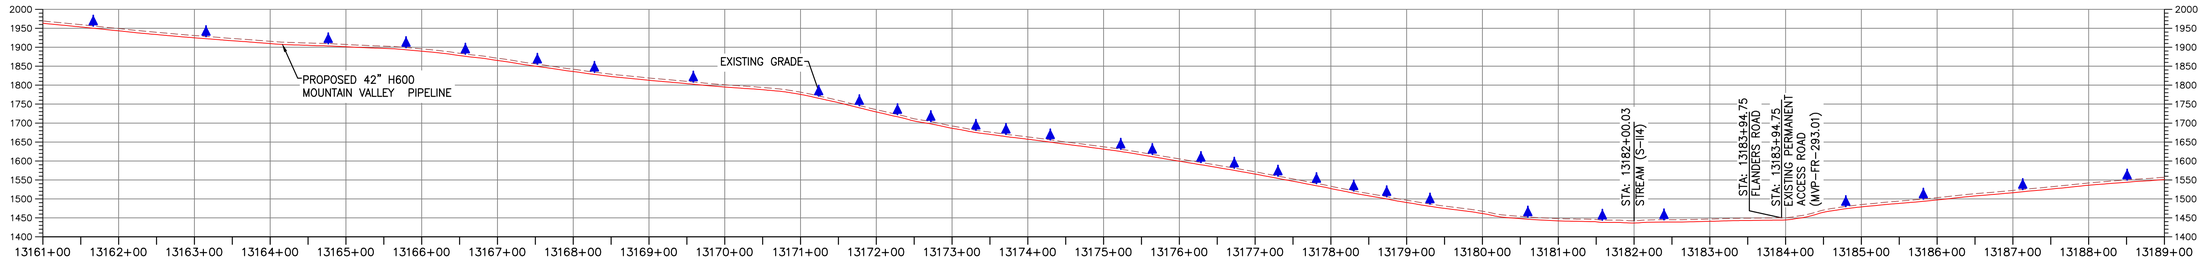

PROFILE

HORIZONTAL SCALE: SCALE: 1" = 100'

100 0 100 200

VERTICAL SCALE: SCALE: 1" = 200'

200 0 200 400

LEGEND

- EXISTING CULVERT
- STREAM
- EXISTING PROPERTY LINE
- EXISTING STATE LINE
- EXISTING COUNTY LINE
- EXISTING ROAD/TRAIL
- US FOREST SERVICE (NATIONAL FOREST) LANDS
- APPALACHIAN NATIONAL SCENIC TRAIL (ANST)
- ACID FORMING MATERIAL (AFM)
- AGRICULTURAL LAND USE BOUNDARY (AGRI)
- GRASS-LINED CHANNEL (SEE DETAIL MVP-ES39)
- PROPOSED LIMIT OF DISTURBANCE
- PROPOSED LEVEL SPREADER DIVERSION
- PROPOSED LEVEL SPREADER
- PROPOSED PERMANENT RIGHT OF WAY
- PROPOSED ACCESS ROAD CENTERLINE
- PROPOSED PIPELINE
- SURFACE WATER FLOW DIRECTION
- POND
- WETLAND
- PROPOSED CULVERT WITH OUTLET PROTECTION (SEE DETAILS MVP-ES7, 7.1)
- PERMANENT SLOPE BREAKER/ROW DIVERSION/WATER BAR (SEE DETAILS MVP-17, ES38, AND SCHEDULE)
- PROPOSED BROAD BASED DIP (SEE DETAIL MVP-ES5)

ACCESS ROAD LEGEND

(2) WETLAND CROSSING

(3) STREAM CROSSING

NO.	DATE:	DWN.:	CHKD.:	APPD.:	DESCRIPTION:
					REVISIONS:

Mountain Valley PIPELINE

POST CONSTRUCTION (STORMWATER & RESTORATION) PLANS

MOUNTAIN VALLEY PIPELINE PROJECT – H600 LINE

SPREAD 10 – FRANKLIN COUNTY, VIRGINIA

MOUNTAIN VALLEY PIPELINE, LLC
555 SOUTHPOINTE BOULEVARD, SUITE 200
CANONSBURG, PA 15317

TETRA TECH
complex world | CLEAR SOLUTIONS™
661 ANDERSEN DRIVE
FOSTER PLAZA 7
PITTSBURGH, PA 15220


POST CONSTRUCTION (STORMWATER & RESTORATION) PLANS


COMMONWEALTH OF VIRGINIA
DAVID J. WALLNER
Lic. No. 0402057593
PROFESSIONAL ENGINEER

DRAWN BY:	KAL
CHECKED BY:	HT
APPROVED BY:	RE
DATE:	2/19/2016
SCALE:	AS SHOWN
REVISION	

SHT. NO. 14.32PC OF 14.77PC

TETRA TECH CAD FILE PATH: X:\CADD_Pittsburgh\EQT\7157 – MVP\15 – Franklin\PC\PC VERSION 5.0.0\SPREAD 10\7157PC14.32(S10).dwg PLOTTED ON: 9/20/2017 6:23 PM PLOTTED BY: Kuslowski, Jim PLOT FILE: ENVIRONMENTAL_COLOR.ctb

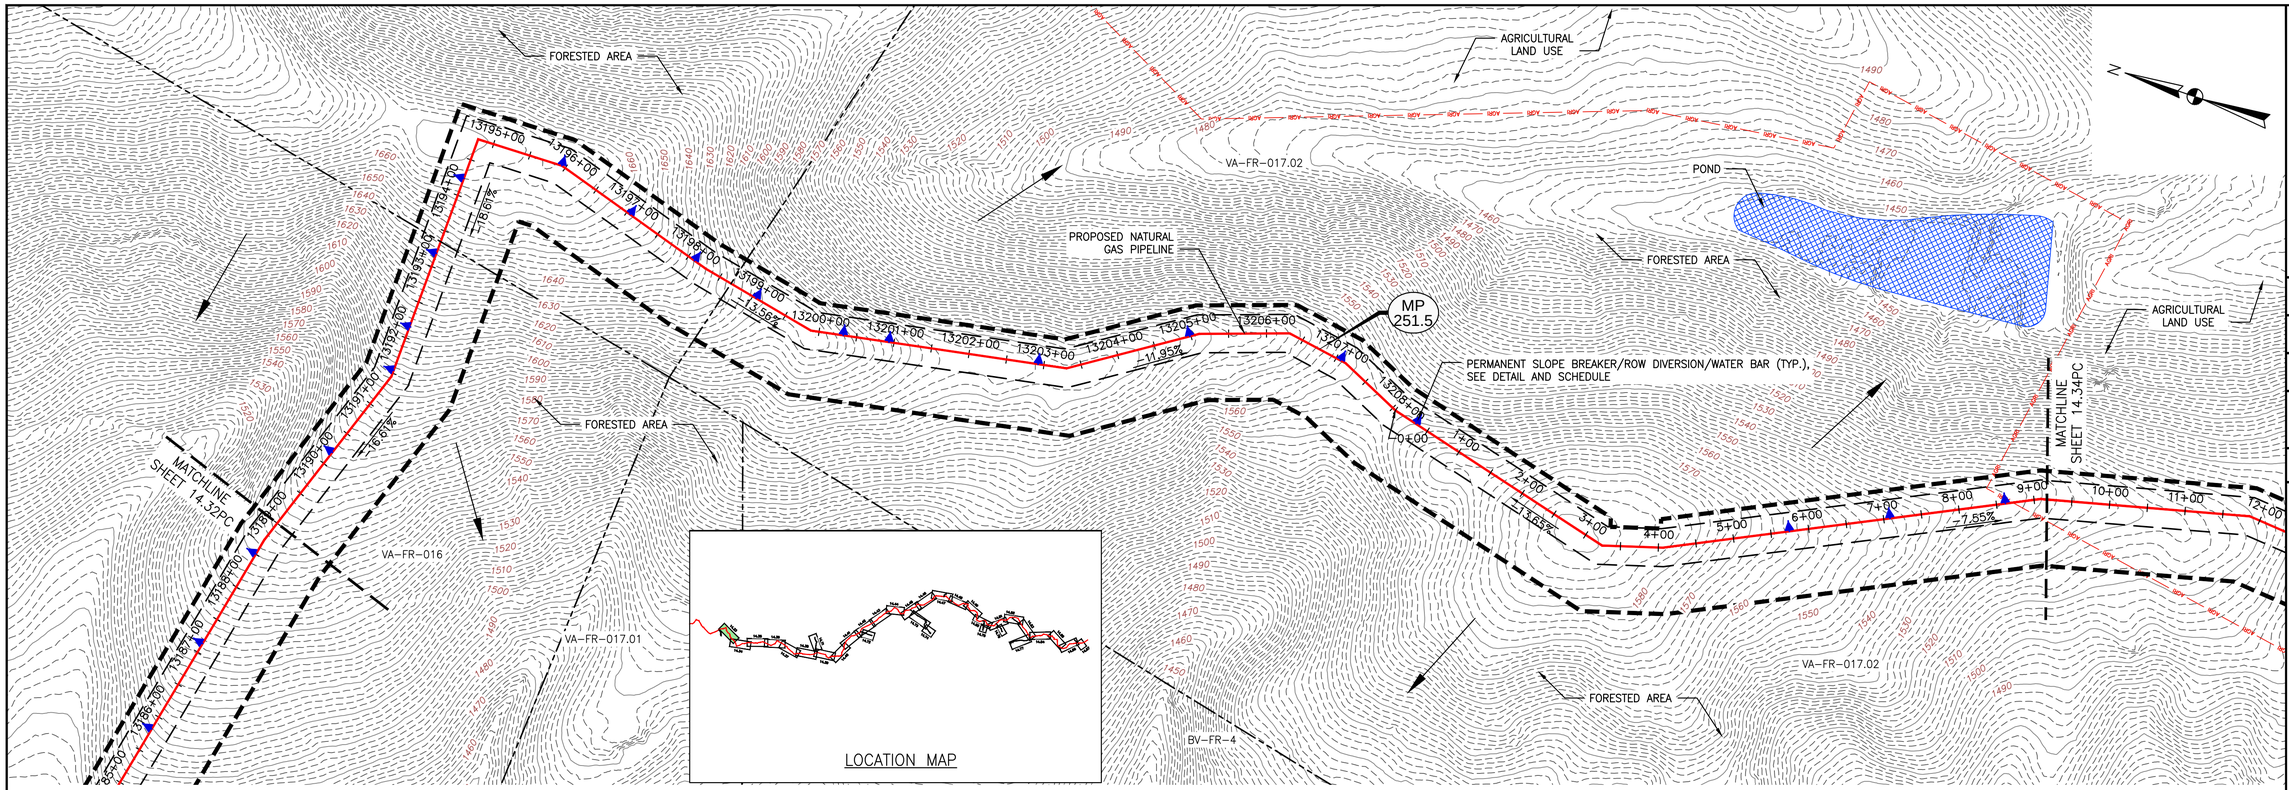

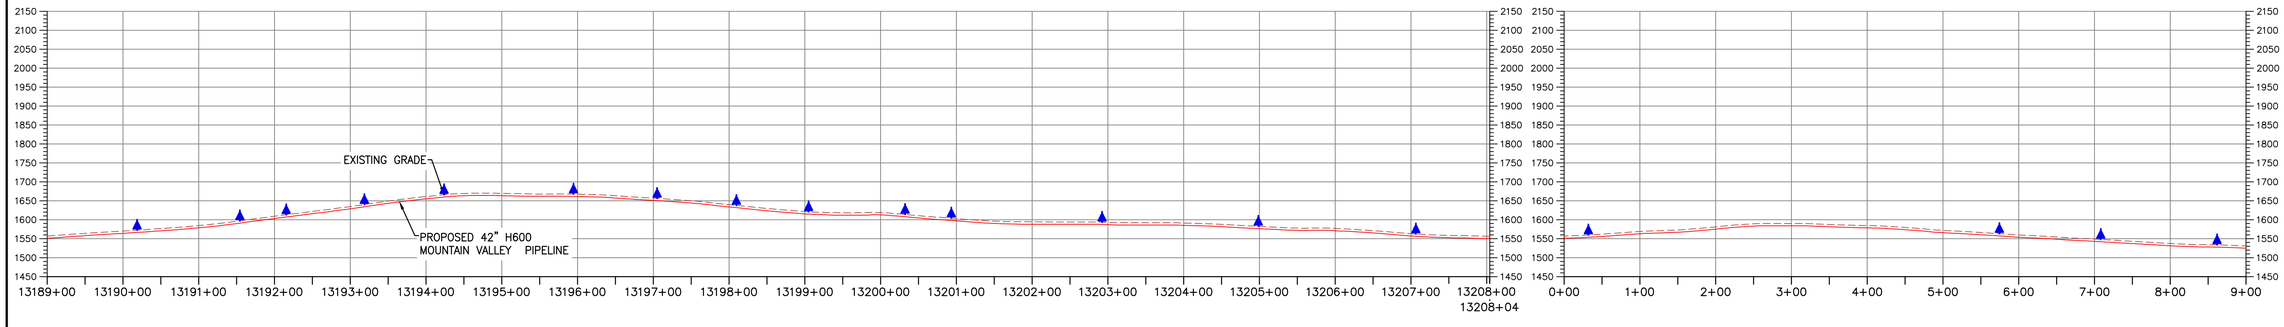

LEGEND

- EXISTING CULVERT
- STREAM
- EXISTING PROPERTY LINE
- EXISTING STATE LINE
- EXISTING COUNTY LINE
- EXISTING ROAD/TRAIL
- US FOREST SERVICE (NATIONAL FOREST) LANDS
- APPALACHIAN NATIONAL SCENIC TRAIL
- ACID FORMING MATERIAL
- AGRICULTURAL LAND USE BOUNDARY
- GRASS-LINED CHANNEL (SEE DETAIL MVP-ES39)
- PROPOSED LIMIT OF DISTURBANCE
- PROPOSED LEVEL SPREADER DIVERSION
- PROPOSED LEVEL SPREADER
- PROPOSED PERMANENT RIGHT OF WAY
- PROPOSED ACCESS ROAD CENTERLINE
- PROPOSED PIPELINE
- SURFACE WATER FLOW DIRECTION
- POND
- WETLAND
- PROPOSED CULVERT WITH OUTLET PROTECTION (SEE DETAILS MVP-ES7, 7.1)
- PERMANENT SLOPE BREAKER/ROW DIVERSION/WATER BAR (SEE DETAILS MVP-17, ES38, AND SCHEDULE)
- PROPOSED BROAD BASED DIP (SEE DETAIL MVP-ES5)

ACCESS ROAD LEGEND

- (2) WETLAND CROSSING
- (3) STREAM CROSSING

REVISIONS:

NO.	DATE:	DWN.:	CHKD.:	APPD.:	DESCRIPTION:

POST CONSTRUCTION (STORMWATER & RESTORATION) PLANS

MOUNTAIN VALLEY PIPELINE PROJECT – H600 LINE

SPREAD 10 – FRANKLIN COUNTY, VIRGINIA

Mountain Valley PIPELINE

MOUNTAIN VALLEY PIPELINE, LLC
555 SOUTHPOINTE BOULEVARD, SUITE 200
CANONSBURG, PA 15317


TETRA TECH
complex world | CLEAR SOLUTIONS™
661 ANDERSEN DRIVE
FOSTER PLAZA 7
PITTSBURGH, PA 15220


POST CONSTRUCTION (STORMWATER & RESTORATION) PLANS

COMMONWEALTH OF VIRGINIA
DAVID J. WALLNER
Lic. No. 0402057593
PROFESSIONAL ENGINEER

DRAWN BY:	KAL
CHECKED BY:	HT
APPROVED BY:	RE
DATE:	2/19/2016
SCALE:	AS SHOWN
REVISION	
SHT. NO. 14.33PC OF 14.77PC	

TETRA TECH CAD FILE PATH: X:\CADD_Pittsburgh\EQT\7157 – MVP\15 – Franklin\PC\PC VERSION 5.0.0\SPREAD 10\7157PC14.33(S10).dwg PLOTTED ON: 9/20/2017 6:30 PM PLOTTED BY: Kusiowski, Jim PLOT FILE: ENVIRONMENTAL_COLOR.ctb

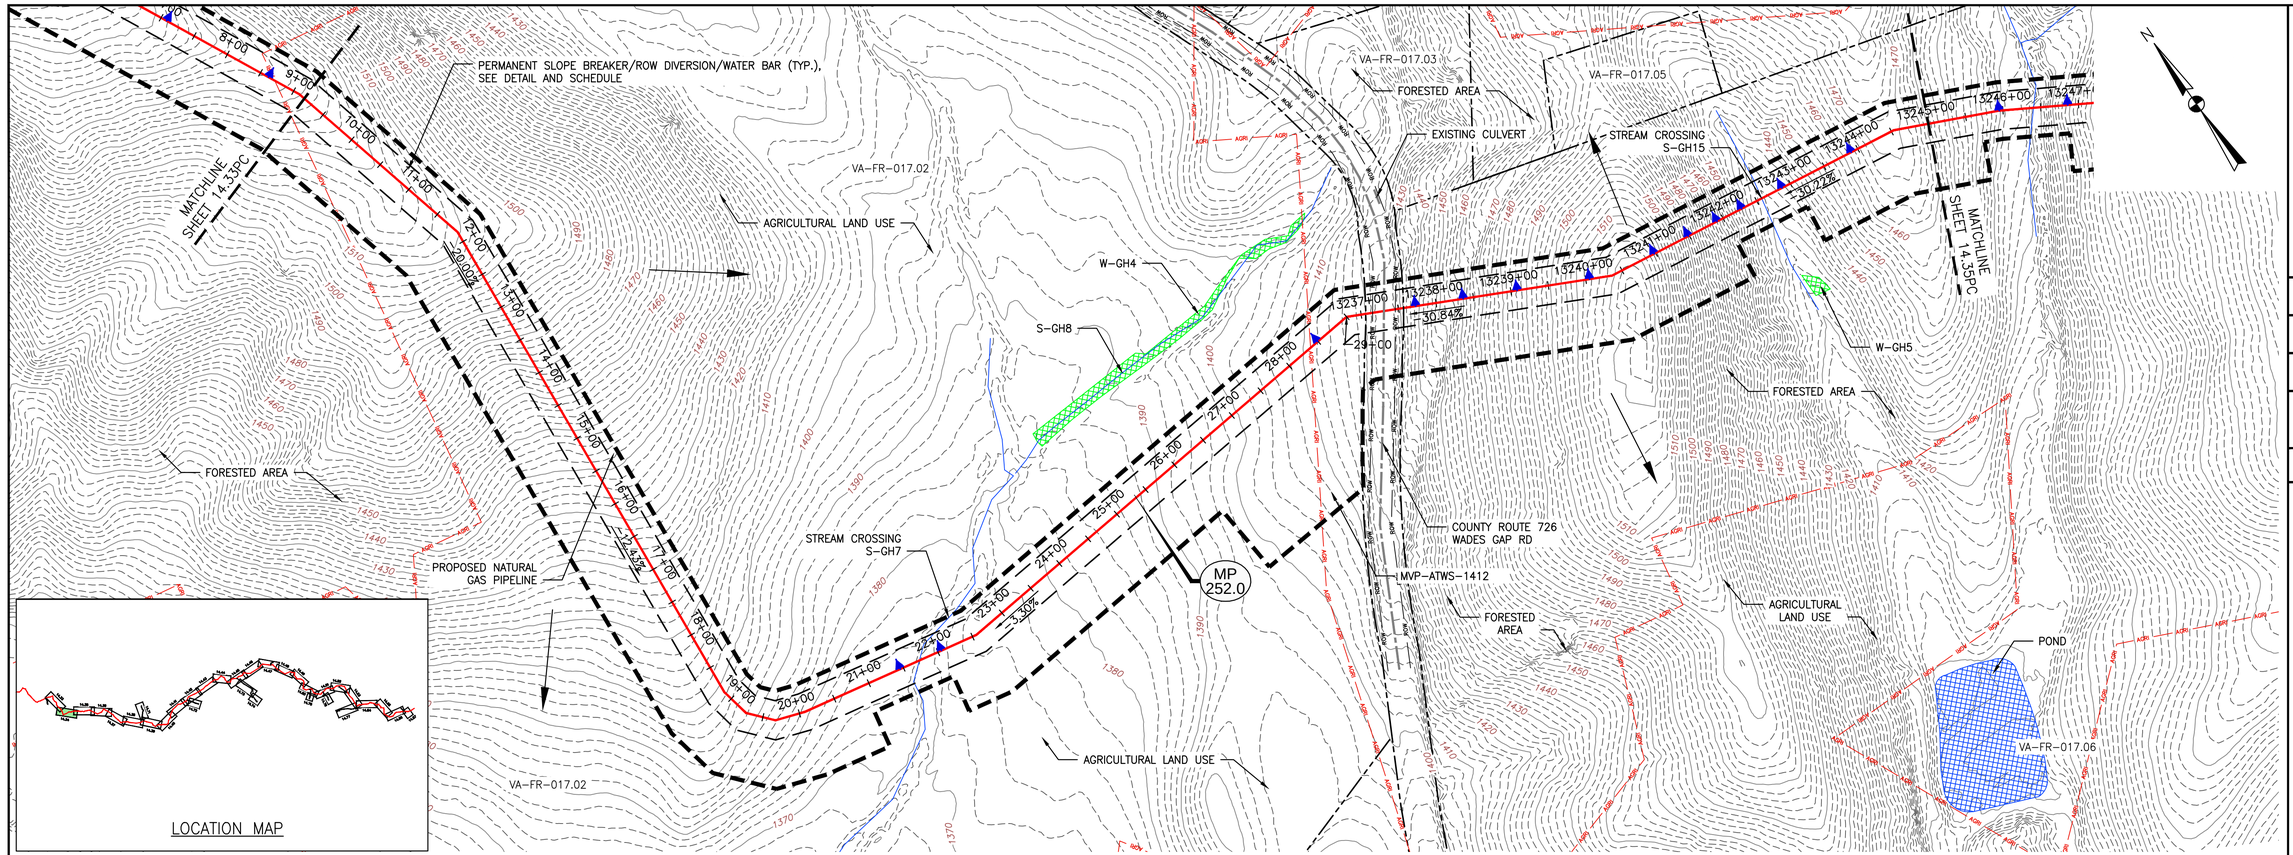

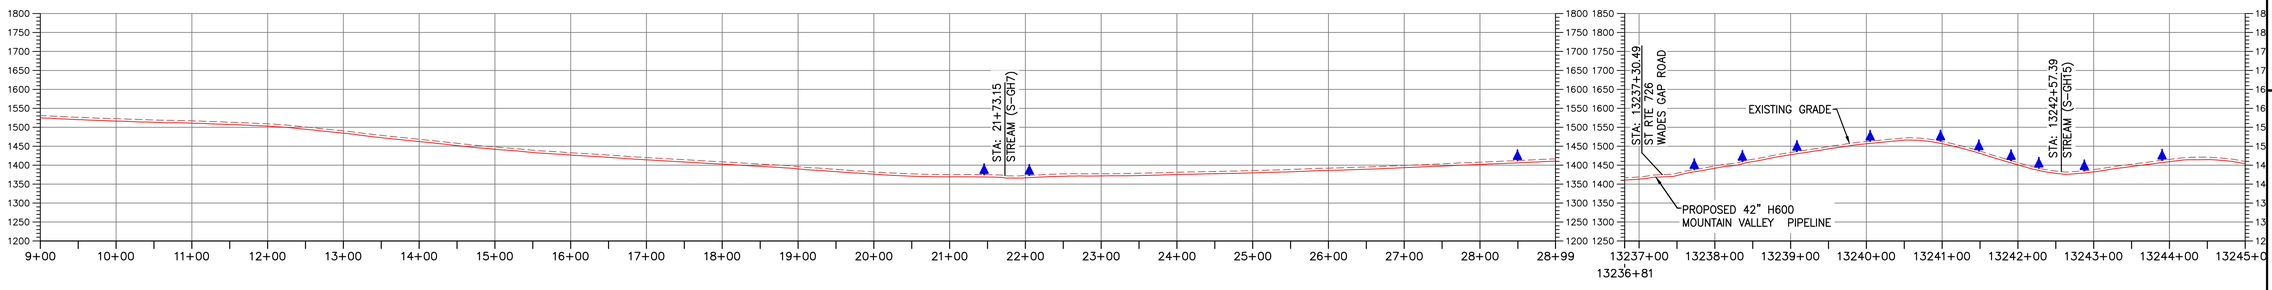

PROFILE

HORIZONTAL SCALE: SCALE: 1" = 100' (100 0 100 200)

VERTICAL SCALE: SCALE: 1" = 200' (200 0 200 400)

LEGEND

- EXISTING CULVERT
- STREAM
- EXISTING PROPERTY LINE
- EXISTING STATE LINE
- EXISTING COUNTY LINE
- EXISTING ROAD/TRAIL
- US FOREST SERVICE (NATIONAL FOREST) LANDS
- APPALACHIAN NATIONAL SCENIC TRAIL
- ACID FORMING MATERIAL
- AGRICULTURAL LAND USE BOUNDARY
- GRASS-LINED CHANNEL (SEE DETAIL MVP-ES39)
- PROPOSED LIMIT OF DISTURBANCE
- PROPOSED LEVEL SPREADER DIVERSION
- PROPOSED LEVEL SPREADER
- PROPOSED PERMANENT RIGHT OF WAY
- PROPOSED ACCESS ROAD CENTERLINE
- PROPOSED PIPELINE
- SURFACE WATER FLOW DIRECTION
- POND
- WETLAND
- PROPOSED CULVERT WITH OUTLET PROTECTION (SEE DETAILS MVP-ES7, 7.1)
- PERMANENT SLOPE BREAKER/ROW DIVERSION/WATER BAR (SEE DETAILS MVP-17, ES38, AND SCHEDULE)
- PROPOSED BROAD BASED DIP (SEE DETAIL MVP-ES5)

ACCESS ROAD LEGEND

(2) WETLAND CROSSING

(3) STREAM CROSSING

TETRA TECH CAD FILE PATH: X:\CAD0_Pittsburgh\EQT\7157 - MVP\15 - Franklin\PC\PC VERSION 5.0.0\SPREAD 10\7157PC14.34(S10).dwg PLOTTED ON: 9/20/2017 6:37 PM PLOTTED BY: Kusiowski, Jim PLOT FILE: ENVIRONMENTAL_COLOR.ctb

NO.	DATE:	DWN.:	CHKD.:	APPD.:	DESCRIPTION:

REVISIONS:

Mountain Valley PIPELINE

POST CONSTRUCTION (STORMWATER & RESTORATION) PLANS

MOUNTAIN VALLEY PIPELINE PROJECT - H600 LINE

SPREAD 10 - FRANKLIN COUNTY, VIRGINIA

MOUNTAIN VALLEY PIPELINE, LLC
555 SOUTHPOINTE BOULEVARD, SUITE 200
CANONSBURG, PA 15317

TETRA TECH
complex world | CLEAR SOLUTIONS™
661 ANDERSEN DRIVE
FOSTER PLAZA 7
PITTSBURGH, PA 15220


POST CONSTRUCTION (STORMWATER & RESTORATION) PLANS

COMMONWEALTH OF VIRGINIA
DAVID J. WALLNER
Lic. No. 0402057593
PROFESSIONAL ENGINEER

DRAWN BY:	KAL
CHECKED BY:	HT
APPROVED BY:	RE
DATE:	2/19/2016
SCALE:	AS SHOWN

REVISION


SHT. NO. 14.34PC OF 14.77PC

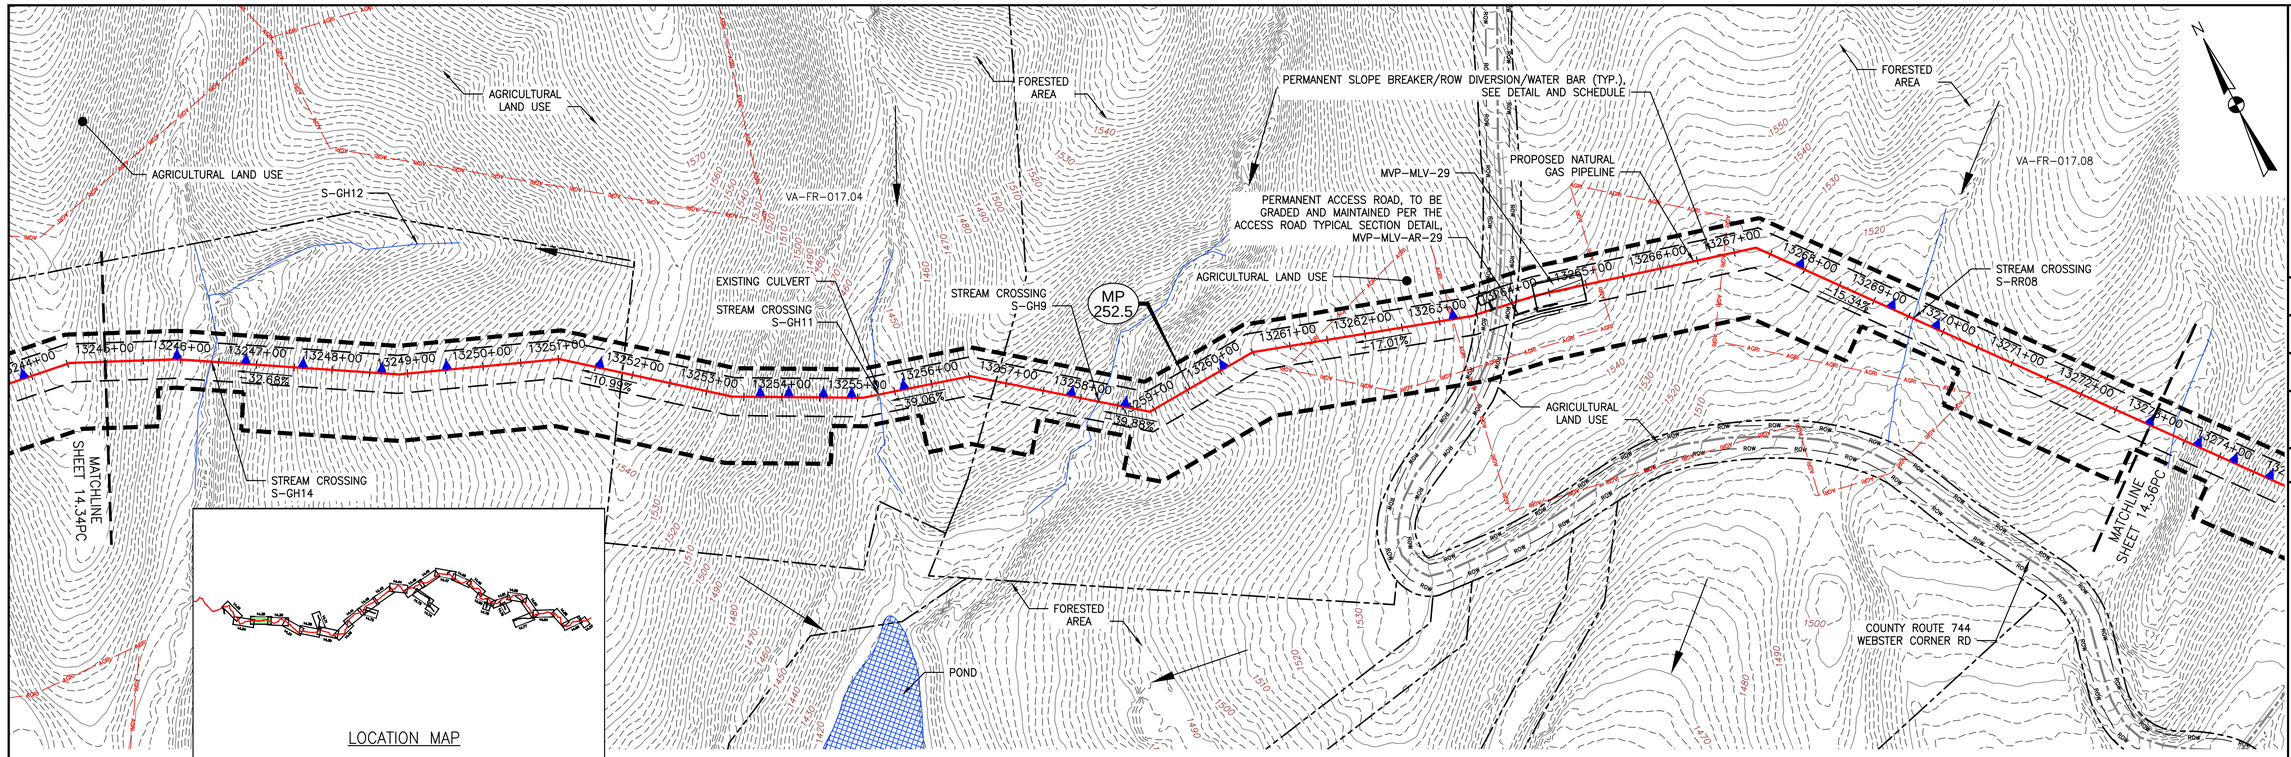

PLAN

SCALE: 1" = 100'

100 0 100 200

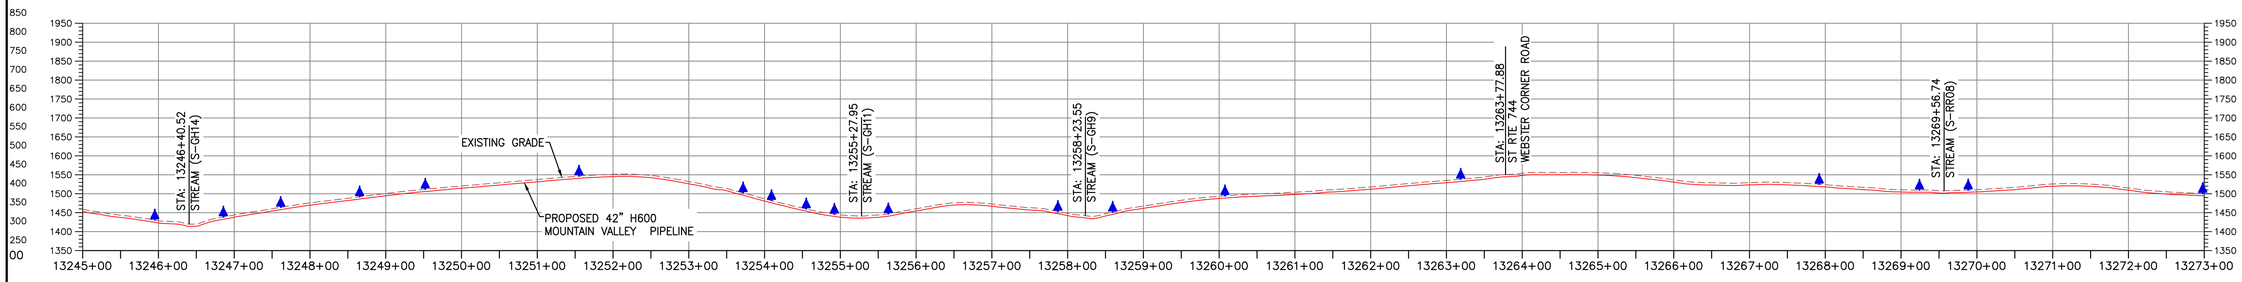

PROFILE

HORIZONTAL SCALE:

SCALE: 1" = 100'

100 0 100 200

VERTICAL SCALE:

SCALE: 1" = 200'

200 0 200 400

LEGEND

- EXISTING CULVERT
- STREAM
- EXISTING PROPERTY LINE
- EXISTING STATE LINE
- EXISTING COUNTY LINE
- EXISTING ROAD/TRAIL
- US FOREST SERVICE (NATIONAL FOREST) LANDS
- APPALACHIAN NATIONAL SCENIC TRAIL (ANST)
- ACID FORMING MATERIAL (AFM)
- AGRICULTURAL LAND USE BOUNDARY (AGRI)
- GRASS-LINED CHANNEL (SEE DETAIL MVP-ES39)
- PROPOSED LIMIT OF DISTURBANCE
- PROPOSED LEVEL SPREADER DIVERSION
- PROPOSED LEVEL SPREADER
- PROPOSED PERMANENT RIGHT OF WAY
- PROPOSED ACCESS ROAD CENTERLINE
- PROPOSED PIPELINE
- SURFACE WATER FLOW DIRECTION
- POND
- WETLAND
- PROPOSED CULVERT WITH OUTLET PROTECTION (SEE DETAILS MVP-ES7, 7.1)
- PERMANENT SLOPE BREAKER/ROW DIVERSION/WATER BAR (SEE DETAILS MVP-17, ES38, AND SCHEDULE)
- PROPOSED BROAD BASED DIP (SEE DETAIL MVP-ES5)

ACCESS ROAD LEGEND

(2) WETLAND CROSSING

(3) STREAM CROSSING

TETRA TECH CAD FILE PATH: X:\CADD_Pittsburgh\EQT\7157 - MVP\15 - Franklin\PC\PC VERSION 5.0.0\SPREAD 10\7157PC14.35(S10).dwg PLOTTED ON: 9/20/2017 5:38 PM PLOTTED BY: Kusiowski, Jim PLOT FILE: ENVIRONMENTAL_COLOR.ctb

NO.	DATE:	DWN.:	CHKD.:	APPD.:	DESCRIPTION:

REVISIONS:

Mountain Valley PIPELINE

POST CONSTRUCTION (STORMWATER & RESTORATION) PLANS

MOUNTAIN VALLEY PIPELINE PROJECT – H600 LINE

SPREAD 10 – FRANKLIN COUNTY, VIRGINIA

MOUNTAIN VALLEY PIPELINE, LLC
555 SOUTHPOINTE BOULEVARD, SUITE 200
CANONSBURG, PA 15317

TETRA TECH
complex world | CLEAR SOLUTIONS™
661 ANDERSEN DRIVE
FOSTER PLAZA 7
PITTSBURGH, PA 15220


POST CONSTRUCTION (STORMWATER & RESTORATION) PLANS

COMMONWEALTH OF VIRGINIA
DAVID J. WALLNER
Lic. No. 0402057593
PROFESSIONAL ENGINEER

DRAWN BY:	KAL
CHECKED BY:	HT
APPROVED BY:	RE
DATE:	2/19/2016
SCALE:	AS SHOWN

REVISION


SHT. NO. 14.35PC OF 14.77PC

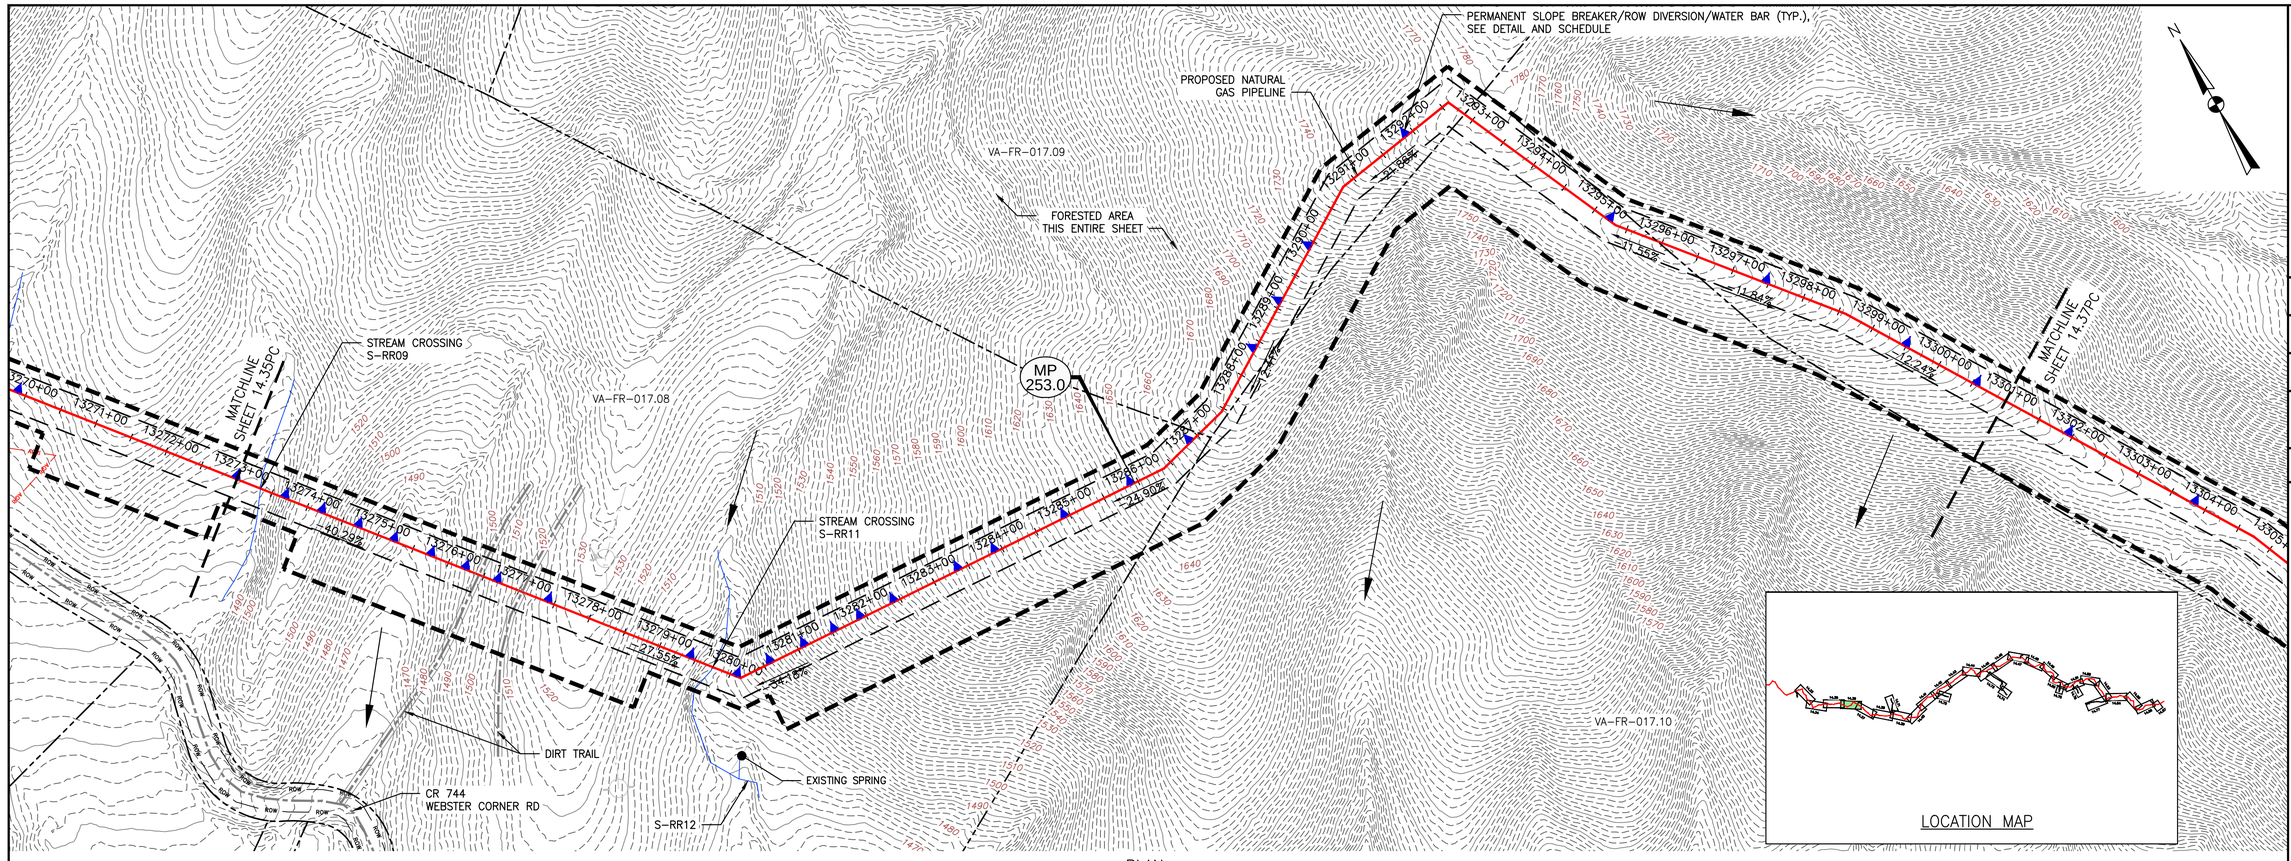

PLAN

SCALE: 1" = 100'

100 0 100 200

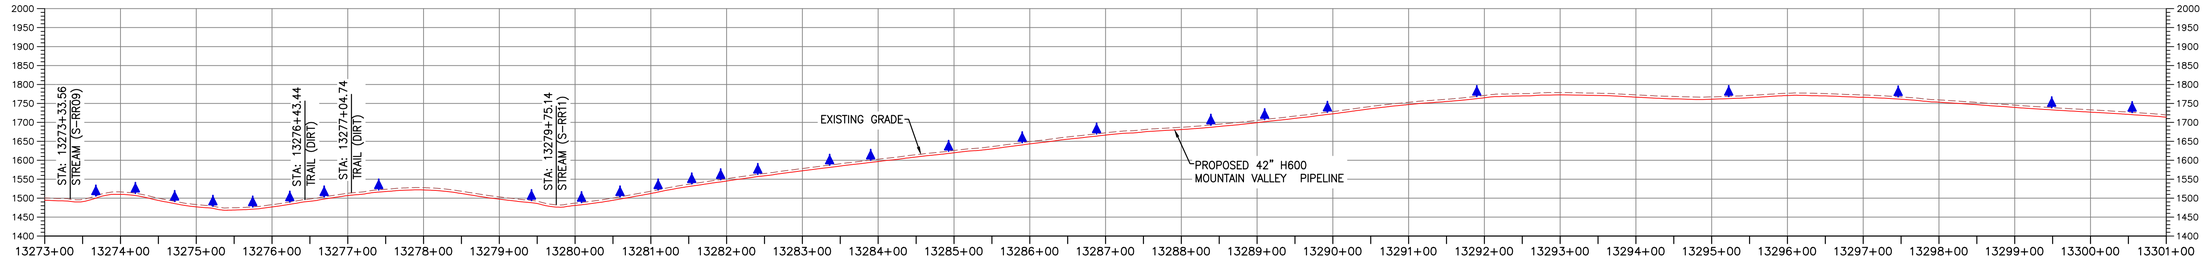

PROFILE

HORIZONTAL SCALE: SCALE: 1" = 100'

100 0 100 200

VERTICAL SCALE: SCALE: 1" = 200'

200 0 200 400

LEGEND

- EXISTING CULVERT
- STREAM
- EXISTING PROPERTY LINE
- EXISTING STATE LINE
- EXISTING COUNTY LINE
- EXISTING ROAD/TRAIL
- US FOREST SERVICE (NATIONAL FOREST) LANDS
- APPALACHIAN NATIONAL SCENIC TRAIL
- ACID FORMING MATERIAL
- AGRICULTURAL LAND USE BOUNDARY
- GRASS-LINED CHANNEL (SEE DETAIL MVP-ES39)
- PROPOSED LIMIT OF DISTURBANCE
- PROPOSED LEVEL SPREADER DIVERSION
- PROPOSED LEVEL SPREADER
- PROPOSED PERMANENT RIGHT OF WAY
- PROPOSED ACCESS ROAD CENTERLINE
- PROPOSED PIPELINE
- SURFACE WATER FLOW DIRECTION
- POND
- WETLAND
- PROPOSED CULVERT WITH OUTLET PROTECTION (SEE DETAILS MVP-ES7, 7.1)
- PERMANENT SLOPE BREAKER/ROW DIVERSION/WATER BAR (SEE DETAILS MVP-17, ES38, AND SCHEDULE)
- PROPOSED BROAD BASED DIP (SEE DETAIL MVP-ES5)

ACCESS ROAD LEGEND

(2) WETLAND CROSSING

(3) STREAM CROSSING

TETRA TECH CAD FILE PATH: X:\CADD_Pittsburgh\EQT\7157 - MVP\15 - Franklin\PC\PC VERSION 5.0.0\SPREAD 10\7157PC14.36(S10).dwg PLOTTED ON: 9/20/2017 9:55 PM PLOTTED BY: Kusiowski, Jim PLOT FILE: ENVIRONMENTAL_COLOR.ctb

NO.	DATE:	DWN.:	CHKD.:	APPD.:	DESCRIPTION:

REVISIONS:

Mountain Valley PIPELINE

POST CONSTRUCTION (STORMWATER & RESTORATION) PLANS

MOUNTAIN VALLEY PIPELINE PROJECT – H600 LINE

SPREAD 10 – FRANKLIN COUNTY, VIRGINIA

MOUNTAIN VALLEY PIPELINE, LLC
555 SOUTHPOINTE BOULEVARD, SUITE 200
CANONSBURG, PA 15317

TETRA TECH
complex world | CLEAR SOLUTIONS™
661 ANDERSEN DRIVE
FOSTER PLAZA 7
PITTSBURGH, PA 15220


POST CONSTRUCTION (STORMWATER & RESTORATION) PLANS


COMMONWEALTH OF VIRGINIA
DAVID J. WALLNER
Lic. No. 0402057593
PROFESSIONAL ENGINEER

DRAWN BY:	KAL
CHECKED BY:	HT
APPROVED BY:	RE
DATE:	2/19/2016
SCALE:	AS SHOWN

REVISION

SHT. NO. 14.36PC OF 14.77PC

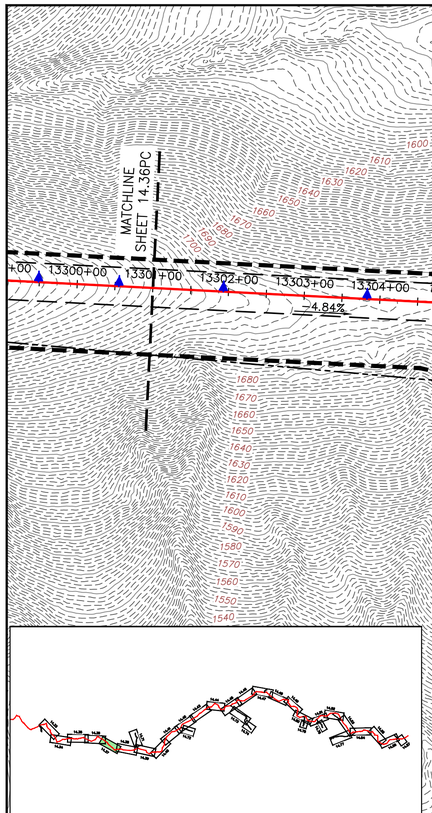


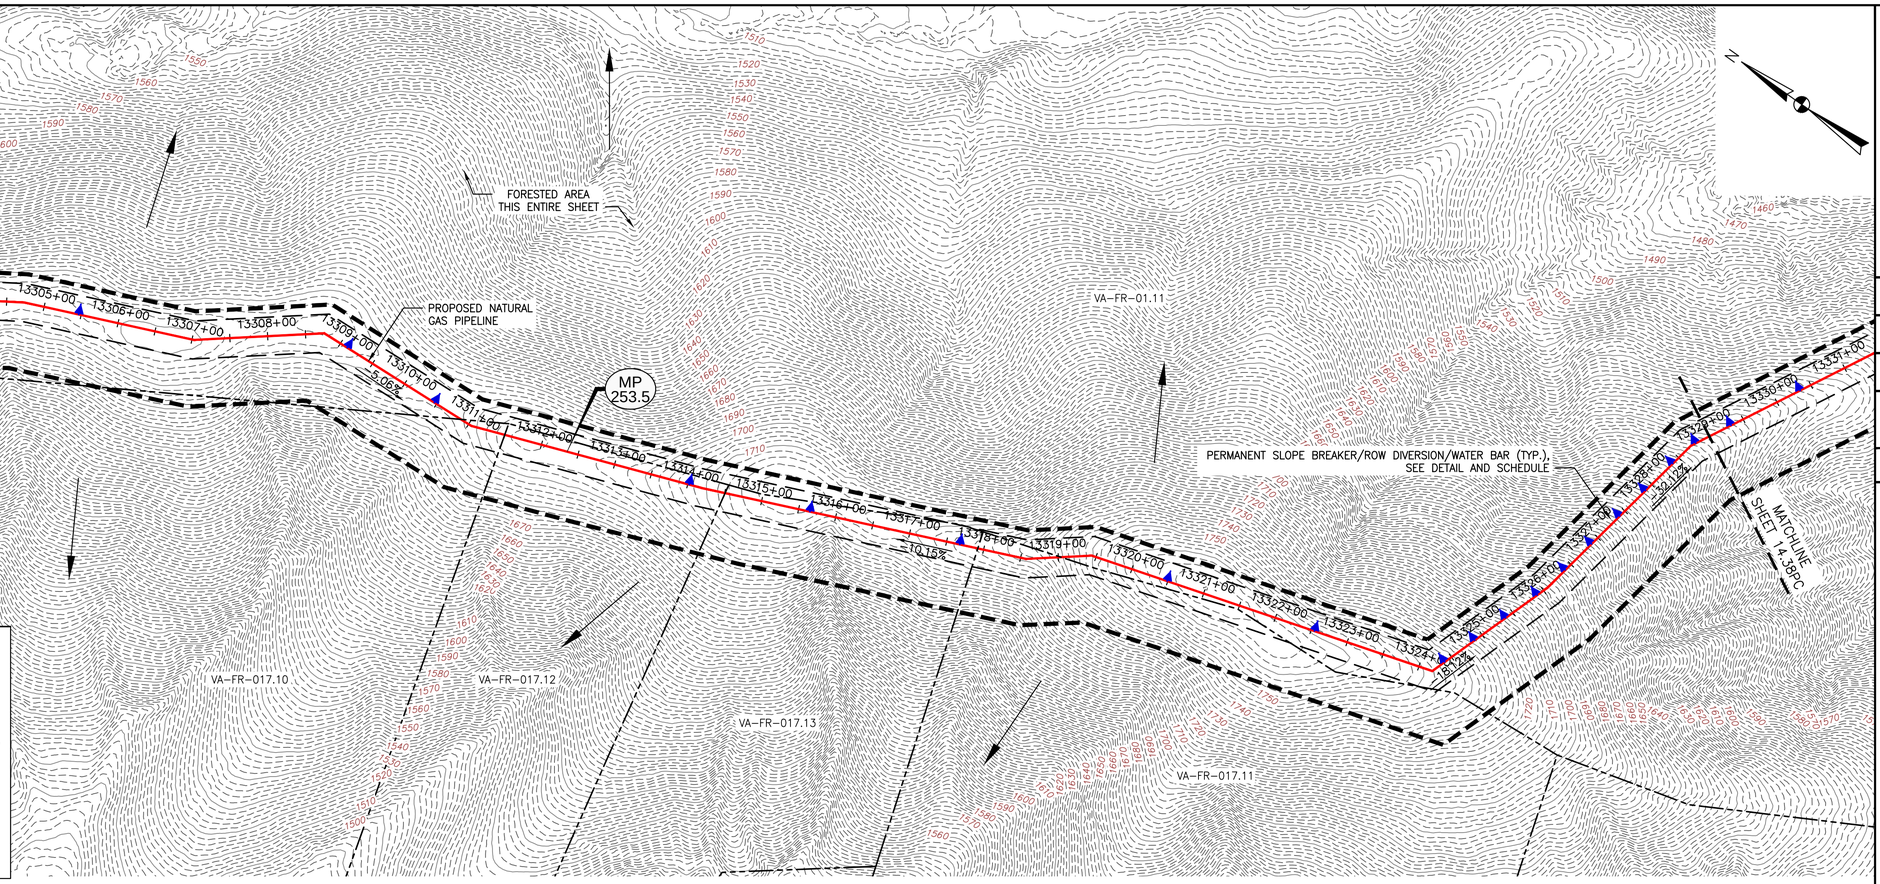

PLAN

SCALE: 1" = 100'

100 0 100 200

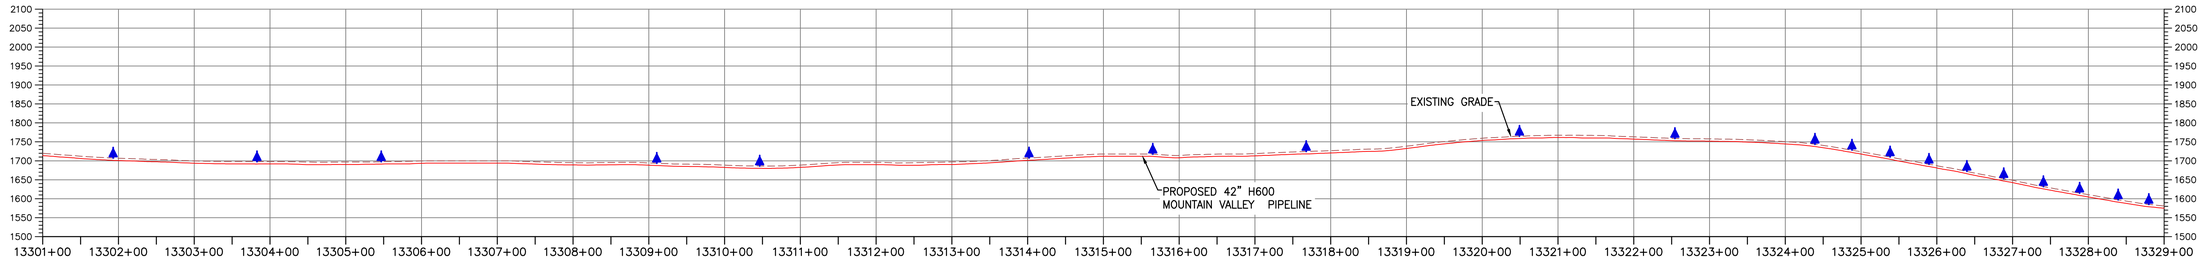

PROFILE

HORIZONTAL SCALE: SCALE: 1" = 100'

100 0 100 200

VERTICAL SCALE: SCALE: 1" = 50'

50 0 50 100

LEGEND

- EXISTING CULVERT
- STREAM
- EXISTING PROPERTY LINE
- EXISTING STATE LINE
- EXISTING COUNTY LINE
- EXISTING ROAD/TRAIL
- US FOREST SERVICE (NATIONAL FOREST) LANDS
- APPALACHIAN NATIONAL SCENIC TRAIL (AMST)
- ACID FORMING MATERIAL (AFM)
- AGRICULTURAL LAND USE BOUNDARY (AGRI)
- GRASS-LINED CHANNEL (SEE DETAIL MVP-ES39)
- PROPOSED LIMIT OF DISTURBANCE
- PROPOSED LEVEL SPREADER DIVERSION
- PROPOSED LEVEL SPREADER
- PROPOSED PERMANENT RIGHT OF WAY
- PROPOSED ACCESS ROAD CENTERLINE
- PROPOSED PIPELINE
- SURFACE WATER FLOW DIRECTION
- POND
- WETLAND
- PROPOSED CULVERT WITH OUTLET PROTECTION (SEE DETAILS MVP-ES7, 7.1)
- PERMANENT SLOPE BREAKER/ROW DIVERSION/WATER BAR (SEE DETAILS MVP-17, ES38, AND SCHEDULE)
- PROPOSED BROAD BASED DIP (SEE DETAIL MVP-ES5)

ACCESS ROAD LEGEND

(2) WETLAND CROSSING

(3) STREAM CROSSING

TETRA TECH CAD FILE PATH: X:\CADD_Pittsburgh\EQT\7157 – MVP\15 – Franklin\PC\PC VERSION 5.0.0\SPREAD 10\7157PC14.37(S10).dwg PLOTTED ON: 9/20/2017 5:49 PM PLOTTED BY: Kusiowski, Jim PLOT FILE: ENVIRONMENTAL_COLOR.ctb

REVISIONS:

NO.:	DATE:	DWN.:	CHKD.:	APPD.:	DESCRIPTION:

POST CONSTRUCTION (STORMWATER & RESTORATION) PLANS

MOUNTAIN VALLEY PIPELINE PROJECT – H600 LINE

SPREAD 10 – FRANKLIN COUNTY, VIRGINIA

MOUNTAIN VALLEY PIPELINE, LLC
535 SOUTHPOINTE BOULEVARD, SUITE 200
CANONSBURG, PA 15317


TETRA TECH
complex world | CLEAR SOLUTIONS™
661 ANDERSEN DRIVE
FOSTER PLAZA 7
PITTSBURGH, PA 15220

POST CONSTRUCTION (STORMWATER & RESTORATION) PLANS

COMMONWEALTH OF PENNSYLVANIA
DAVID J. WALLNER
Lic. No. 0402057593
PROFESSIONAL ENGINEER

DRAWN BY:	KAL
CHECKED BY:	HT
APPROVED BY:	RE
DATE:	2/19/2016
SCALE:	AS SHOWN
REVISION	

SHT. NO. 14.37PC OF 14.77PC

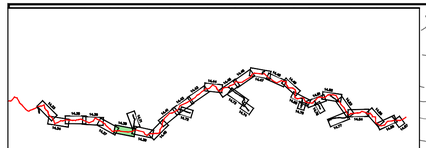


LOCATION MAP

PLAN

SCALE: 1" = 100'

100 0 100 200

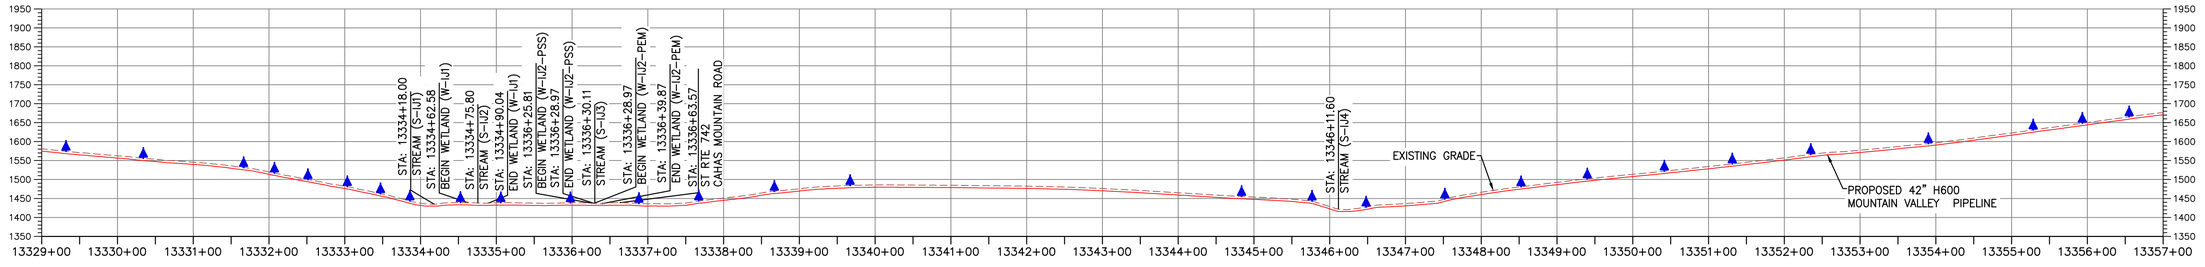

PROFILE

HORIZONTAL SCALE:

SCALE: 1" = 100'

100 0 100 200

VERTICAL SCALE:

SCALE: 1" = 50'

50 0 50 100

LEGEND

- EXISTING CULVERT
- STREAM
- EXISTING PROPERTY LINE
- EXISTING STATE LINE
- EXISTING COUNTY LINE
- EXISTING ROAD/TRAIL
- US FOREST SERVICE (NATIONAL FOREST) LANDS
- APPALACHIAN NATIONAL SCENIC TRAIL (AMST)
- ACID FORMING MATERIAL (AFM)
- AGRICULTURAL LAND USE BOUNDARY (AGRI)
- GRASS-LINED CHANNEL (SEE DETAIL MVP-ES39)
- PROPOSED LIMIT OF DISTURBANCE
- PROPOSED LEVEL SPREADER DIVERSION
- PROPOSED LEVEL SPREADER
- PROPOSED PERMANENT RIGHT OF WAY
- PROPOSED ACCESS ROAD CENTERLINE
- PROPOSED PIPELINE
- SURFACE WATER FLOW DIRECTION
- POND
- WETLAND
- PROPOSED CULVERT WITH OUTLET PROTECTION (SEE DETAILS MVP-ES7, 7.1)
- PERMANENT SLOPE BREAKER/ROW DIVERSION/WATER BAR (SEE DETAILS MVP-17, ES38, AND SCHEDULE)
- PROPOSED BROAD BASED DIP (SEE DETAIL MVP-ES5)

ACCESS ROAD LEGEND

(2) WETLAND CROSSING

(3) STREAM CROSSING

TETRA TECH CAD FILE PATH: X:\CADD_Pittsburgh\EQT\7157 - MVP\15 - Franklin\PC\PC VERSION 5.0.0\SPREAD 10\7157PC14.38(S10).dwg PLOTTED ON: 9/20/2017 5:54 PM PLOTTED BY: Kusiowski, Jim PLOT FILE: ENVIRONMENTAL_COLOR.ctb

NO.	DATE:	DWN.:	CHKD.:	APPD.:	DESCRIPTION:

REVISIONS:

Mountain Valley PIPELINE

POST CONSTRUCTION (STORMWATER & RESTORATION) PLANS

MOUNTAIN VALLEY PIPELINE PROJECT – H600 LINE

SPREAD 10 – FRANKLIN COUNTY, VIRGINIA

MOUNTAIN VALLEY PIPELINE, LLC
555 SOUTHPOINTE BOULEVARD, SUITE 200
CANONSBURG, PA 15317

TETRA TECH
complex world | CLEAR SOLUTIONS™
661 ANDERSEN DRIVE
FOSTER PLAZA 7
PITTSBURGH, PA 15220


POST CONSTRUCTION (STORMWATER & RESTORATION) PLANS

COMMONWEALTH OF VIRGINIA
DAVID J. WALLNER
Lic. No. 0402057593
PROFESSIONAL ENGINEER

DRAWN BY:	KAL
CHECKED BY:	HT
APPROVED BY:	RE
DATE:	2/19/2016
SCALE:	AS SHOWN

REVISION


SHT. NO. 14.38PC OF 14.77PC

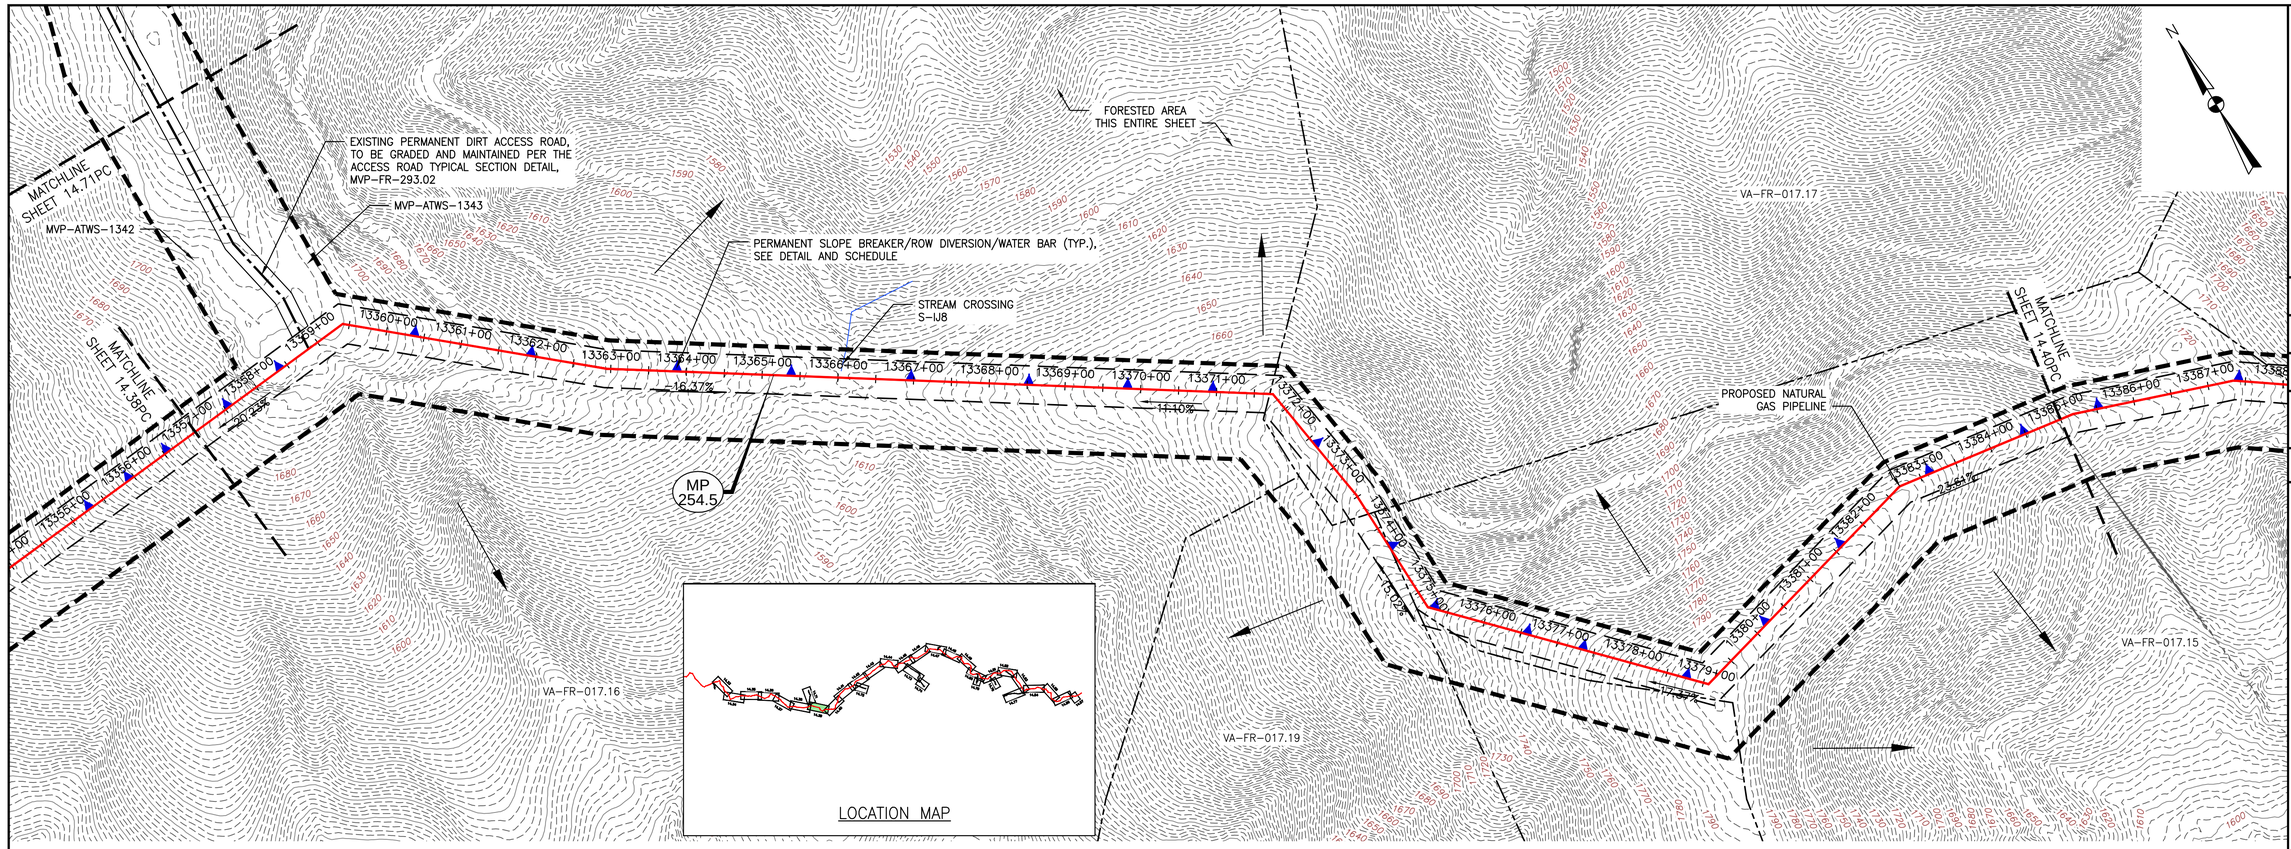

PLAN

SCALE: 1" = 100'

100 0 100 200

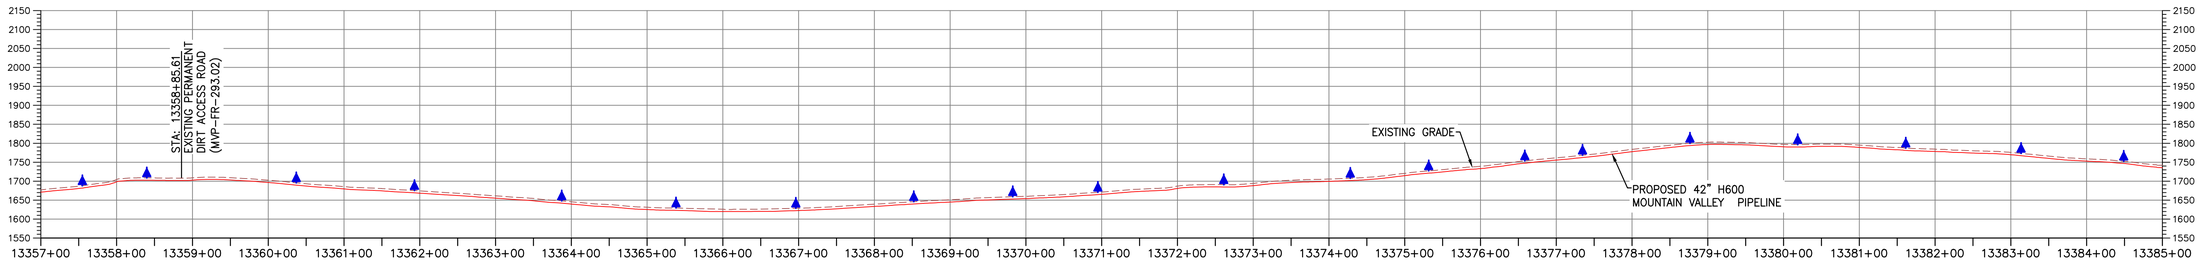

PROFILE

HORIZONTAL SCALE: SCALE: 1" = 100'

100 0 100 200

VERTICAL SCALE: SCALE: 1" = 200'

200 0 200 400

LEGEND

- EXISTING CULVERT
- STREAM
- EXISTING PROPERTY LINE
- EXISTING STATE LINE
- EXISTING COUNTY LINE
- EXISTING ROAD/TRAIL
- US FOREST SERVICE (NATIONAL FOREST) LANDS
- APPALACHIAN NATIONAL SCENIC TRAIL
- ACID FORMING MATERIAL
- AGRICULTURAL LAND USE BOUNDARY
- GRASS-LINED CHANNEL (SEE DETAIL MVP-ES39)
- PROPOSED LIMIT OF DISTURBANCE
- PROPOSED LEVEL SPREADER DIVERSION
- PROPOSED LEVEL SPREADER
- PROPOSED PERMANENT RIGHT OF WAY
- PROPOSED ACCESS ROAD CENTERLINE
- PROPOSED PIPELINE
- SURFACE WATER FLOW DIRECTION
- POND
- WETLAND
- PROPOSED CULVERT WITH OUTLET PROTECTION (SEE DETAILS MVP-ES7, 7.1)
- PERMANENT SLOPE BREAKER/ROW DIVERSION/WATER BAR (SEE DETAILS MVP-17, ES38, AND SCHEDULE)
- PROPOSED BROAD BASED DIP (SEE DETAIL MVP-ES5)

ACCESS ROAD LEGEND

(2) WETLAND CROSSING

(3) STREAM CROSSING

REVISIONS:

NO.	DATE:	DWN.:	CHKD.:	APPD.:	DESCRIPTION:

Mountain Valley PIPELINE

POST CONSTRUCTION (STORMWATER & RESTORATION) PLANS

MOUNTAIN VALLEY PIPELINE PROJECT – H600 LINE

SPREAD 10 – FRANKLIN COUNTY, VIRGINIA

MOUNTAIN VALLEY PIPELINE, LLC
555 SOUTHPOINTE BOULEVARD, SUITE 200
CANONSBURG, PA 15317

TETRA TECH
complex world | CLEAR SOLUTIONS™
661 ANDERSEN DRIVE
FOSTER PLAZA 7
PITTSBURGH, PA 15220

POST CONSTRUCTION (STORMWATER & RESTORATION) PLANS


COMMONWEALTH OF VIRGINIA
DAVID J. WALLNER
Lic. No. 0402057593
PROFESSIONAL ENGINEER

DRAWN BY:	KAL
CHECKED BY:	HT
APPROVED BY:	RE
DATE:	2/19/2016
SCALE:	AS SHOWN

REVISION

SHT. NO. 14.39PC OF 14.77PC


TETRA TECH CAD FILE PATH: X:\CAD0_Pittsburgh\EQT\7157 – MVP\15 – Franklin\PC\PC VERSION 5.0.0\SPREAD 10\7157PC14.39(S10).dwg PLOTTED ON: 9/20/2017 9:44 PM PLOTTED BY: Bradley, Mike PLOT FILE: ENVIRONMENTAL_COLOR.ctb

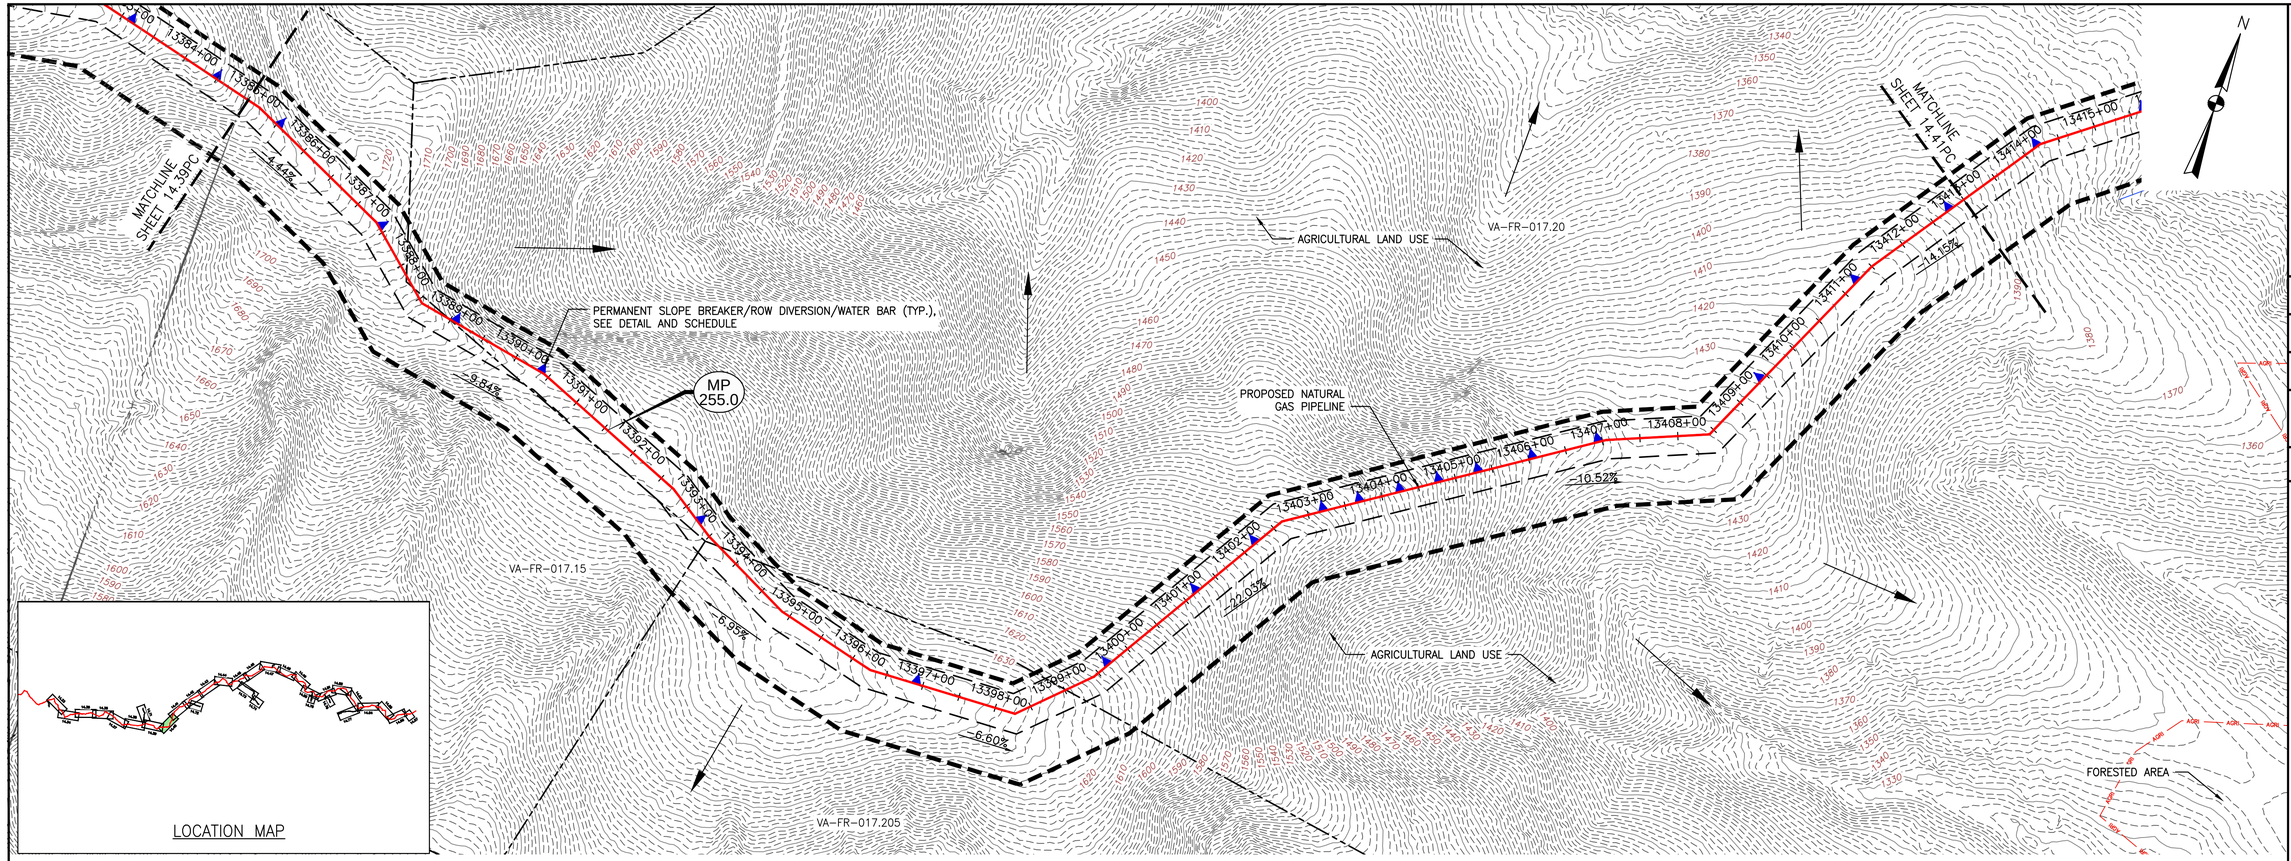

PLAN

SCALE: 1" = 100'

100 0 100 200

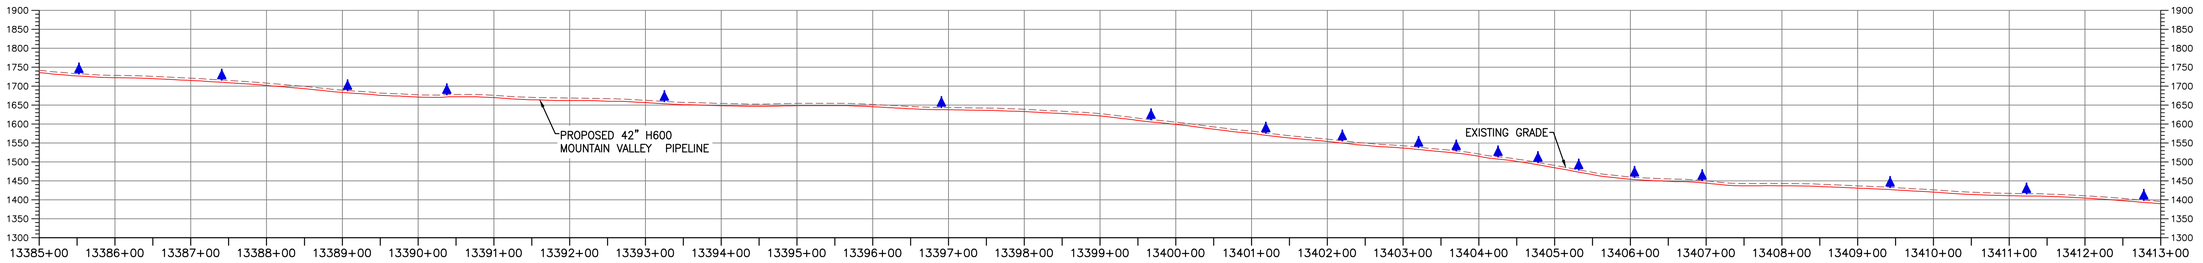

PROFILE

HORIZONTAL SCALE: SCALE: 1" = 100'

100 0 100 200

VERTICAL SCALE: SCALE: 1" = 200'

200 0 200 400

LEGEND

- EXISTING CULVERT
- STREAM
- EXISTING PROPERTY LINE
- EXISTING STATE LINE
- EXISTING COUNTY LINE
- EXISTING ROAD/TRAIL
- US FOREST SERVICE (NATIONAL FOREST) LANDS
- APPALACHIAN NATIONAL SCENIC TRAIL
- ACID FORMING MATERIAL
- AGRICULTURAL LAND USE BOUNDARY
- GRASS-LINED CHANNEL (SEE DETAIL MVP-ES39)
- PROPOSED LIMIT OF DISTURBANCE
- PROPOSED LEVEL SPREADER DIVERSION
- PROPOSED LEVEL SPREADER
- PROPOSED PERMANENT RIGHT OF WAY
- PROPOSED ACCESS ROAD CENTERLINE
- PROPOSED PIPELINE
- SURFACE WATER FLOW DIRECTION
- POND
- WETLAND
- PROPOSED CULVERT WITH OUTLET PROTECTION (SEE DETAILS MVP-ES7, 7.1)
- PERMANENT SLOPE BREAKER/ROW DIVERSION/WATER BAR (SEE DETAILS MVP-17, ES38, AND SCHEDULE)
- PROPOSED BROAD BASED DIP (SEE DETAIL MVP-ES5)

ACCESS ROAD LEGEND

(2) WETLAND CROSSING

(3) STREAM CROSSING

TETRA TECH CAD FILE PATH: X:\CADD_Pittsburgh\EQT\7157 - MVP\15 - Franklin\PC\PC VERSION 5.0.0\SPREAD 10\7157PC14.40(S10).dwg PLOTTED ON: 9/20/2017 9:45 PM PLOTTED BY: Bradley, Mike PLOT FILE: ENVIRONMENTAL_COLOR.ctb

REVISIONS:

NO.:	DATE:	DWN.:	CHKD.:	APPD.:	DESCRIPTION:

Mountain Valley PIPELINE

POST CONSTRUCTION (STORMWATER & RESTORATION) PLANS

MOUNTAIN VALLEY PIPELINE PROJECT – H600 LINE

SPREAD 10 – FRANKLIN COUNTY, VIRGINIA

MOUNTAIN VALLEY PIPELINE, LLC

555 SOUTHPOINTE BOULEVARD, SUITE 200

CANONSBURG, PA 15317

TETRA TECH

complex world | CLEAR SOLUTIONS™

661 ANDERSEN DRIVE
FOSTER PLAZA 7
PITTSBURGH, PA 15220


POST CONSTRUCTION (STORMWATER & RESTORATION) PLANS

COMMONWEALTH OF VIRGINIA
DAVID J. WALLNER
Lic. No. 0402057593
PROFESSIONAL ENGINEER

DRAWN BY:	KAL
CHECKED BY:	HT
APPROVED BY:	RE
DATE:	2/19/2016
SCALE:	AS SHOWN

REVISION

SHT. NO. 14.40PC OF 14.77PC

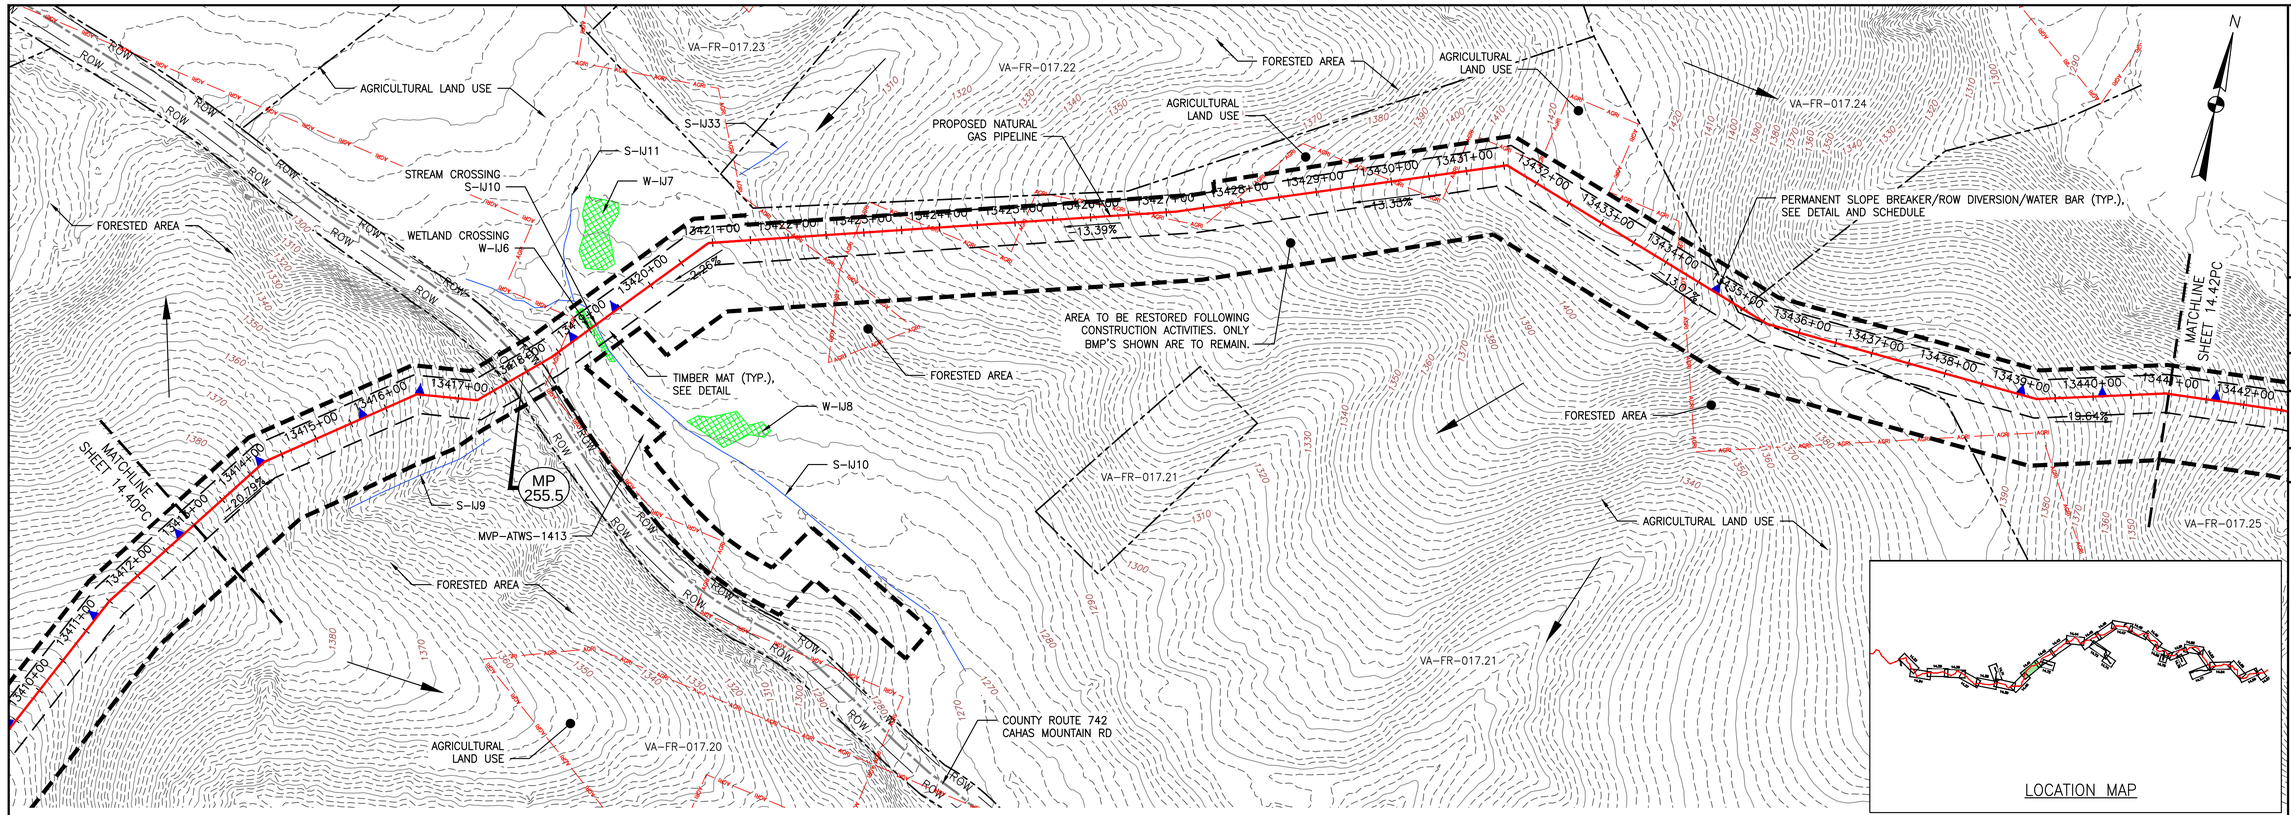


LOCATION MAP

PLAN

SCALE: 1" = 100'

100 0 100 200

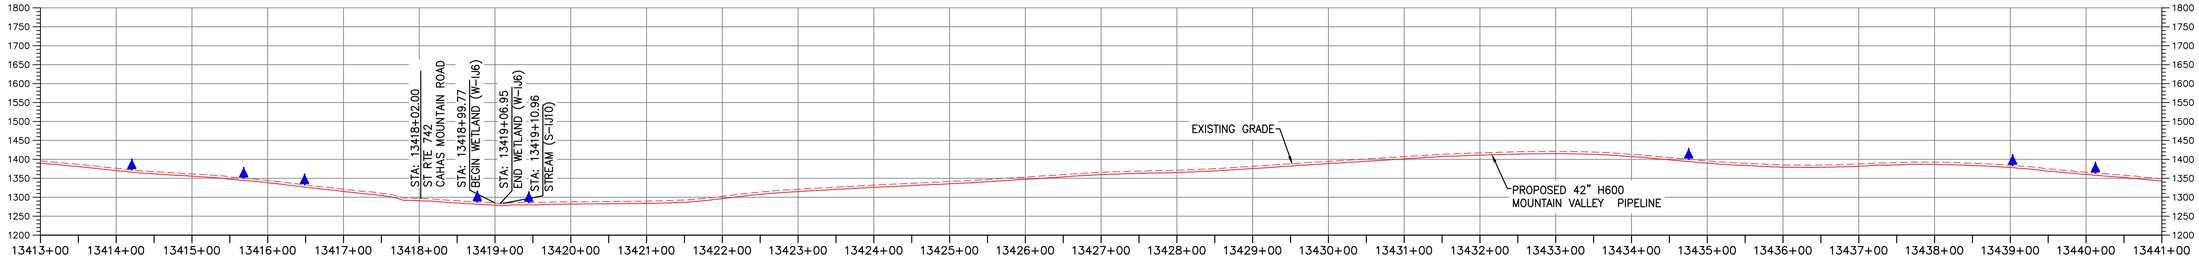

PROFILE

HORIZONTAL SCALE:

SCALE: 1" = 100'

100 0 100 200

VERTICAL SCALE:

SCALE: 1" = 200'

200 0 200 400

LEGEND

- EXISTING CULVERT
- STREAM
- EXISTING PROPERTY LINE
- EXISTING STATE LINE
- EXISTING COUNTY LINE
- EXISTING ROAD/TRAIL
- US FOREST SERVICE (NATIONAL FOREST) LANDS
- APPALACHIAN NATIONAL SCENIC TRAIL
- ACID FORMING MATERIAL
- AGRICULTURAL LAND USE BOUNDARY
- GRASS-LINED CHANNEL (SEE DETAIL MVP-ES39)
- PROPOSED LIMIT OF DISTURBANCE
- PROPOSED LEVEL SPREADER DIVERSION
- PROPOSED LEVEL SPREADER
- PROPOSED PERMANENT RIGHT OF WAY
- PROPOSED ACCESS ROAD CENTERLINE
- PROPOSED PIPELINE
- SURFACE WATER FLOW DIRECTION
- POND
- WETLAND
- PROPOSED CULVERT WITH OUTLET PROTECTION (SEE DETAILS MVP-ES7, 7.1)
- PERMANENT SLOPE BREAKER/ROW DIVERSION/WATER BAR (SEE DETAILS MVP-17, ES38, AND SCHEDULE)
- PROPOSED BROAD BASED DIP (SEE DETAIL MVP-ES5)

ACCESS ROAD LEGEND

(2) WETLAND CROSSING

(3) STREAM CROSSING

TETRA TECH CAD FILE PATH: X:\CADD_Pittsburgh\EQT\7157 - MVP\15 - Franklin\PC\PC VERSION 5.0.0\SPREAD 10\7157PC14.41(S10).dwg PLOTTED ON: 9/20/2017 6:13 PM PLOTTED BY: Kusiowski, Jim PLOT FILE: ENVIRONMENTAL_COLOR.ctb

REVISIONS:

NO.:	DATE:	DWN.:	CHKD.:	APPD.:	DESCRIPTION:

Mountain Valley PIPELINE

POST CONSTRUCTION (STORMWATER & RESTORATION) PLANS

MOUNTAIN VALLEY PIPELINE PROJECT – H600 LINE

SPREAD 10 – FRANKLIN COUNTY, VIRGINIA

MOUNTAIN VALLEY PIPELINE, LLC
555 SOUTHPOINTE BOULEVARD, SUITE 200
CANONSBURG, PA 15317

TETRA TECH
complex world | CLEAR SOLUTIONS™
661 ANDERSEN DRIVE
FOSTER PLAZA 7
PITTSBURGH, PA 15220


POST CONSTRUCTION (STORMWATER & RESTORATION) PLANS

COMMONWEALTH OF VIRGINIA
DAVID J. WALLNER
Lic. No. 0402057593
PROFESSIONAL ENGINEER

DRAWN BY:	KAL
CHECKED BY:	HT
APPROVED BY:	RE
DATE:	2/19/2016
SCALE:	AS SHOWN

REVISION


SHT. NO. 14.41PC OF 14.77PC

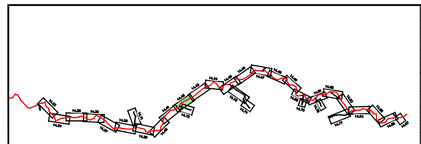

PLAN

SCALE: 1" = 100'

100 0 100 200

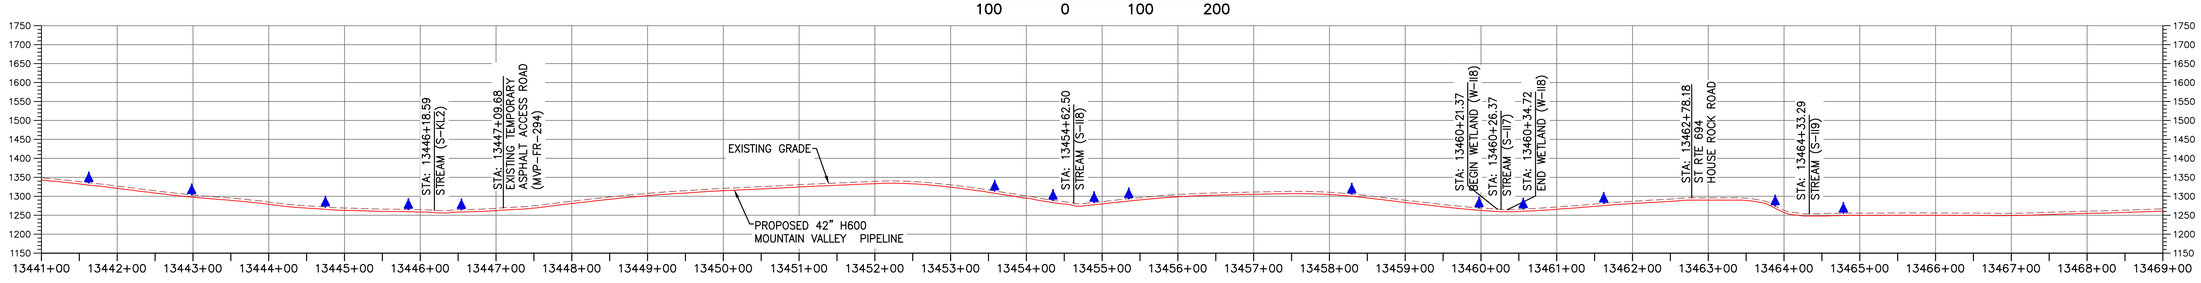

PROFILE

HORIZONTAL SCALE:

SCALE: 1" = 100'

100 0 100 200

VERTICAL SCALE:

SCALE: 1" = 200'

200 0 200 400

LEGEND

- EXISTING CULVERT
- STREAM
- EXISTING PROPERTY LINE
- EXISTING STATE LINE
- EXISTING COUNTY LINE
- EXISTING ROAD/TRAIL
- US FOREST SERVICE (NATIONAL FOREST) LANDS
- APPALACHIAN NATIONAL SCENIC TRAIL
- ACID FORMING MATERIAL
- AGRICULTURAL LAND USE BOUNDARY
- GRASS-LINED CHANNEL (SEE DETAIL MVP-ES39)
- PROPOSED LIMIT OF DISTURBANCE
- PROPOSED LEVEL SPREADER DIVERSION
- PROPOSED LEVEL SPREADER
- PROPOSED PERMANENT RIGHT OF WAY
- PROPOSED ACCESS ROAD CENTERLINE
- PROPOSED PIPELINE
- SURFACE WATER FLOW DIRECTION
- POND
- WETLAND
- PROPOSED CULVERT WITH OUTLET PROTECTION (SEE DETAILS MVP-ES7, 7.1)
- PERMANENT SLOPE BREAKER/ROW DIVERSION/WATER BAR (SEE DETAILS MVP-17, ES38, AND SCHEDULE)
- PROPOSED BROAD BASED DIP (SEE DETAIL MVP-ES5)

ACCESS ROAD LEGEND

(2) WETLAND CROSSING

(3) STREAM CROSSING

TETRA TECH CAD FILE PATH: X:\CADD_Pittsburgh\EQT\7157 - MVP\15 - Franklin\PC\PC VERSION 5.0.0\SPREAD 10\7157PC14.42(S10).dwg PLOTTED ON: 9/20/2017 6:18 PM PLOTTED BY: Kusiowski, Jim PLOT FILE: ENVIRONMENTAL_COLOR.ctb

REVISIONS:

NO.:	DATE:	DWN.:	CHKD.:	APPD.:	DESCRIPTION:

POST CONSTRUCTION (STORMWATER & RESTORATION) PLANS
MOUNTAIN VALLEY PIPELINE PROJECT – H600 LINE
SPREAD 10 – FRANKLIN COUNTY, VIRGINIA

MOUNTAIN VALLEY PIPELINE, LLC
555 SOUTHPOINTE BOULEVARD, SUITE 200
CANONSBURG, PA 15317


TETRA TECH
complex world | CLEAR SOLUTIONS™
661 ANDERSEN DRIVE
FOSTER PLAZA 7
PITTSBURGH, PA 15220

POST CONSTRUCTION (STORMWATER & RESTORATION) PLANS

COMMONWEALTH OF VIRGINIA
DAVID J. WALLNER
Lic. No. 0402057593
PROFESSIONAL ENGINEER

DRAWN BY:	KAL
CHECKED BY:	HT
APPROVED BY:	RE
DATE:	2/19/2016
SCALE:	AS SHOWN
REVISION	

SHT. NO. 14.42PC OF 14.77PC

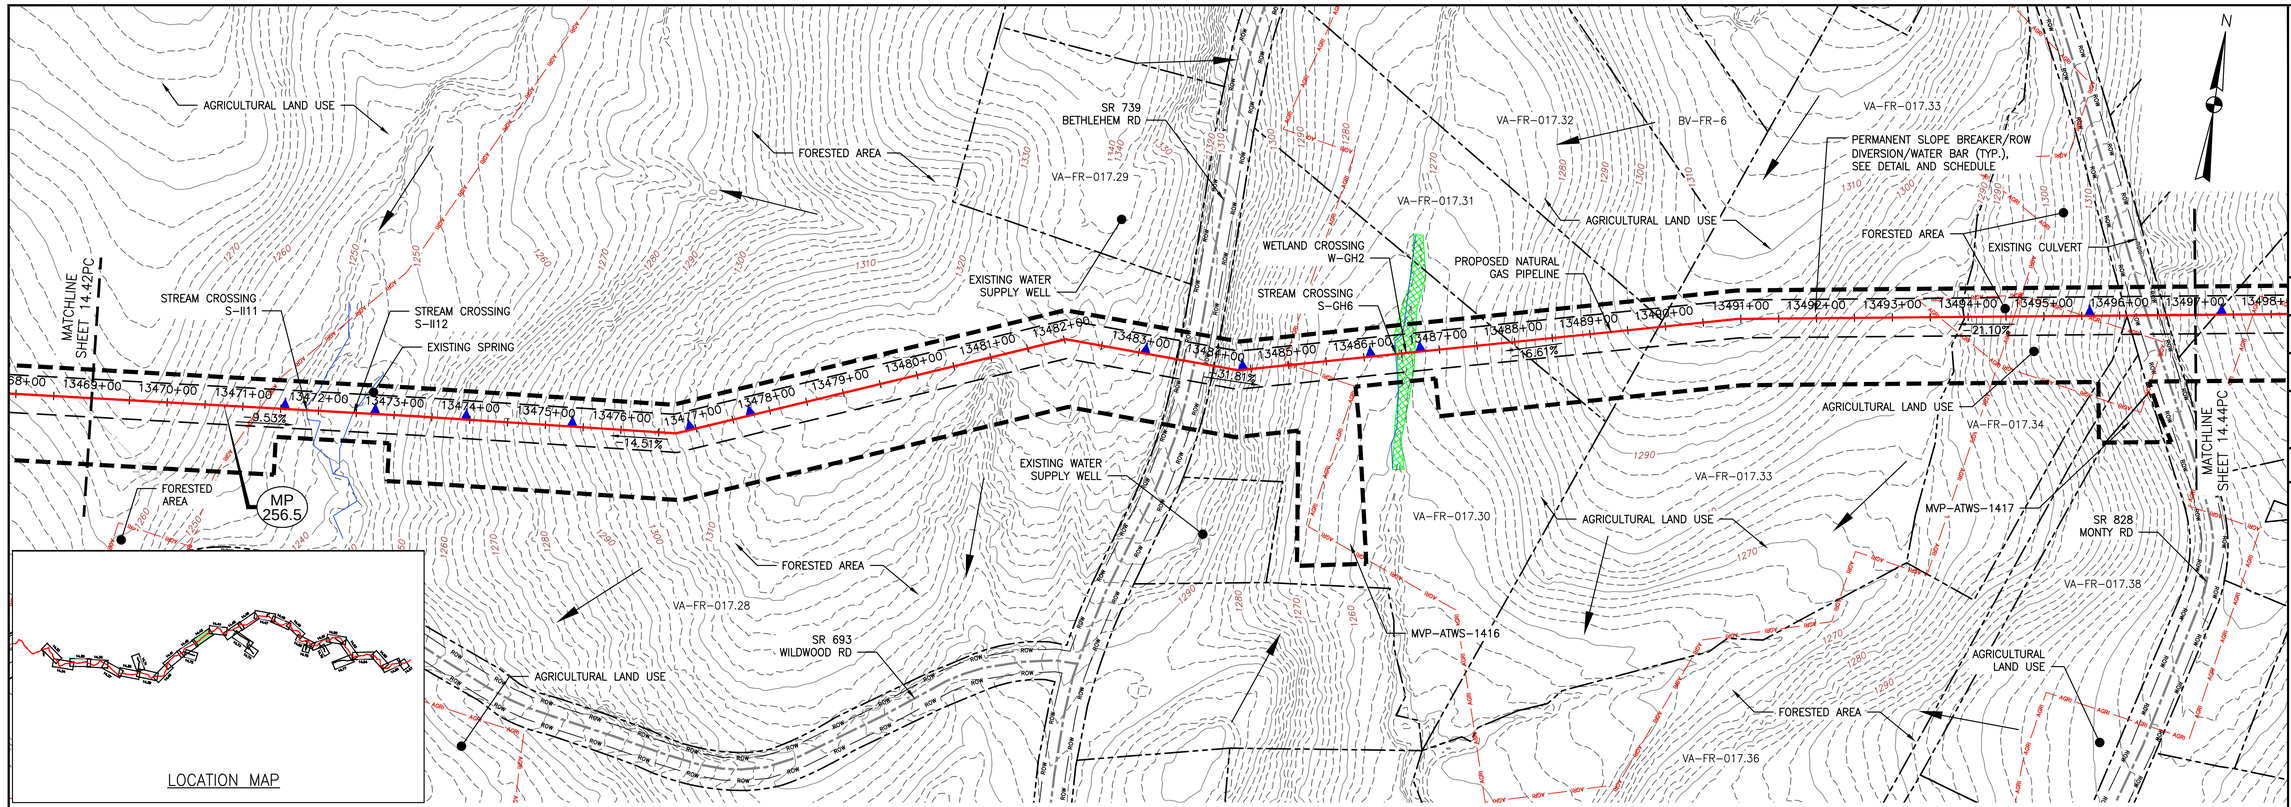


LOCATION MAP

PLAN

SCALE: 1" = 100'

100 0 100 200

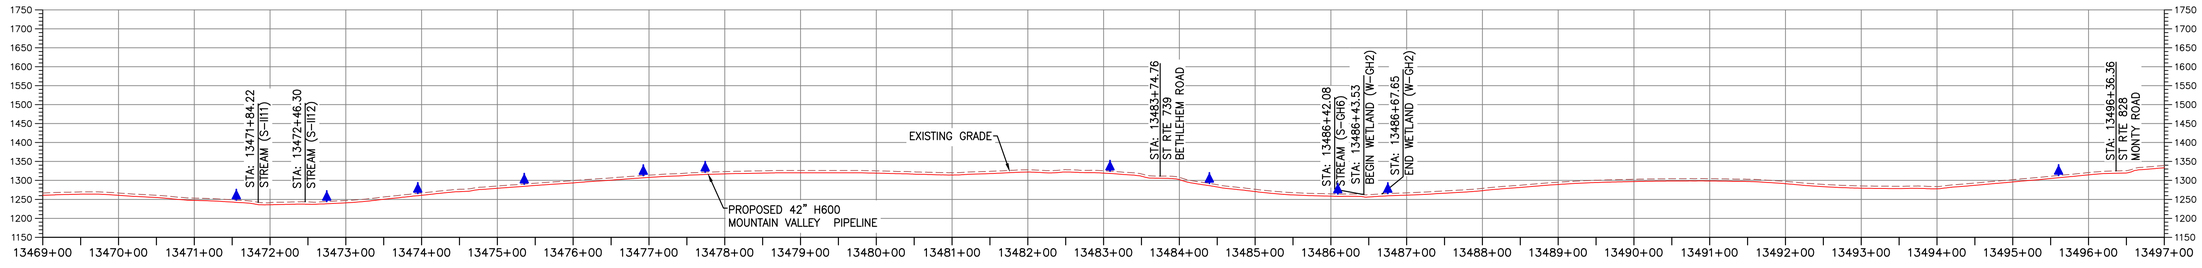

PROFILE

HORIZONTAL SCALE:

SCALE: 1" = 100'

100 0 100 200

VERTICAL SCALE:

SCALE: 1" = 200'

200 0 200 400

LEGEND

- EXISTING CULVERT
- STREAM
- EXISTING PROPERTY LINE
- EXISTING STATE LINE
- EXISTING COUNTY LINE
- EXISTING ROAD/TRAIL
- US FOREST SERVICE (NATIONAL FOREST) LANDS
- APPALACHIAN NATIONAL SCENIC TRAIL
- ACID FORMING MATERIAL
- AGRICULTURAL LAND USE BOUNDARY
- GRASS-LINED CHANNEL (SEE DETAIL MVP-ES39)
- PROPOSED LIMIT OF DISTURBANCE
- PROPOSED LEVEL SPREADER DIVERSION
- PROPOSED LEVEL SPREADER
- PROPOSED PERMANENT RIGHT OF WAY
- PROPOSED ACCESS ROAD CENTERLINE
- PROPOSED PIPELINE
- SURFACE WATER FLOW DIRECTION
- POND
- WETLAND
- PROPOSED CULVERT WITH OUTLET PROTECTION (SEE DETAILS MVP-ES7, 7.1)
- PERMANENT SLOPE BREAKER/ROW DIVERSION/WATER BAR (SEE DETAILS MVP-17, ES38, AND SCHEDULE)
- PROPOSED BROAD BASED DIP (SEE DETAIL MVP-ES5)

ACCESS ROAD LEGEND

(2) WETLAND CROSSING

(3) STREAM CROSSING

TETRA TECH CAD FILE PATH: X:\CADD_Pittsburgh\EQT\7157 - MVP\15 - Franklin\PC\PC VERSION 5.0.0\SPREAD 10\7157PC14.43(S10).dwg PLOTTED ON: 9/20/2017 6:25 PM PLOTTED BY: Kusiowski, Jim PLOT FILE: ENVIRONMENTAL_COLOR.ctb

REVISIONS:

NO.	DATE:	DWN.:	CHK'D.:	APP'D.:	DESCRIPTION:

POST CONSTRUCTION (STORMWATER & RESTORATION) PLANS

MOUNTAIN VALLEY PIPELINE PROJECT - H600 LINE

SPREAD 10 - FRANKLIN COUNTY, VIRGINIA

Mountain Valley PIPELINE

MOUNTAIN VALLEY PIPELINE, LLC
555 SOUTHPOINTE BOULEVARD, SUITE 200
CANONSBURG, PA 15317


TETRA TECH
complex world | CLEAR SOLUTIONS™
661 ANDERSEN DRIVE
FOSTER PLAZA 7
PITTSBURGH, PA 15220

POST CONSTRUCTION (STORMWATER & RESTORATION) PLANS

COMMONWEALTH OF VIRGINIA
DAVID J. WALLNER
Lic. No. 0402057593
PROFESSIONAL ENGINEER

DRAWN BY:	KAL
CHECKED BY:	HT
APPROVED BY:	RE
DATE:	2/19/2016
SCALE:	AS SHOWN
REVISION	


SHT. NO. 14.43PC OF 14.77PC

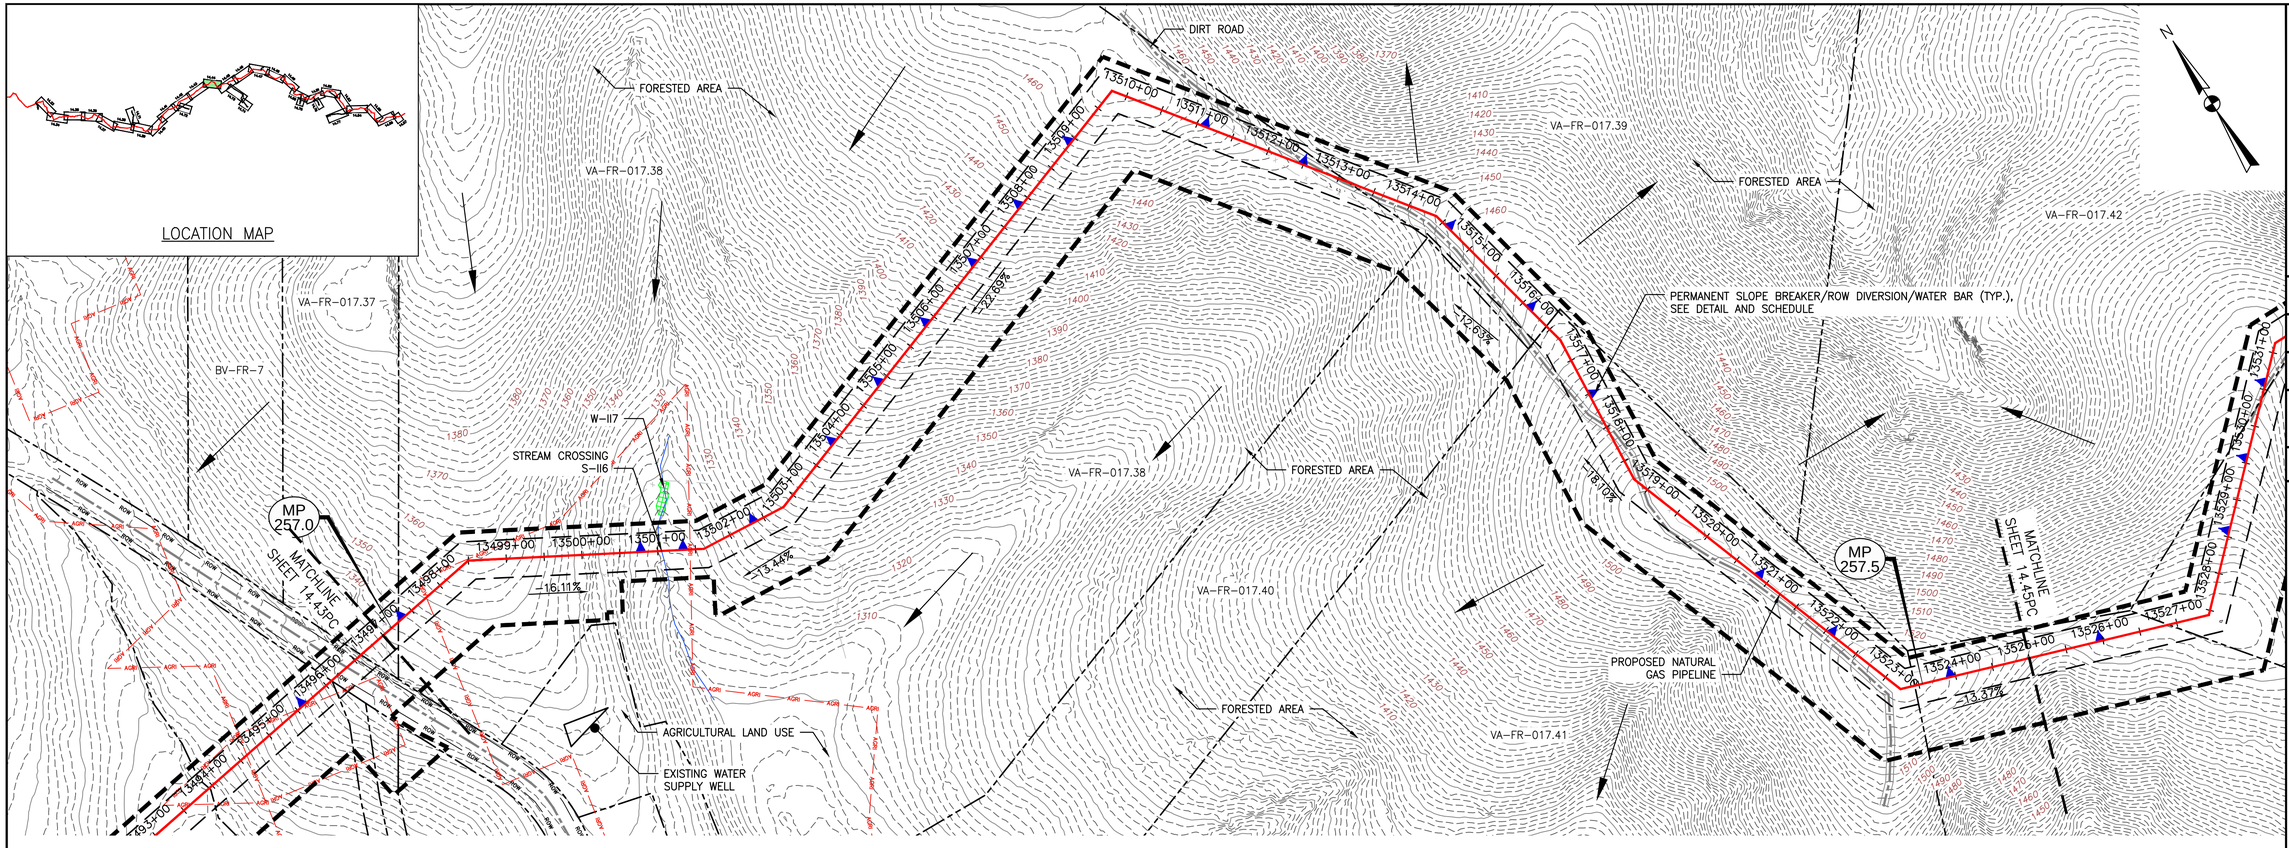

PLAN

SCALE: 1" = 100'

100 0 100 200

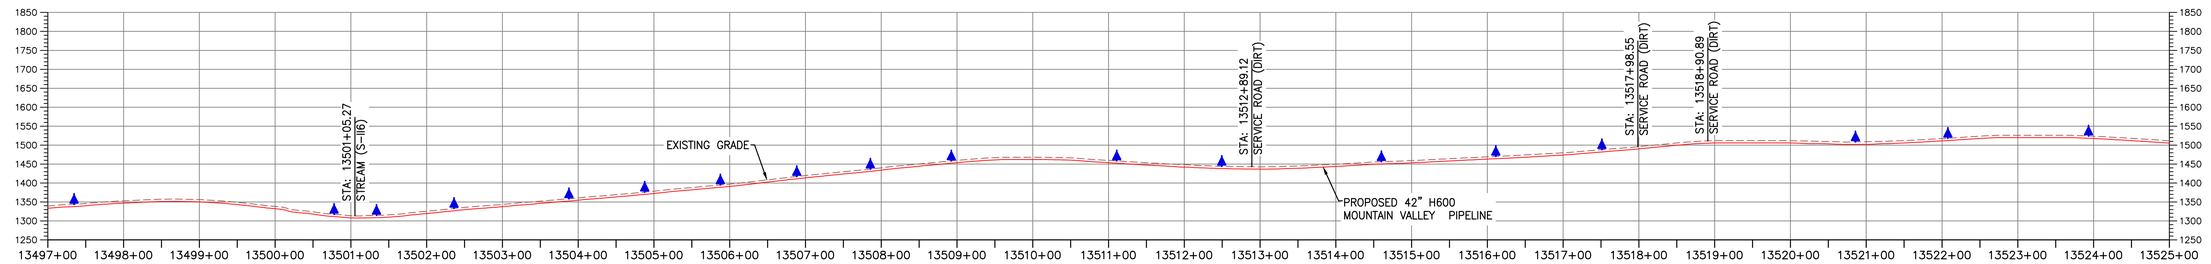

PROFILE

HORIZONTAL SCALE: SCALE: 1" = 100'

100 0 100 200

VERTICAL SCALE: SCALE: 1" = 200'

200 0 200 400

LEGEND

- EXISTING CULVERT
- STREAM
- EXISTING PROPERTY LINE
- EXISTING STATE LINE
- EXISTING COUNTY LINE
- EXISTING ROAD/TRAIL
- US FOREST SERVICE (NATIONAL FOREST) LANDS
- APPALACHIAN NATIONAL SCENIC TRAIL
- ACID FORMING MATERIAL
- AGRICULTURAL LAND USE BOUNDARY
- GRASS-LINED CHANNEL (SEE DETAIL MVP-ES39)
- PROPOSED LIMIT OF DISTURBANCE
- PROPOSED LEVEL SPREADER DIVERSION
- PROPOSED LEVEL SPREADER
- PROPOSED PERMANENT RIGHT OF WAY
- PROPOSED ACCESS ROAD CENTERLINE
- PROPOSED PIPELINE
- SURFACE WATER FLOW DIRECTION
- POND
- WETLAND
- PROPOSED CULVERT WITH OUTLET PROTECTION (SEE DETAILS MVP-ES7, 7.1)
- PERMANENT SLOPE BREAKER/ROW DIVERSION/WATER BAR (SEE DETAILS MVP-17, ES38, AND SCHEDULE)
- PROPOSED BROAD BASED DIP (SEE DETAIL MVP-ES5)

ACCESS ROAD LEGEND

(2) WETLAND CROSSING

(3) STREAM CROSSING

TETRA TECH CAD FILE PATH: X:\CADD_Pittsburgh\EQT\7157 – MVP\15 – Franklin\PC\PC VERSION 5.0.0\SPREAD 10\7157PC14.44(S10).dwg PLOTTED ON: 9/20/2017 7:55 PM PLOTTED BY: Bradley, Mike PLOT FILE: ENVIRONMENTAL_COLOR.ctb

REVISIONS:

NO.	DATE:	DWN.:	CHKD.:	APPD.:	DESCRIPTION:

Mountain Valley PIPELINE

POST CONSTRUCTION (STORMWATER & RESTORATION) PLANS

MOUNTAIN VALLEY PIPELINE PROJECT – H600 LINE

SPREAD 10 – FRANKLIN COUNTY, VIRGINIA

MOUNTAIN VALLEY PIPELINE, LLC
555 SOUTHPOINTE BOULEVARD, SUITE 200
CANONSBURG, PA 15317

TETRA TECH
complex world | CLEAR SOLUTIONS™
661 ANDERSEN DRIVE
FOSTER PLAZA 7
PITTSBURGH, PA 15220


POST CONSTRUCTION (STORMWATER & RESTORATION) PLANS

COMMONWEALTH OF VIRGINIA
DAVID J. WALLNER
Lic. No. 0402057593
PROFESSIONAL ENGINEER

DRAWN BY:	KAL
CHECKED BY:	HT
APPROVED BY:	RE
DATE:	2/19/2016
SCALE:	AS SHOWN

REVISION

SHT. NO. 14.44PC OF 14.77PC

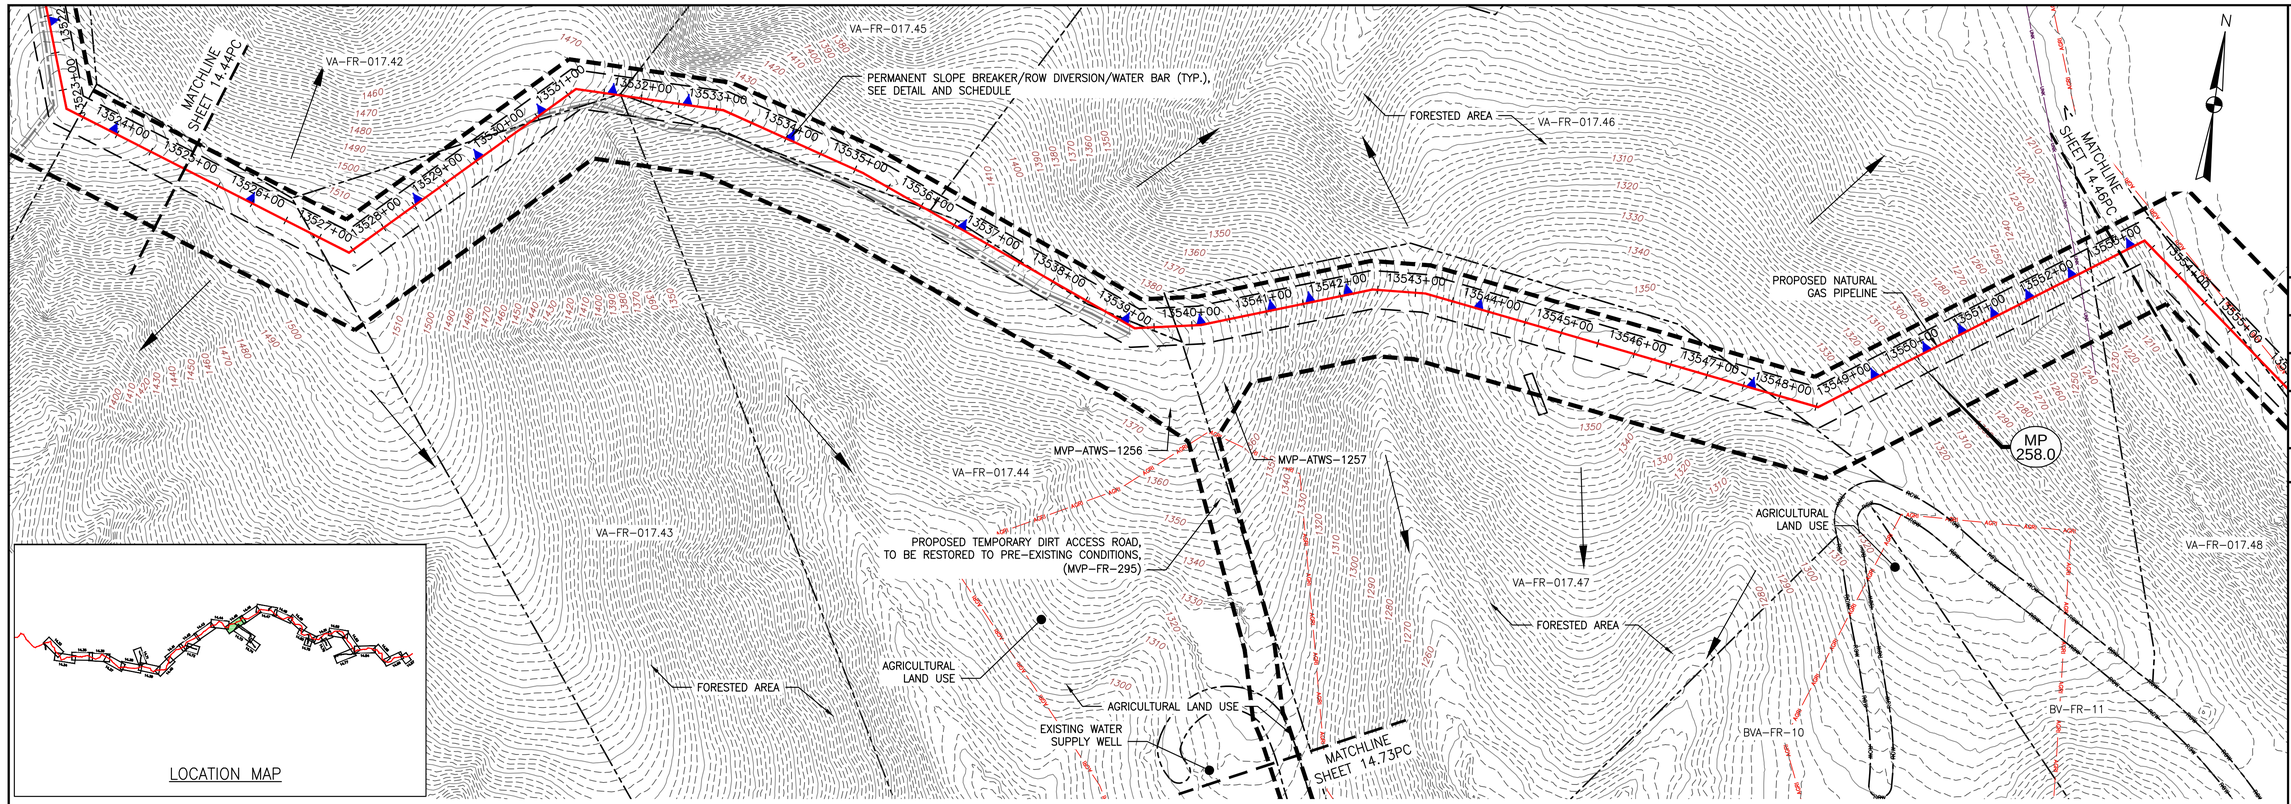


LOCATION MAP

PLAN

SCALE: 1" = 100'

100 0 100 200

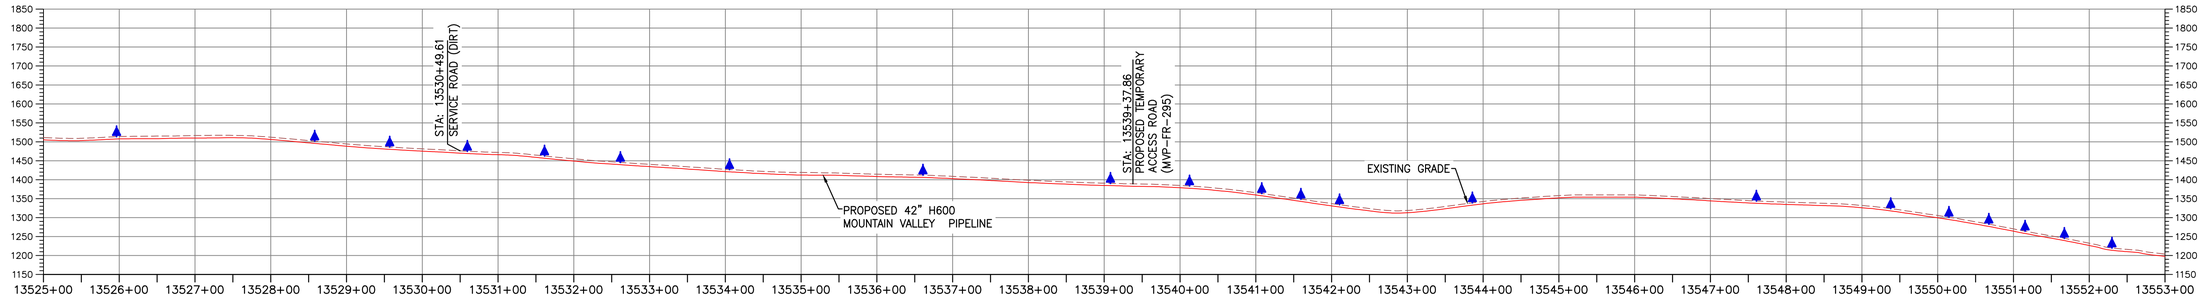

PROFILE

HORIZONTAL SCALE: SCALE: 1" = 100'

100 0 100 200

VERTICAL SCALE: SCALE: 1" = 200'

200 0 200 400

LEGEND

- EXISTING CULVERT
- STREAM
- EXISTING PROPERTY LINE
- EXISTING STATE LINE
- EXISTING COUNTY LINE
- EXISTING ROAD/TRAIL
- US FOREST SERVICE (NATIONAL FOREST) LANDS
- APPALACHIAN NATIONAL SCENIC TRAIL
- ACID FORMING MATERIAL
- AGRICULTURAL LAND USE BOUNDARY
- GRASS-LINED CHANNEL (SEE DETAIL MVP-ES39)
- PROPOSED LIMIT OF DISTURBANCE
- PROPOSED LEVEL SPREADER DIVERSION
- PROPOSED LEVEL SPREADER
- PROPOSED PERMANENT RIGHT OF WAY
- PROPOSED ACCESS ROAD CENTERLINE
- PROPOSED PIPELINE
- SURFACE WATER FLOW DIRECTION
- POND
- WETLAND
- PROPOSED CULVERT WITH OUTLET PROTECTION (SEE DETAILS MVP-ES7, 7.1)
- PERMANENT SLOPE BREAKER/ROW DIVERSION/WATER BAR (SEE DETAILS MVP-17, ES38, AND SCHEDULE)
- PROPOSED BROAD BASED DIP (SEE DETAIL MVP-ES5)

ACCESS ROAD LEGEND

(2) WETLAND CROSSING

(3) STREAM CROSSING

TETRA TECH CAD FILE PATH: X:\CAD0_Pittsburgh\EQT\7157 - MVP\15 - Franklin\PC\PC VERSION 5.0.0\SPREAD 10\7157PC14.45(S10).dwg PLOTTED ON: 9/20/2017 7:44 PM PLOTTED BY: Bradley, Mike PLOT FILE: ENVIRONMENTAL_COLOR.ctb

NO.	DATE:	DWN.:	CHKD.:	APPD.:	DESCRIPTION:

REVISIONS:

Mountain Valley PIPELINE

POST CONSTRUCTION (STORMWATER & RESTORATION) PLANS

MOUNTAIN VALLEY PIPELINE PROJECT – H600 LINE

SPREAD 10 – FRANKLIN COUNTY, VIRGINIA

MOUNTAIN VALLEY PIPELINE, LLC
555 SOUTHPOINTE BOULEVARD, SUITE 200
CANONSBURG, PA 15317


TETRA TECH
complex world | CLEAR SOLUTIONS™
661 ANDERSEN DRIVE
FOSTER PLAZA 7
PITTSBURGH, PA 15220

POST CONSTRUCTION (STORMWATER & RESTORATION) PLANS

COMMONWEALTH OF VIRGINIA
DAVID J. WALLNER
Lic. No. 0402057593
PROFESSIONAL ENGINEER

DRAWN BY:	KAL
CHECKED BY:	HT
APPROVED BY:	RE
DATE:	2/19/2016
SCALE:	AS SHOWN
SHT. NO.	14.45PC OF 14.77PC


REVISION

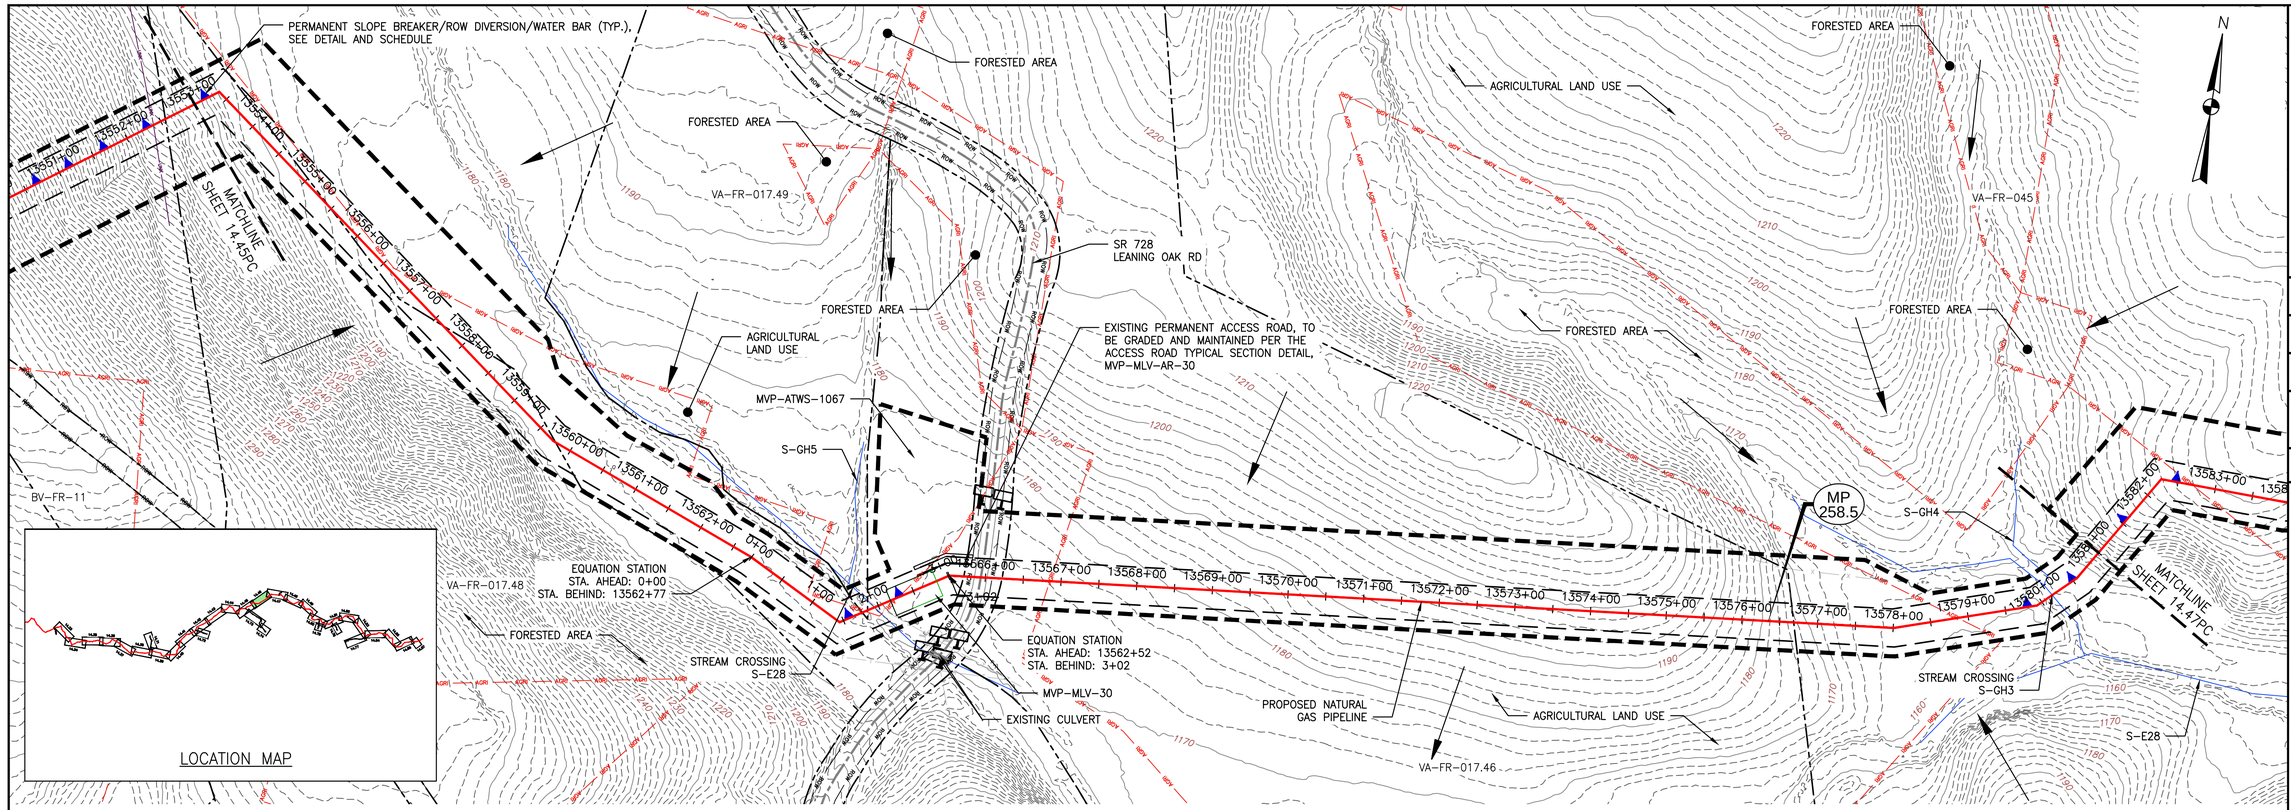

PLAN

SCALE: 1" = 100'

100 0 100 200

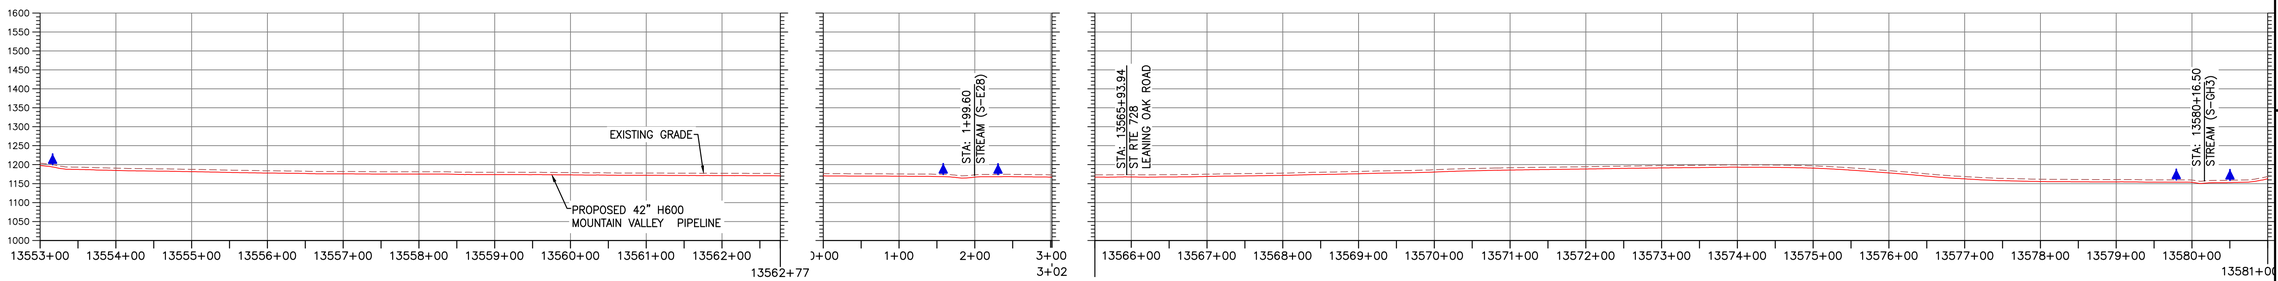

PROFILE

HORIZONTAL SCALE: SCALE: 1" = 100'

100 0 100 200

VERTICAL SCALE: SCALE: 1" = 200'

200 0 200 400

LEGEND

- EXISTING CULVERT
- STREAM
- EXISTING PROPERTY LINE
- EXISTING STATE LINE
- EXISTING COUNTY LINE
- EXISTING ROAD/TRAIL
- US FOREST SERVICE (NATIONAL FOREST) LANDS
- APPALACHIAN NATIONAL SCENIC TRAIL
- ACID FORMING MATERIAL
- AGRICULTURAL LAND USE BOUNDARY
- GRASS-LINED CHANNEL (SEE DETAIL MVP-ES39)
- PROPOSED LIMIT OF DISTURBANCE
- PROPOSED LEVEL SPREADER DIVERSION
- PROPOSED LEVEL SPREADER
- PROPOSED PERMANENT RIGHT OF WAY
- PROPOSED ACCESS ROAD CENTERLINE
- PROPOSED PIPELINE
- SURFACE WATER FLOW DIRECTION
- POND
- WETLAND
- PROPOSED CULVERT WITH OUTLET PROTECTION (SEE DETAILS MVP-ES7, 7.1)
- PERMANENT SLOPE BREAKER/ROW DIVERSION/WATER BAR (SEE DETAILS MVP-17, ES38, AND SCHEDULE)
- PROPOSED BROAD BASED DIP (SEE DETAIL MVP-ES5)

ACCESS ROAD LEGEND

(2) WETLAND CROSSING

(3) STREAM CROSSING

REVISIONS:

NO.:	DATE:	DWN.:	CHKD.:	APPD.:	DESCRIPTION:

POST CONSTRUCTION (STORMWATER & RESTORATION) PLANS

MOUNTAIN VALLEY PIPELINE PROJECT – H600 LINE

SPREAD 10 – FRANKLIN COUNTY, VIRGINIA

Mountain Valley PIPELINE

MOUNTAIN VALLEY PIPELINE, LLC
555 SOUTHPOINTE BOULEVARD, SUITE 200
CANONSBURG, PA 15317


TETRA TECH
complex world | CLEAR SOLUTIONS™
661 ANDERSEN DRIVE
FOSTER PLAZA 7
PITTSBURGH, PA 15220

POST CONSTRUCTION (STORMWATER & RESTORATION) PLANS

COMMONWEALTH OF VIRGINIA
DAVID J. WALLNER
Lic. No. 0402057593
PROFESSIONAL ENGINEER

DRAWN BY:	KAL
CHECKED BY:	HT
APPROVED BY:	RE
DATE:	2/19/2016
SCALE:	AS SHOWN
REVISION	
SHT. NO.	14.46PC OF 14.77PC


TETRA TECH CAD FILE PATH: X:\CADD_Pittsburgh\EQT\7157 – MVP\15 – Franklin\PC\PC VERSION 5.0.0\SPREAD 10\7157PC14.46(S10).dwg PLOTTED ON: 9/20/2017 7:30 PM PLOTTED BY: Bradley, Mike PLOT FILE: ENVIRONMENTAL_COLOR.ctb

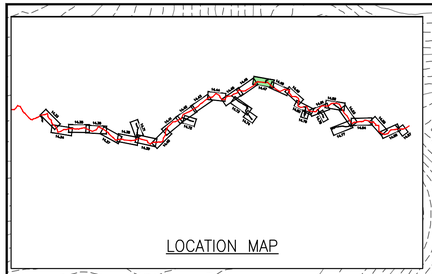

PLAN

SCALE: 1" = 100'

100 0 100 200

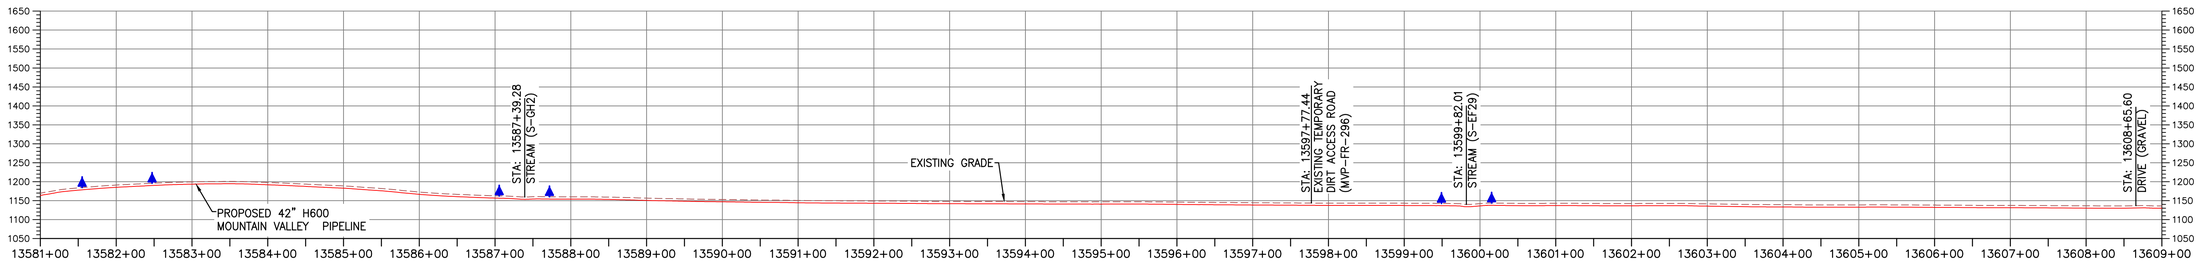

PROFILE

HORIZONTAL SCALE: SCALE: 1" = 100'

100 0 100 200

VERTICAL SCALE: SCALE: 1" = 200'

200 0 200 400

LEGEND

- EXISTING CULVERT
- STREAM
- EXISTING PROPERTY LINE
- EXISTING STATE LINE
- EXISTING COUNTY LINE
- EXISTING ROAD/TRAIL
- US FOREST SERVICE (NATIONAL FOREST) LANDS
- APPALACHIAN NATIONAL SCENIC TRAIL
- ACID FORMING MATERIAL
- AGRICULTURAL LAND USE BOUNDARY
- GRASS-LINED CHANNEL (SEE DETAIL MVP-ES39)
- PROPOSED LIMIT OF DISTURBANCE
- PROPOSED LEVEL SPREADER DIVERSION
- PROPOSED LEVEL SPREADER
- PROPOSED PERMANENT RIGHT OF WAY
- PROPOSED ACCESS ROAD CENTERLINE
- PROPOSED PIPELINE
- SURFACE WATER FLOW DIRECTION
- POND
- WETLAND
- PROPOSED CULVERT WITH OUTLET PROTECTION (SEE DETAILS MVP-ES7, 7.1)
- PERMANENT SLOPE BREAKER/ROW DIVERSION/WATER BAR (SEE DETAILS MVP-17, ES38, AND SCHEDULE)
- PROPOSED BROAD BASED DIP (SEE DETAIL MVP-ES5)

ACCESS ROAD LEGEND

(2) WETLAND CROSSING

(3) STREAM CROSSING

TETRA TECH CAD FILE PATH: X:\CADD_Pittsburgh\EQT\7157 - MVP\15 - Franklin\PC\PC VERSION 5.0.0\SPREAD 10\7157PC14.47(S10).dwg PLOTTED ON: 9/20/2017 7:24 PM PLOTTED BY: Bradley, Mike PLOT FILE: ENVIRONMENTAL_COLOR.ctb

REVISIONS:

NO.:	DATE:	DWN.:	CHKD.:	APPD.:	DESCRIPTION:

Mountain Valley PIPELINE

POST CONSTRUCTION (STORMWATER & RESTORATION) PLANS
MOUNTAIN VALLEY PIPELINE PROJECT – H600 LINE
SPREAD 10 – FRANKLIN COUNTY, VIRGINIA

MOUNTAIN VALLEY PIPELINE, LLC
555 SOUTHPOINTE BOULEVARD, SUITE 200
CANONSBURG, PA 15317


TETRA TECH
complex world | CLEAR SOLUTIONS™
661 ANDERSEN DRIVE
FOSTER PLAZA 7
PITTSBURGH, PA 15220

POST CONSTRUCTION (STORMWATER & RESTORATION) PLANS

COMMONWEALTH OF VIRGINIA
DAVID J. WALLNER
Lic. No. 0402057593
PROFESSIONAL ENGINEER

DRAWN BY:	KAL
CHECKED BY:	HT
APPROVED BY:	RE
DATE:	2/19/2016
SCALE:	AS SHOWN
REVISION	


SHT. NO. 14.47PC OF 14.77PC

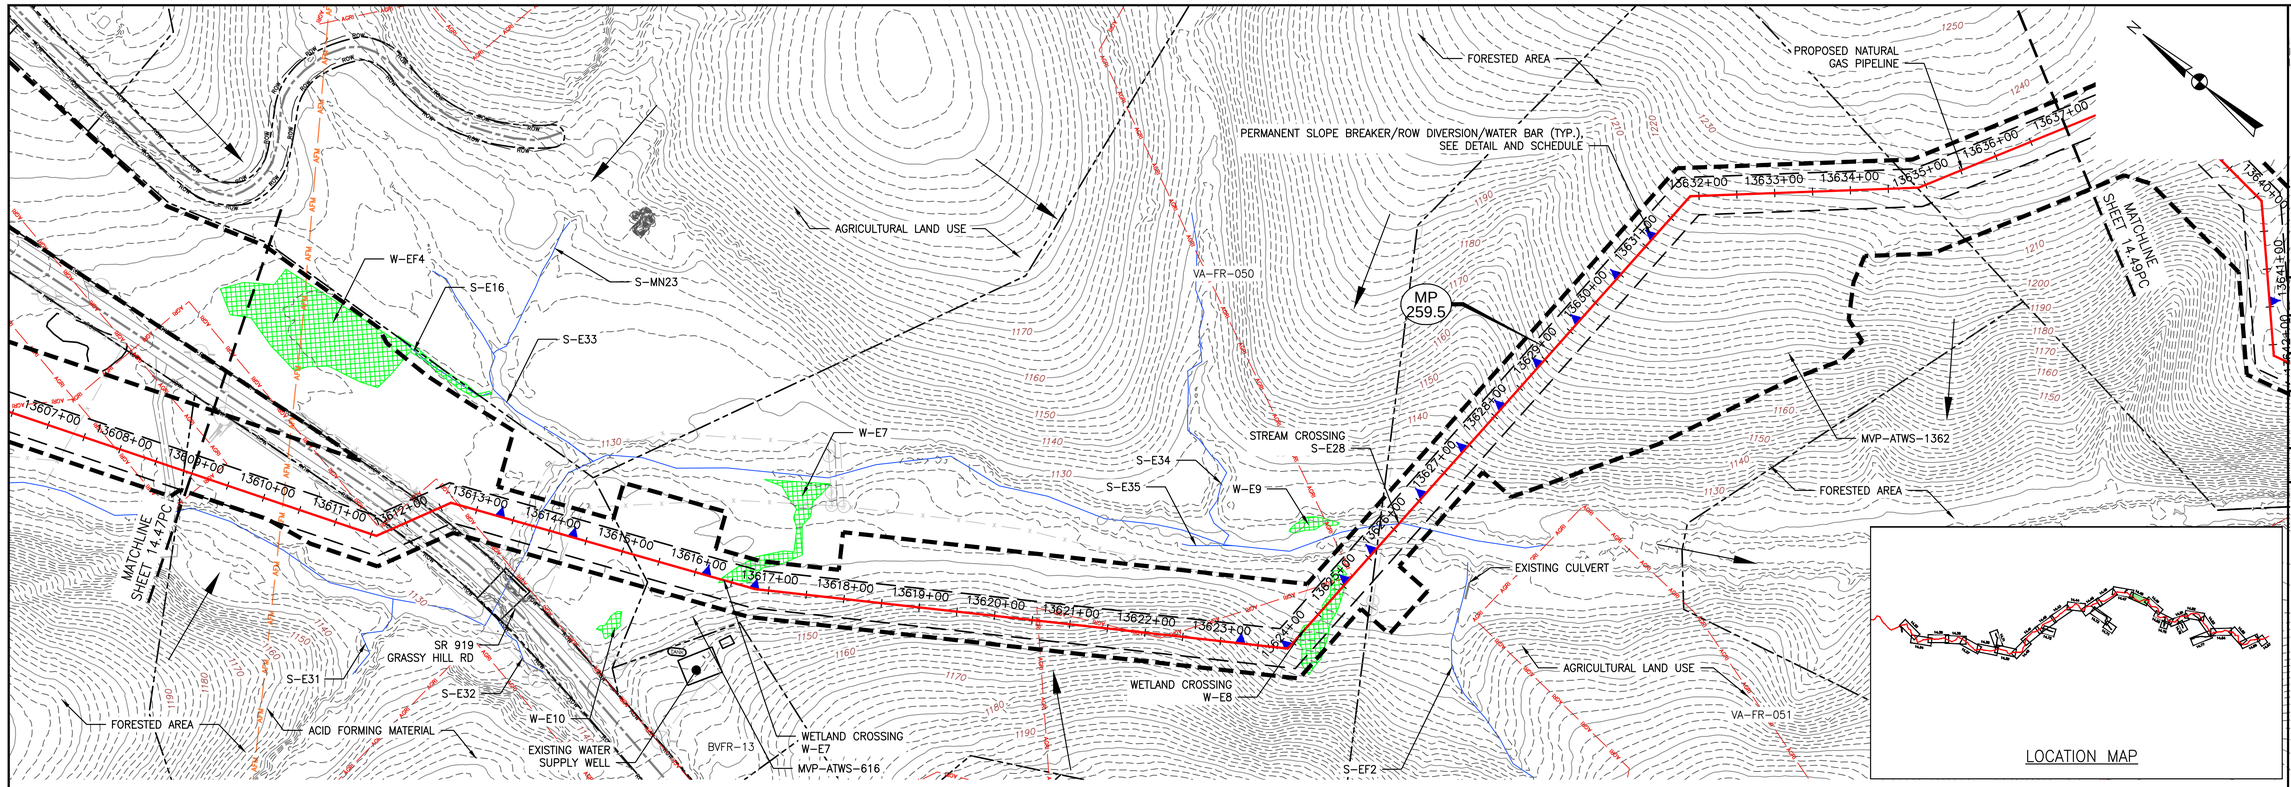

PLAN

SCALE: 1" = 100'

100 0 100 200

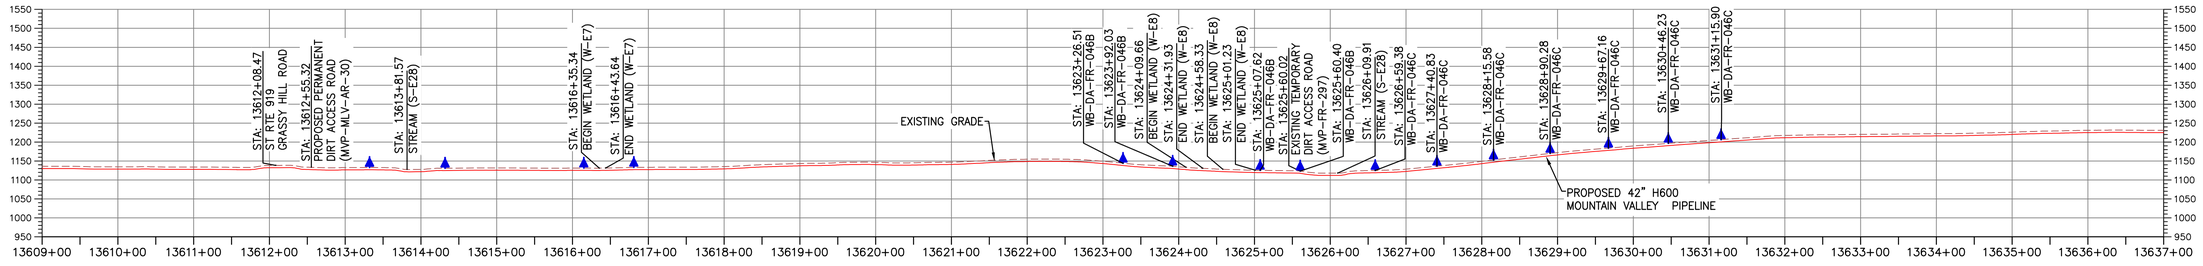

PROFILE

HORIZONTAL SCALE: SCALE: 1" = 100'

100 0 100 200

VERTICAL SCALE: SCALE: 1" = 200'

200 0 200 400

LEGEND

- EXISTING CULVERT
- STREAM
- EXISTING PROPERTY LINE
- EXISTING STATE LINE
- EXISTING COUNTY LINE
- EXISTING ROAD/TRAIL
- US FOREST SERVICE (NATIONAL FOREST) LANDS
- APPALACHIAN NATIONAL SCENIC TRAIL (ANST)
- ACID FORMING MATERIAL (AFM)
- AGRICULTURAL LAND USE BOUNDARY (AGRI)
- GRASS-LINED CHANNEL (SEE DETAIL MVP-ES39)
- PROPOSED LIMIT OF DISTURBANCE
- PROPOSED LEVEL SPREADER DIVERSION
- PROPOSED LEVEL SPREADER
- PROPOSED PERMANENT RIGHT OF WAY
- PROPOSED ACCESS ROAD CENTERLINE
- PROPOSED PIPELINE
- SURFACE WATER FLOW DIRECTION
- POND
- WETLAND
- PROPOSED CULVERT WITH OUTLET PROTECTION (SEE DETAILS MVP-ES7, 7.1)
- PERMANENT SLOPE BREAKER/ROW DIVERSION/WATER BAR (SEE DETAILS MVP-17, ES38, AND SCHEDULE)
- PROPOSED BROAD BASED DIP (SEE DETAIL MVP-ES5)

ACCESS ROAD LEGEND

(2) WETLAND CROSSING

(3) STREAM CROSSING

TETRA TECH CAD FILE PATH: X:\CADD_Pittsburgh\EQT\7157 – MVP\15 – Franklin\PC\PC VERSION 5.0.0\SPREAD 10\7157PC14.48(S10).dwg PLOTTED ON: 9/20/2017 5:57 PM PLOTTED BY: Bradley, Mike PLOT FILE: ENVIRONMENTAL_COLOR.ctb

REVISIONS:

NO.	DATE:	DWN.:	CHKD.:	APPD.:	DESCRIPTION:

Mountain Valley PIPELINE

POST CONSTRUCTION (STORMWATER & RESTORATION) PLANS

MOUNTAIN VALLEY PIPELINE PROJECT – H600 LINE

SPREAD 10 – FRANKLIN COUNTY, VIRGINIA

MOUNTAIN VALLEY PIPELINE, LLC
555 SOUTHPOINTE BOULEVARD, SUITE 200
CANONSBURG, PA 15317


TETRA TECH
complex world | CLEAR SOLUTIONS™
661 ANDERSEN DRIVE
FOSTER PLAZA 7
PITTSBURGH, PA 15220

POST CONSTRUCTION (STORMWATER & RESTORATION) PLANS

COMMONWEALTH OF VIRGINIA
DAVID J. WALLNER
Lic. No. 0402057593
PROFESSIONAL ENGINEER

DRAWN BY:	KAL
CHECKED BY:	HT
APPROVED BY:	RE
DATE:	2/19/2016
SCALE:	AS SHOWN
REVISION	


SHT. NO. 14.48PC OF 14.77PC

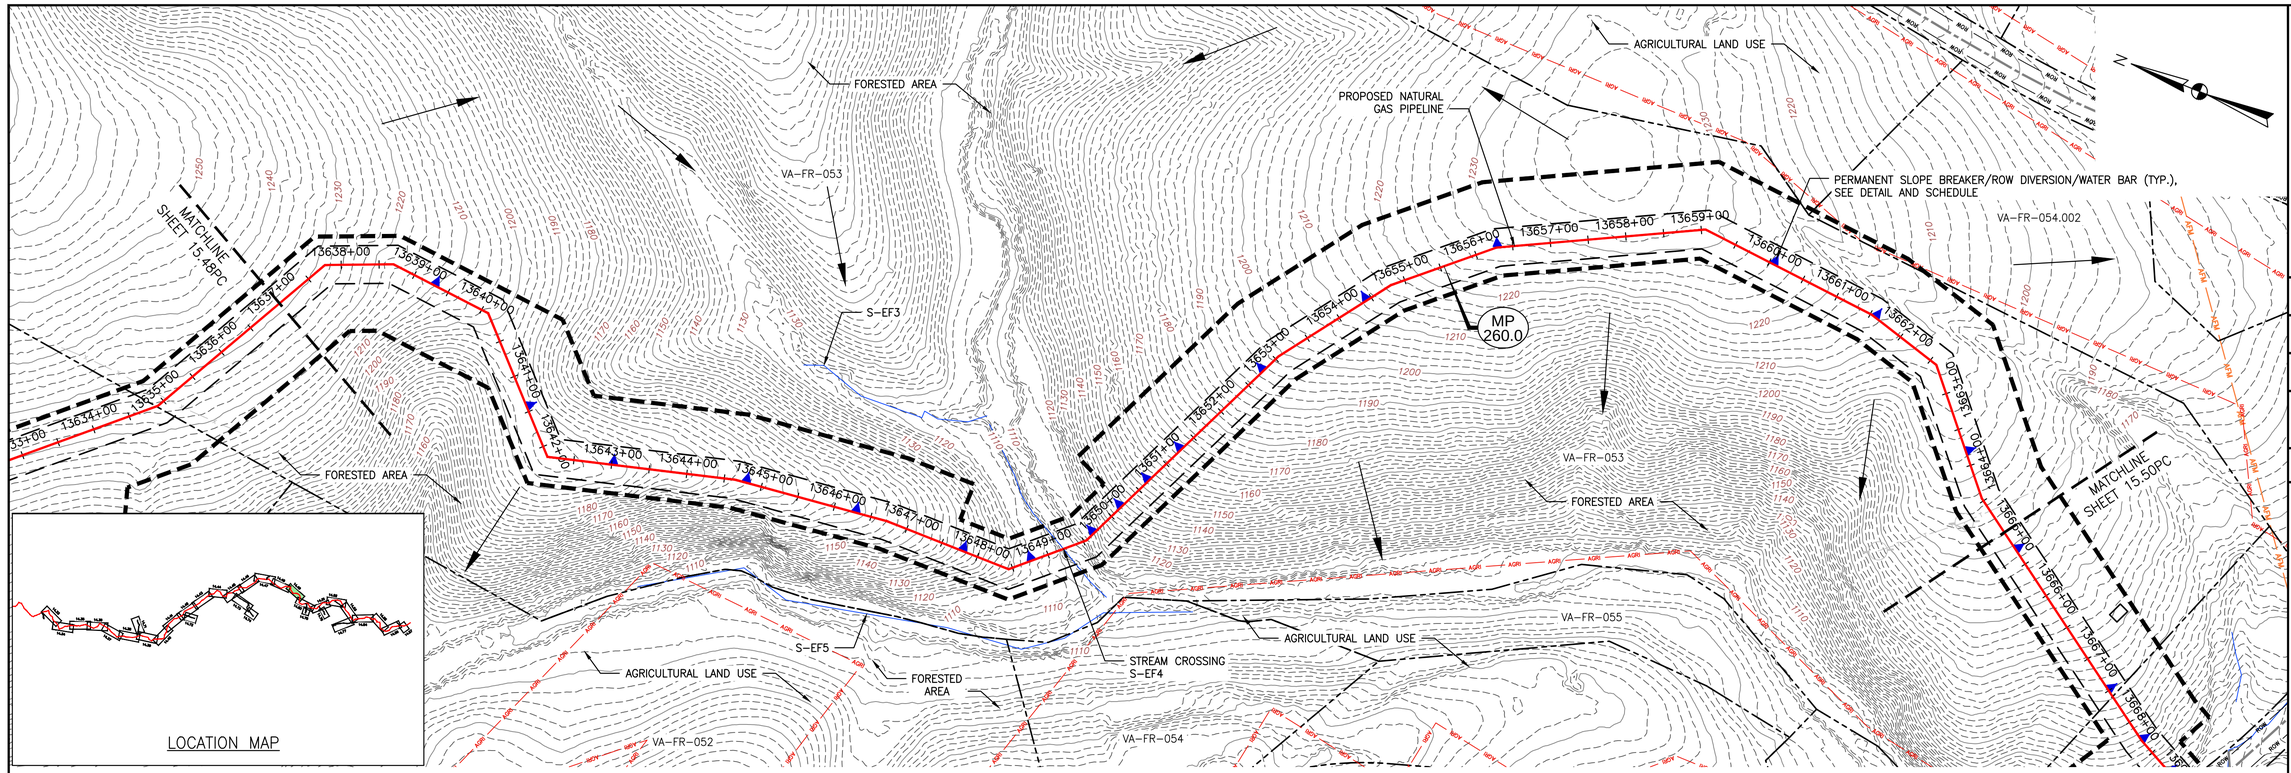

PLAN

SCALE: 1" = 100'

100 0 100 200

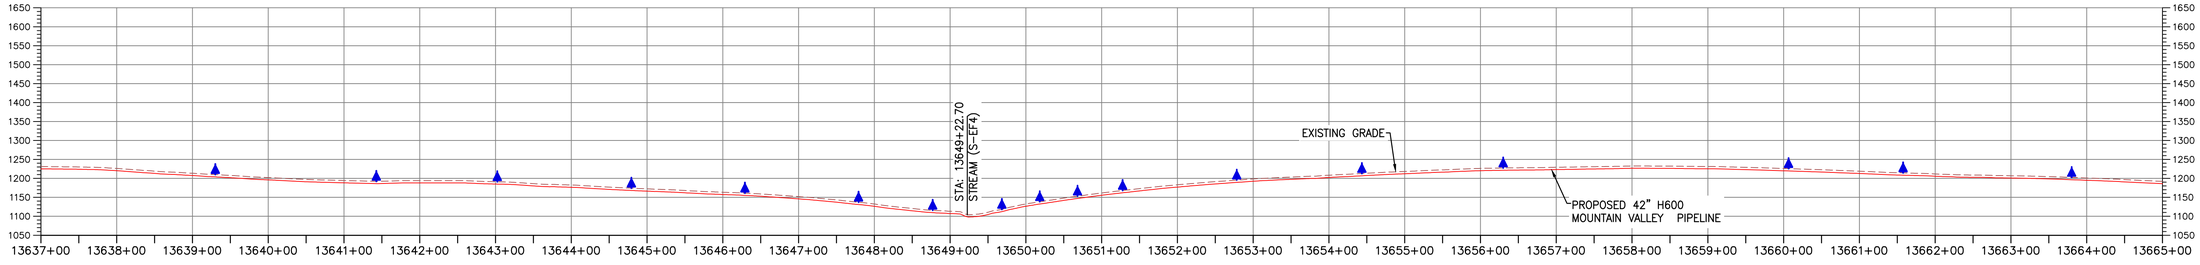

PROFILE

HORIZONTAL SCALE: SCALE: 1" = 100'

100 0 100 200

VERTICAL SCALE: SCALE: 1" = 200'

200 0 200 400

LEGEND

- EXISTING CULVERT
- STREAM
- EXISTING PROPERTY LINE
- EXISTING STATE LINE
- EXISTING COUNTY LINE
- EXISTING ROAD/TRAIL
- US FOREST SERVICE (NATIONAL FOREST) LANDS
- APPALACHIAN NATIONAL SCENIC TRAIL
- ACID FORMING MATERIAL
- AGRICULTURAL LAND USE BOUNDARY
- GRASS-LINED CHANNEL (SEE DETAIL MVP-ES39)
- PROPOSED LIMIT OF DISTURBANCE
- PROPOSED LEVEL SPREADER DIVERSION
- PROPOSED LEVEL SPREADER
- PROPOSED PERMANENT RIGHT OF WAY
- PROPOSED ACCESS ROAD CENTERLINE
- PROPOSED PIPELINE
- SURFACE WATER FLOW DIRECTION
- POND
- WETLAND
- PROPOSED CULVERT WITH OUTLET PROTECTION (SEE DETAILS MVP-ES7, 7.1)
- PERMANENT SLOPE BREAKER/ROW DIVERSION/WATER BAR (SEE DETAILS MVP-17, ES38, AND SCHEDULE)
- PROPOSED BROAD BASED DIP (SEE DETAIL MVP-ES5)

ACCESS ROAD LEGEND

(2) WETLAND CROSSING

(3) STREAM CROSSING

TETRA TECH CAD FILE PATH: X:\CADD_Pittsburgh\EQT\7157 - MVP\15 - Franklin\PC\PC VERSION 5.0.0\SPREAD 10\7157PC14.49(S10).dwg PLOTTED ON: 9/20/2017 5:43 PM PLOTTED BY: Bradley, Mike PLOT FILE: ENVIRONMENTAL_COLOR.ctb

REVISIONS:

NO.:	DATE:	DWN.:	CHKD.:	APPD.:	DESCRIPTION:

Mountain Valley PIPELINE

POST CONSTRUCTION (STORMWATER & RESTORATION) PLANS
MOUNTAIN VALLEY PIPELINE PROJECT - H600 LINE
SPREAD 10 - FRANKLIN COUNTY, VIRGINIA

MOUNTAIN VALLEY PIPELINE, LLC
555 SOUTHPOINTE BOULEVARD, SUITE 200
CANONSBURG, PA 15317


TETRA TECH
complex world | CLEAR SOLUTIONS™
661 ANDERSEN DRIVE
FOSTER PLAZA 7
PITTSBURGH, PA 15220

POST CONSTRUCTION (STORMWATER & RESTORATION) PLANS

COMMONWEALTH OF VIRGINIA
DAVID J. WALLNER
Lic. No. 0402057593
PROFESSIONAL ENGINEER

DRAWN BY:	KAL
CHECKED BY:	HT
APPROVED BY:	RE
DATE:	2/19/2016
SCALE:	AS SHOWN
REVISION	

SHT. NO. 14.49PC OF 14.77PC

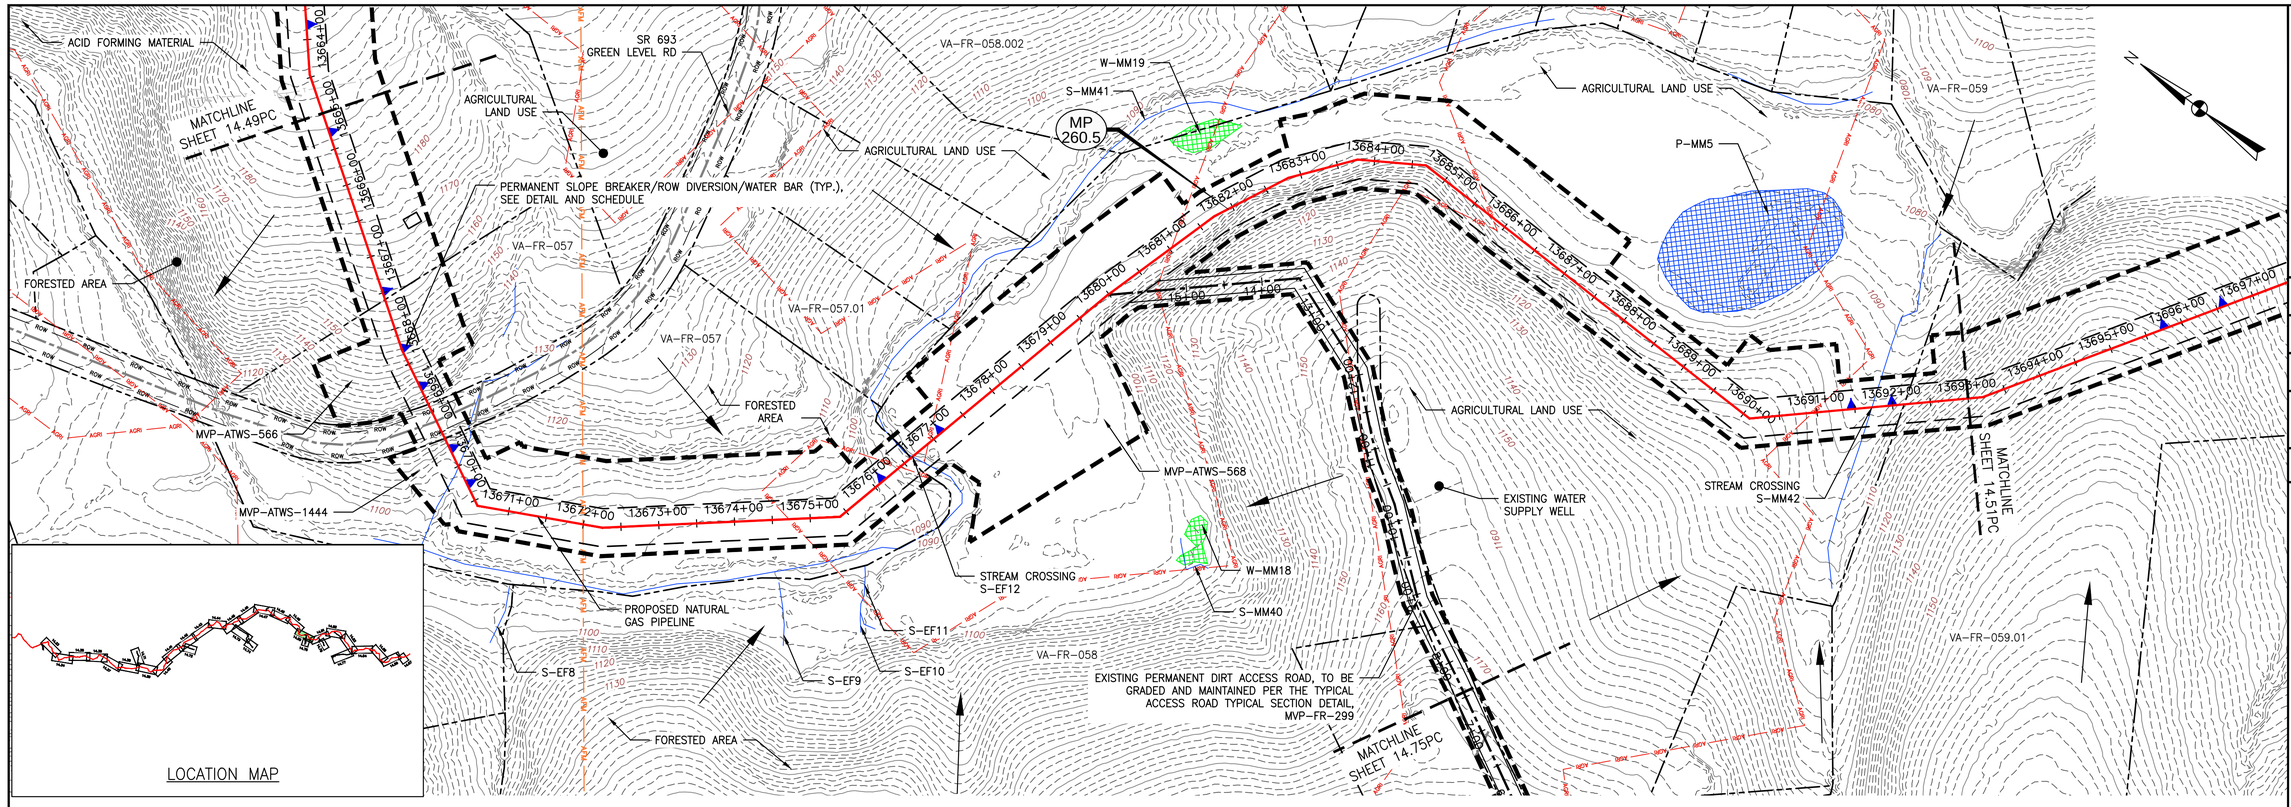


LOCATION MAP

PLAN

SCALE: 1" = 100'

100 0 100 200

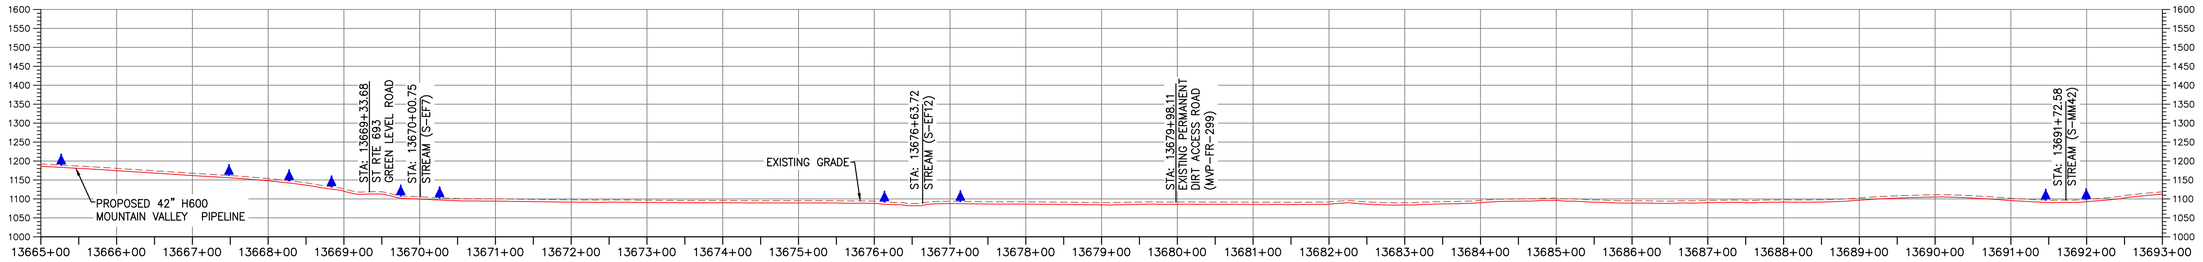

PROFILE

HORIZONTAL SCALE: SCALE: 1" = 100'

100 0 100 200

VERTICAL SCALE: SCALE: 1" = 200'

200 0 200 400

LEGEND

- EXISTING CULVERT
- STREAM
- EXISTING PROPERTY LINE
- EXISTING STATE LINE
- EXISTING COUNTY LINE
- EXISTING ROAD/TRAIL
- US FOREST SERVICE (NATIONAL FOREST) LANDS
- APPALACHIAN NATIONAL SCENIC TRAIL (ANST)
- ACID FORMING MATERIAL (AFM)
- AGRICULTURAL LAND USE BOUNDARY (AGRI)
- GRASS-LINED CHANNEL (SEE DETAIL MVP-ES39)
- PROPOSED LIMIT OF DISTURBANCE
- PROPOSED LEVEL SPREADER DIVERSION
- PROPOSED LEVEL SPREADER
- PROPOSED PERMANENT RIGHT OF WAY
- PROPOSED ACCESS ROAD CENTERLINE
- PROPOSED PIPELINE
- SURFACE WATER FLOW DIRECTION
- POND
- WETLAND
- PROPOSED CULVERT WITH OUTLET PROTECTION (SEE DETAILS MVP-ES7, 7.1)
- PERMANENT SLOPE BREAKER/ROW DIVERSION/WATER BAR (SEE DETAILS MVP-17, ES38, AND SCHEDULE)
- PROPOSED BROAD BASED DIP (SEE DETAIL MVP-ES5)

ACCESS ROAD LEGEND

(2) WETLAND CROSSING

(3) STREAM CROSSING

TETRA TECH CAD FILE PATH: X:\CADD_Pittsburgh\EQT\7157 – MVP\15 – Franklin\PC\PC VERSION 5.0.0\SPREAD 10\7157PC14.50(S10).dwg PLOTTED ON: 9/20/2017 9:40 PM PLOTTED BY: Kusiowski, Jim PLOT FILE: ENVIRONMENTAL_COLOR.ctb

NO.	DATE:	DWN.:	CHKD.:	APPD.:	DESCRIPTION:
					REVISIONS:

Mountain Valley PIPELINE

POST CONSTRUCTION (STORMWATER & RESTORATION) PLANS

MOUNTAIN VALLEY PIPELINE PROJECT – H600 LINE

SPREAD 10 – FRANKLIN COUNTY, VIRGINIA

MOUNTAIN VALLEY PIPELINE, LLC
555 SOUTHPOINTE BOULEVARD, SUITE 200
CANONSBURG, PA 15317

TETRA TECH
complex world | CLEAR SOLUTIONS™
661 ANDERSEN DRIVE
FOSTER PLAZA 7
PITTSBURGH, PA 15220


POST CONSTRUCTION (STORMWATER & RESTORATION) PLANS

COMMONWEALTH OF VIRGINIA
DAVID J. WALLNER
Lic. No. 0402057593
PROFESSIONAL ENGINEER

DRAWN BY:	KAL
CHECKED BY:	HT
APPROVED BY:	RE
DATE:	2/19/2016
SCALE:	AS SHOWN

REVISION

SHT. NO. 14.50PC OF 14.77PC

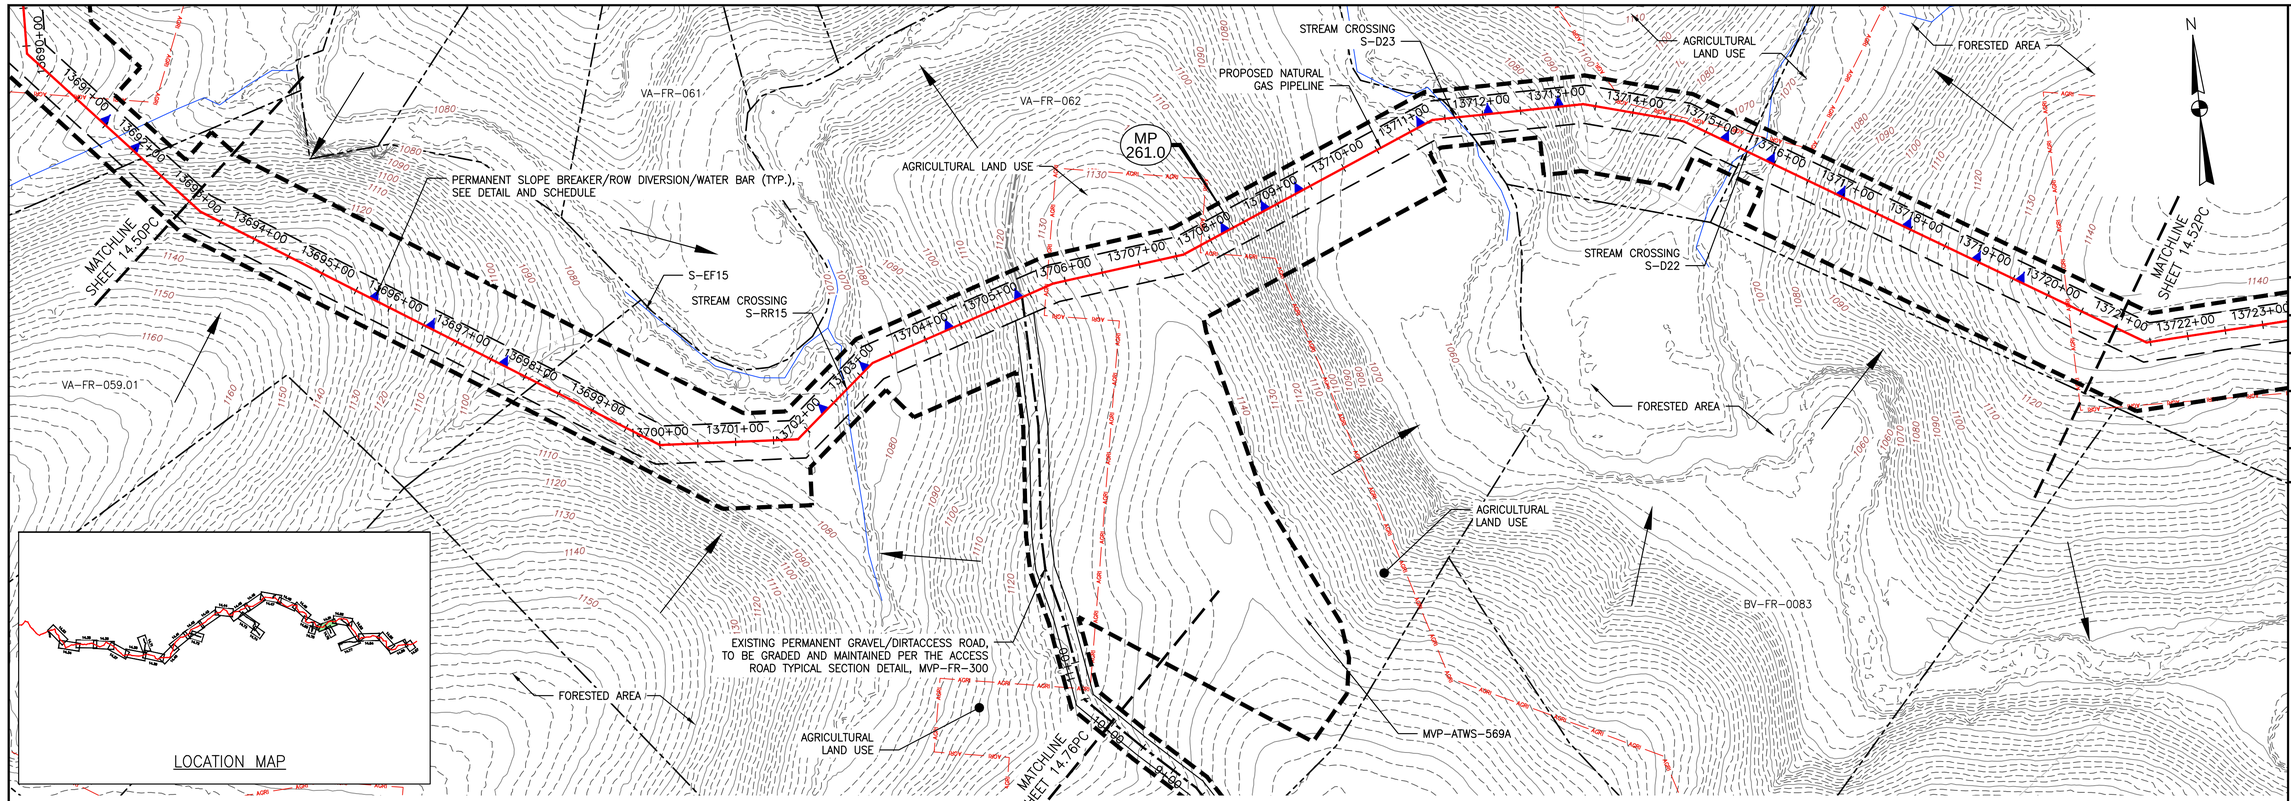


LOCATION MAP

PLAN

SCALE: 1" = 100'

100 0 100 200

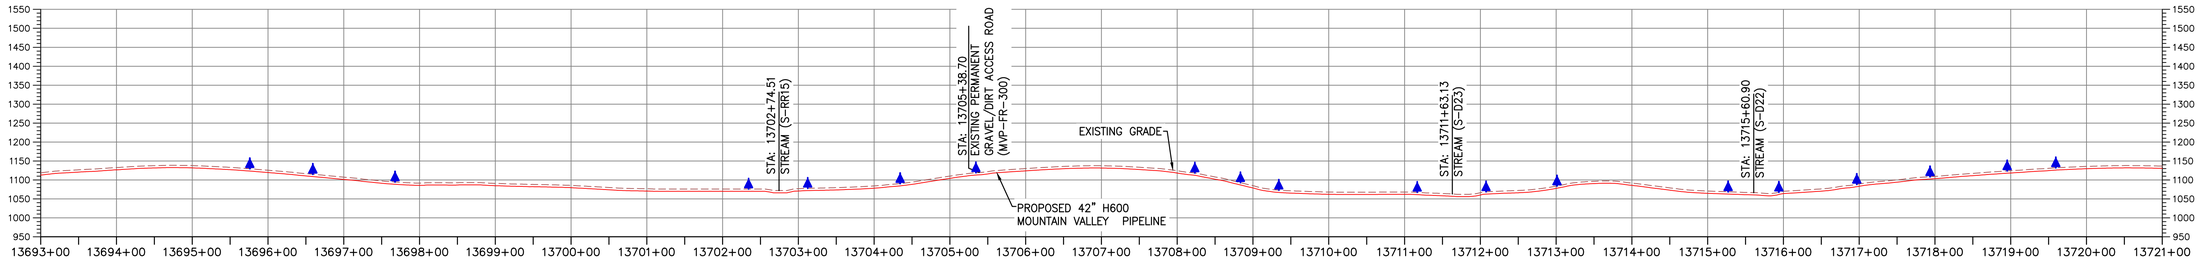

PROFILE

HORIZONTAL SCALE:

SCALE: 1" = 100'

100 0 100 200

VERTICAL SCALE:

SCALE: 1" = 200'

200 0 200 400

LEGEND

- EXISTING CULVERT
- STREAM
- EXISTING PROPERTY LINE
- EXISTING STATE LINE
- EXISTING COUNTY LINE
- EXISTING ROAD/TRAIL
- US FOREST SERVICE (NATIONAL FOREST) LANDS
- APPALACHIAN NATIONAL SCENIC TRAIL
- ACID FORMING MATERIAL
- AGRICULTURAL LAND USE BOUNDARY
- GRASS-LINED CHANNEL (SEE DETAIL MVP-ES39)
- PROPOSED LIMIT OF DISTURBANCE
- PROPOSED LEVEL SPREADER DIVERSION
- PROPOSED LEVEL SPREADER
- PROPOSED PERMANENT RIGHT OF WAY
- PROPOSED ACCESS ROAD CENTERLINE
- PROPOSED PIPELINE
- SURFACE WATER FLOW DIRECTION
- POND
- WETLAND
- PROPOSED CULVERT WITH OUTLET PROTECTION (SEE DETAILS MVP-ES7, 7.1)
- PERMANENT SLOPE BREAKER/ROW DIVERSION/WATER BAR (SEE DETAILS MVP-17, ES38, AND SCHEDULE)
- PROPOSED BROAD BASED DIP (SEE DETAIL MVP-ES5)

ACCESS ROAD LEGEND

(2) WETLAND CROSSING

(3) STREAM CROSSING

TETRA TECH CAD FILE PATH: X:\CADD_Pittsburgh\EQT\7157 – MVP\15 – Franklin\PC\PC VERSION 5.0.0\SPREAD 10\7157PC14.51(S10).dwg PLOTTED ON: 9/20/2017 6:18 PM PLOTTED BY: Bradley, Mike PLOT FILE: ENVIRONMENTAL_COLOR.ctb

REVISIONS:

NO.:	DATE:	DWN.:	CHKD.:	APPD.:	DESCRIPTION:

Mountain Valley PIPELINE

POST CONSTRUCTION (STORMWATER & RESTORATION) PLANS
MOUNTAIN VALLEY PIPELINE PROJECT – H600 LINE
SPREAD 10 – FRANKLIN COUNTY, VIRGINIA

MOUNTAIN VALLEY PIPELINE, LLC
555 SOUTHPOINTE BOULEVARD, SUITE 200
CANONSBURG, PA 15317

TETRA TECH
complex world | CLEAR SOLUTIONS™
661 ANDERSEN DRIVE
FOSTER PLAZA 7
PITTSBURGH, PA 15220


POST CONSTRUCTION (STORMWATER & RESTORATION) PLANS

COMMONWEALTH OF VIRGINIA
DAVID J. WALLNER
Lic. No. 0402057593
PROFESSIONAL ENGINEER

DRAWN BY:	KAL
CHECKED BY:	HT
APPROVED BY:	RE
DATE:	2/19/2016
SCALE:	AS SHOWN

REVISION


SHT. NO. 14.51PC OF 14.77PC

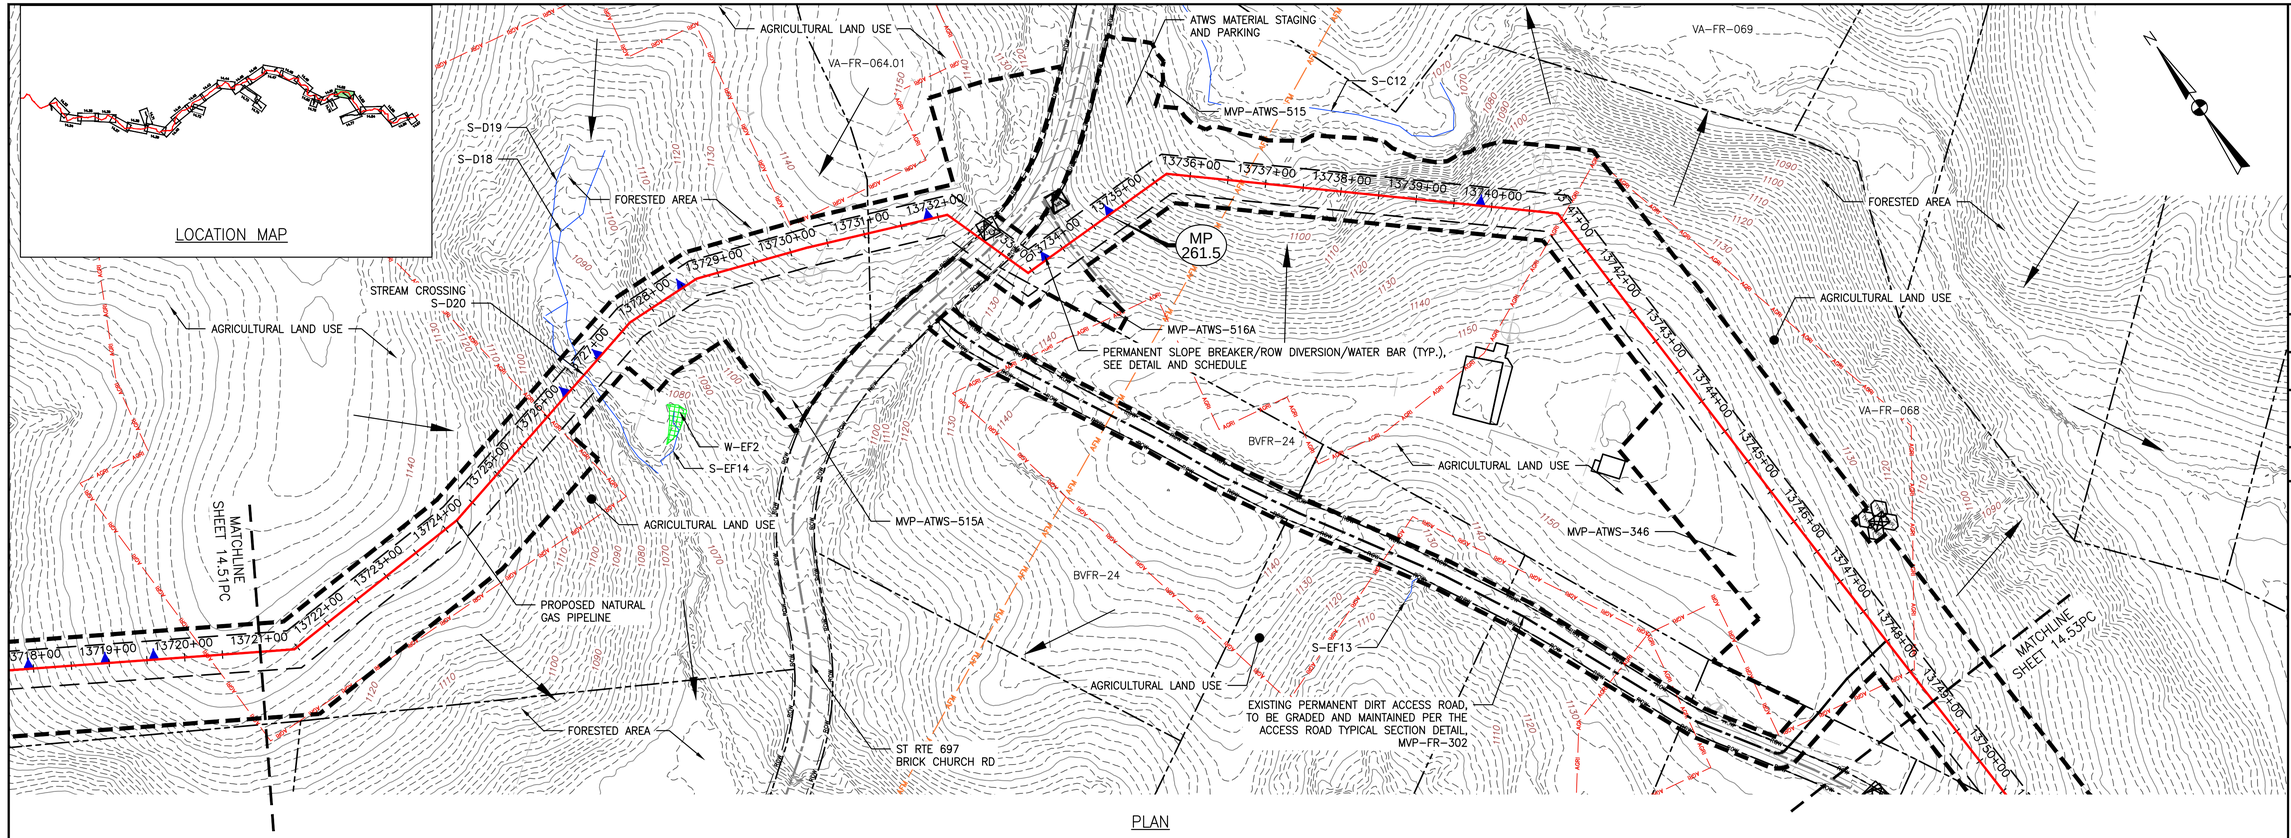

PLAN

SCALE: 1" = 100'

100 0 100 200

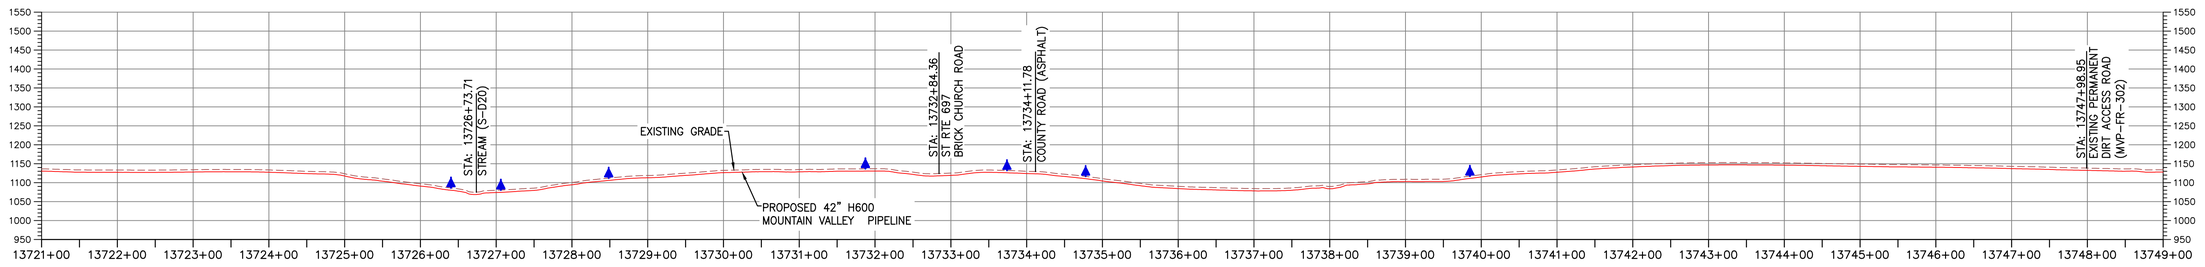

PROFILE

HORIZONTAL SCALE: SCALE: 1" = 100'

100 0 100 200

VERTICAL SCALE: SCALE: 1" = 200'

200 0 200 400

LEGEND

- EXISTING CULVERT
- STREAM
- EXISTING PROPERTY LINE
- EXISTING STATE LINE
- EXISTING COUNTY LINE
- EXISTING ROAD/TRAIL
- US FOREST SERVICE (NATIONAL FOREST) LANDS
- APPALACHIAN NATIONAL SCENIC TRAIL
- ACID FORMING MATERIAL
- AGRICULTURAL LAND USE BOUNDARY
- GRASS-LINED CHANNEL (SEE DETAIL MVP-ES39)
- PROPOSED LIMIT OF DISTURBANCE
- PROPOSED LEVEL SPREADER DIVERSION
- PROPOSED LEVEL SPREADER
- PROPOSED PERMANENT RIGHT OF WAY
- PROPOSED ACCESS ROAD CENTERLINE
- PROPOSED PIPELINE
- SURFACE WATER FLOW DIRECTION
- POND
- WETLAND
- PROPOSED CULVERT WITH OUTLET PROTECTION (SEE DETAILS MVP-ES7, 7.1)
- PERMANENT SLOPE BREAKER/ROW DIVERSION/WATER BAR (SEE DETAILS MVP-17, ES38, AND SCHEDULE)
- PROPOSED BROAD BASED DIP (SEE DETAIL MVP-ES5)

ACCESS ROAD LEGEND

(2) WETLAND CROSSING

(3) STREAM CROSSING

TETRA TECH CAD FILE PATH: X:\CADD_Pittsburgh\EQT\7157 – MVP\15 – Franklin\PC\PC VERSION 5.0.0\SPREAD 10\7157PC14.52(S10).dwg PLOTTED ON: 9/20/2017 9:42 PM PLOTTED BY: Bradley, Mike PLOT FILE: ENVIRONMENTAL_COLOR.ctb

REVISIONS:

NO.:	DATE:	DWN.:	CHKD.:	APPD.:	DESCRIPTION:

Mountain Valley PIPELINE

POST CONSTRUCTION (STORMWATER & RESTORATION) PLANS
MOUNTAIN VALLEY PIPELINE PROJECT – H600 LINE
SPREAD 10 – FRANKLIN COUNTY, VIRGINIA

MOUNTAIN VALLEY PIPELINE, LLC
555 SOUTHPOINTE BOULEVARD, SUITE 200
CANONSBURG, PA 15317


TETRA TECH
complex world | CLEAR SOLUTIONS™
661 ANDERSEN DRIVE
FOSTER PLAZA 7
PITTSBURGH, PA 15220

POST CONSTRUCTION (STORMWATER & RESTORATION) PLANS

COMMONWEALTH OF VIRGINIA
DAVID J. WALLNER
Lic. No. 0402057593
PROFESSIONAL ENGINEER

DRAWN BY:	KAL
CHECKED BY:	HT
APPROVED BY:	RE
DATE:	2/19/2016
SCALE:	AS SHOWN
REVISION	

SHT. NO. 14.52PC OF 14.77PC

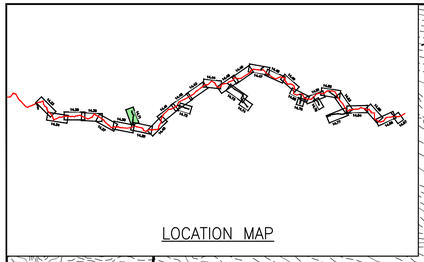


LOCATION MAP

PLAN

SCALE: 1" = 100'

100 0 100 200

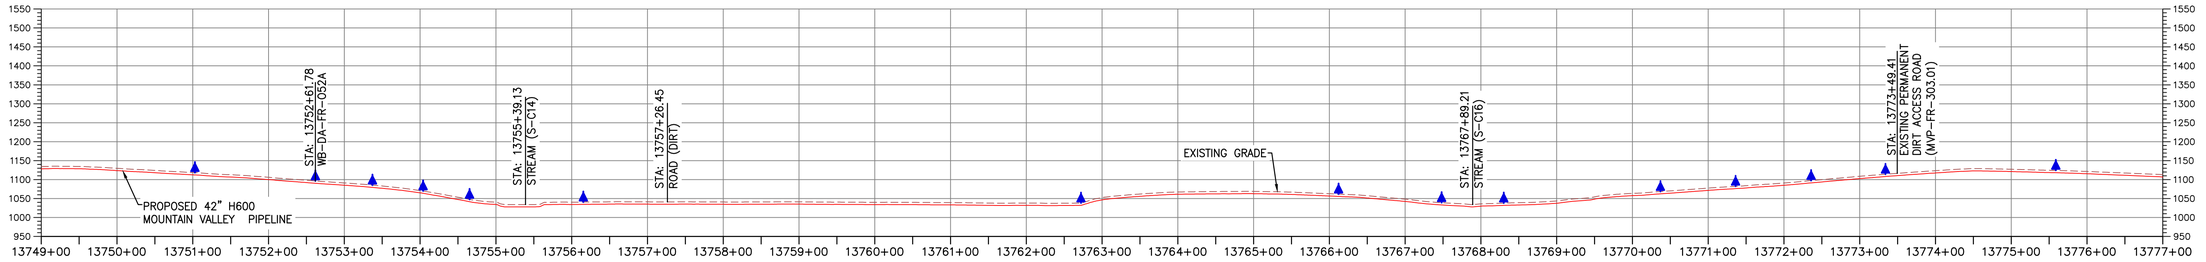

PROFILE

HORIZONTAL SCALE:

SCALE: 1" = 100'

100 0 100 200

VERTICAL SCALE:

SCALE: 1" = 200'

200 0 200 400

LEGEND

- EXISTING CULVERT
- STREAM
- EXISTING PROPERTY LINE
- EXISTING STATE LINE
- EXISTING COUNTY LINE
- EXISTING ROAD/TRAIL
- US FOREST SERVICE (NATIONAL FOREST) LANDS
- APPALACHIAN NATIONAL SCENIC TRAIL (ANST)
- ACID FORMING MATERIAL (AFM)
- AGRICULTURAL LAND USE BOUNDARY (AGRI)
- GRASS-LINED CHANNEL (SEE DETAIL MVP-ES39)
- PROPOSED LIMIT OF DISTURBANCE
- PROPOSED LEVEL SPREADER DIVERSION
- PROPOSED LEVEL SPREADER
- PROPOSED PERMANENT RIGHT OF WAY
- PROPOSED ACCESS ROAD CENTERLINE
- PROPOSED PIPELINE
- SURFACE WATER FLOW DIRECTION
- POND
- WETLAND
- PROPOSED CULVERT WITH OUTLET PROTECTION (SEE DETAILS MVP-ES7, 7.1)
- PERMANENT SLOPE BREAKER/ROW DIVERSION/WATER BAR (SEE DETAILS MVP-17, ES38, AND SCHEDULE)
- PROPOSED BROAD BASED DIP (SEE DETAIL MVP-ES5)

ACCESS ROAD LEGEND

(2) WETLAND CROSSING

(3) STREAM CROSSING

TETRA TECH CAD FILE PATH: X:\CADD_Pittsburgh\EQT\7157 – MVP\15 – Franklin\PC\PC VERSION 5.0.0\SPREAD 10\7157PC14.53(S10).dwg PLOTTED ON: 9/20/2017 5:18 PM PLOTTED BY: Bradley, Mike PLOT FILE: ENVIRONMENTAL_COLOR.ctb

REVISIONS:

NO.:	DATE:	DWN.:	CHKD.:	APPD.:	DESCRIPTION:

POST CONSTRUCTION (STORMWATER & RESTORATION) PLANS

MOUNTAIN VALLEY PIPELINE PROJECT – H600 LINE

SPREAD 10 – FRANKLIN COUNTY, VIRGINIA

MOUNTAIN VALLEY PIPELINE, LLC
555 SOUTHPOINTE BOULEVARD, SUITE 200
CANONSBURG, PA 15317

TETRA TECH
complex world | CLEAR SOLUTIONS™
661 ANDERSEN DRIVE
FOSTER PLAZA 7
PITTSBURGH, PA 15220


POST CONSTRUCTION (STORMWATER & RESTORATION) PLANS

COMMONWEALTH OF VIRGINIA
DAVID J. WALLNER
Lic. No. 0402057593
PROFESSIONAL ENGINEER

DRAWN BY:	KAL
CHECKED BY:	HT
APPROVED BY:	RE
DATE:	2/19/2016
SCALE:	AS SHOWN

REVISION


SHT. NO. 14.53PC OF 14.77PC

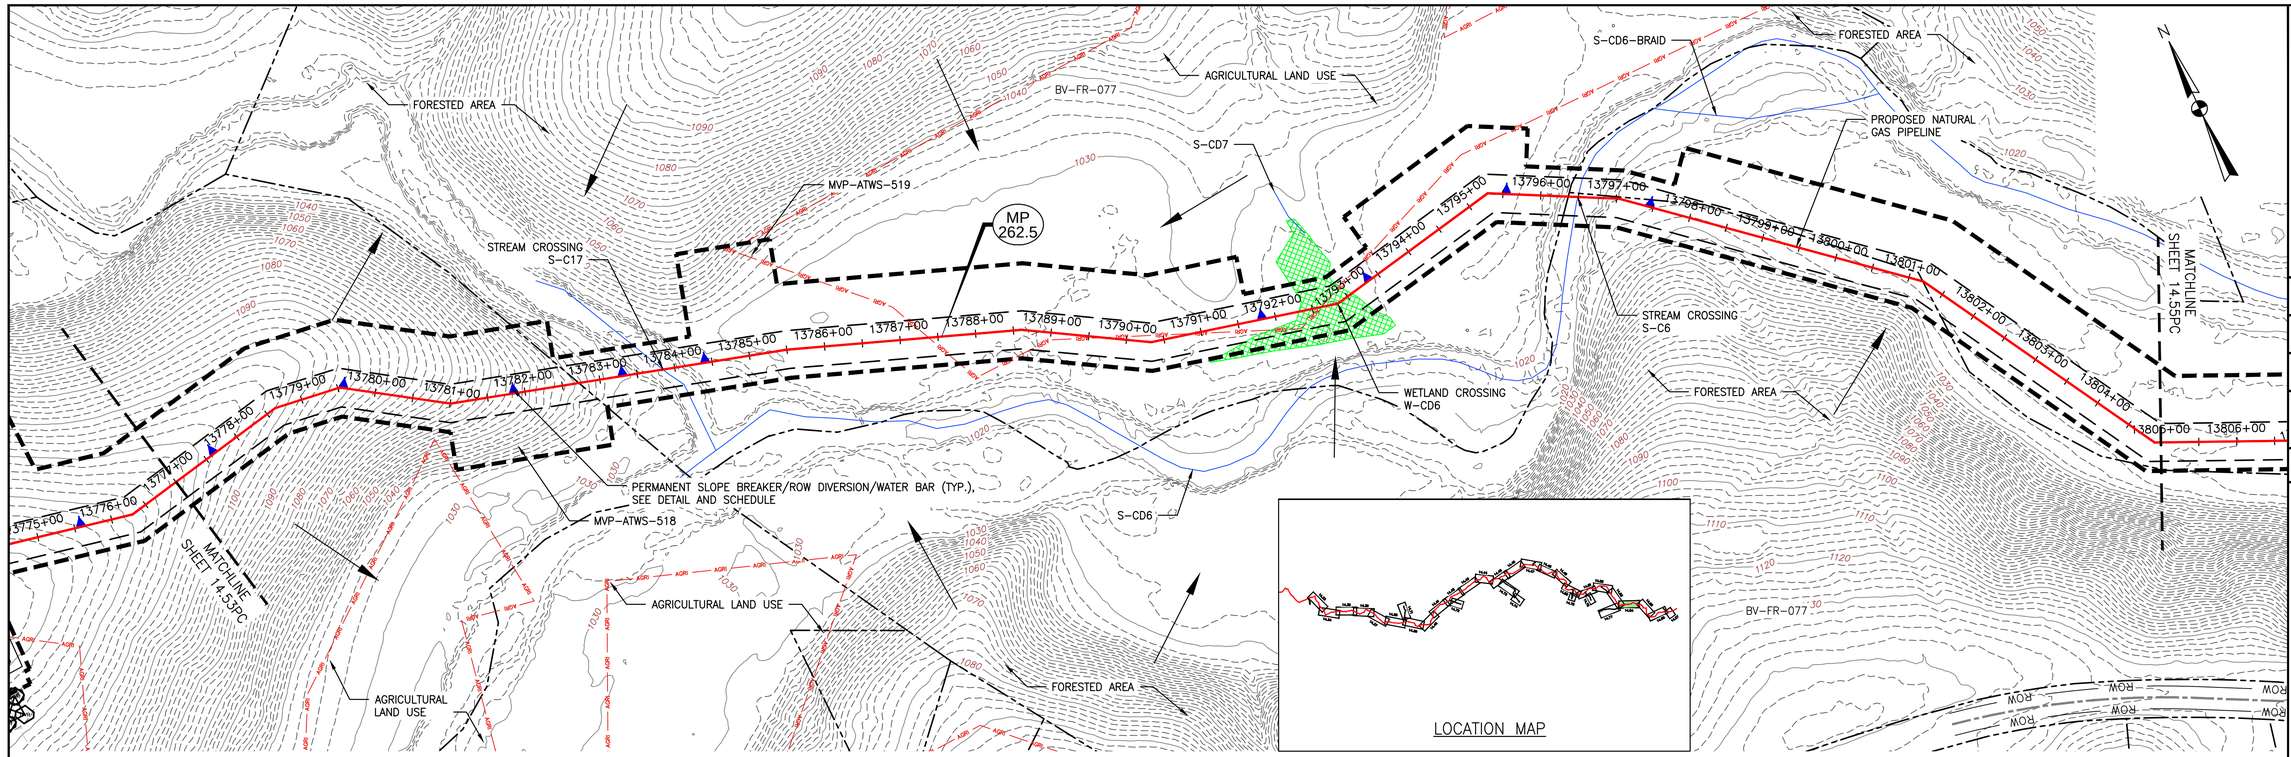

PLAN

SCALE: 1" = 100'

100 0 100 200

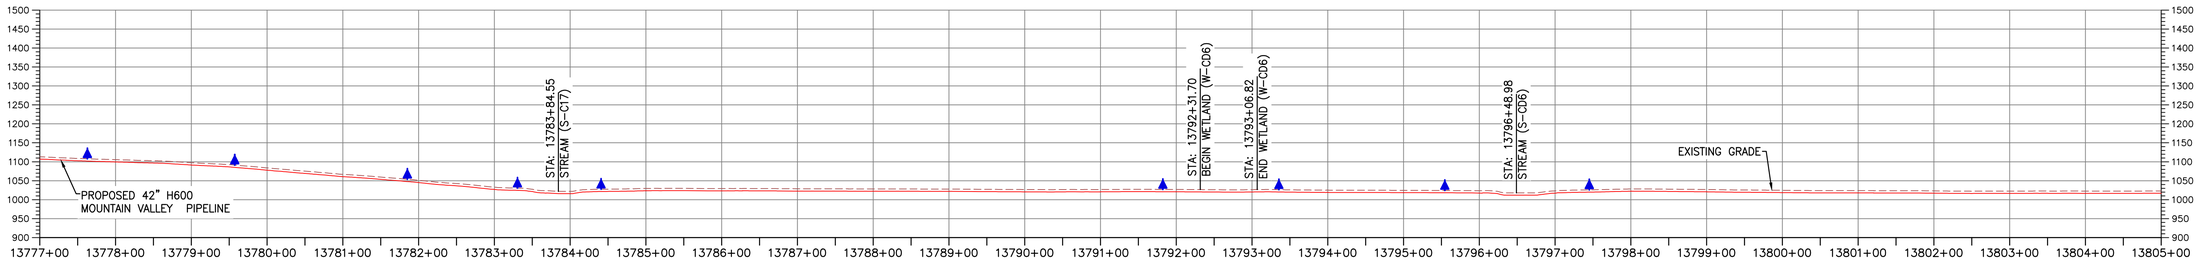

PROFILE

HORIZONTAL SCALE:

SCALE: 1" = 100'

100 0 100 200

VERTICAL SCALE:

SCALE: 1" = 200'

200 0 200 400

LEGEND

- EXISTING CULVERT
- STREAM
- EXISTING PROPERTY LINE
- EXISTING STATE LINE
- EXISTING COUNTY LINE
- EXISTING ROAD/TRAIL
- US FOREST SERVICE (NATIONAL FOREST) LANDS
- APPALACHIAN NATIONAL SCENIC TRAIL
- ACID FORMING MATERIAL
- AGRICULTURAL LAND USE BOUNDARY
- GRASS-LINED CHANNEL (SEE DETAIL MVP-ES39)
- PROPOSED LIMIT OF DISTURBANCE
- PROPOSED LEVEL SPREADER DIVERSION
- PROPOSED LEVEL SPREADER
- PROPOSED PERMANENT RIGHT OF WAY
- PROPOSED ACCESS ROAD CENTERLINE
- PROPOSED PIPELINE
- SURFACE WATER FLOW DIRECTION
- POND
- WETLAND
- PROPOSED CULVERT WITH OUTLET PROTECTION (SEE DETAILS MVP-ES7, 7.1)
- PERMANENT SLOPE BREAKER/ROW DIVERSION/WATER BAR (SEE DETAILS MVP-17, ES38, AND SCHEDULE)
- PROPOSED BROAD BASED DIP (SEE DETAIL MVP-ES5)

ACCESS ROAD LEGEND

(2) WETLAND CROSSING

(3) STREAM CROSSING

TETRA TECH CAD FILE PATH: X:\CAD0_Pittsburgh\EQT\7157 - MVP\15 - Franklin\PC\PC VERSION 5.0.0\SPREAD 10\7157PC14.54(S10).dwg PLOTTED ON: 9/20/2017 5:08 PM PLOTTED BY: Bradley, Mike PLOT FILE: ENVIRONMENTAL_COLOR.ctb

REVISIONS:

NO.:	DATE:	DWN.:	CHKD.:	APPD.:	DESCRIPTION:

POST CONSTRUCTION (STORMWATER & RESTORATION) PLANS

MOUNTAIN VALLEY PIPELINE PROJECT - H600 LINE

SPREAD 10 - FRANKLIN COUNTY, VIRGINIA

MOUNTAIN VALLEY PIPELINE, LLC

555 SOUTHPOINTE BOULEVARD, SUITE 200

CANONSBURG, PA 15317

TETRA TECH

complex world | CLEAR SOLUTIONS™

661 ANDERSEN DRIVE
FOSTER PLAZA 7
PITTSBURGH, PA 15220


POST CONSTRUCTION (STORMWATER & RESTORATION) PLANS

COMMONWEALTH OF VIRGINIA
DAVID J. WALLNER
Lic. No. 0402057593
PROFESSIONAL ENGINEER

DRAWN BY:	KAL
CHECKED BY:	HT
APPROVED BY:	RE
DATE:	2/19/2016
SCALE:	AS SHOWN

REVISION

SHT. NO. 14.54PC OF 14.77PC

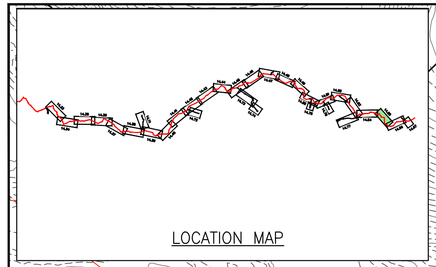

PLAN

SCALE: 1" = 100'

100 0 100 200



PROFILE

HORIZONTAL SCALE: SCALE: 1" = 100'

100 0 100 200

VERTICAL SCALE: SCALE: 1" = 200'

200 0 200 400

LEGEND

- EXISTING CULVERT
- STREAM
- EXISTING PROPERTY LINE
- EXISTING STATE LINE
- EXISTING COUNTY LINE
- EXISTING ROAD/TRAIL
- US FOREST SERVICE (NATIONAL FOREST) LANDS
- APPALACHIAN NATIONAL SCENIC TRAIL (ANST)
- ACID FORMING MATERIAL (AFM)
- AGRICULTURAL LAND USE BOUNDARY (AGRI)
- GRASS-LINED CHANNEL (SEE DETAIL MVP-ES39)
- PROPOSED LIMIT OF DISTURBANCE
- PROPOSED LEVEL SPREADER DIVERSION
- PROPOSED LEVEL SPREADER
- PROPOSED PERMANENT RIGHT OF WAY
- PROPOSED ACCESS ROAD CENTERLINE
- PROPOSED PIPELINE
- SURFACE WATER FLOW DIRECTION
- POND
- WETLAND
- PROPOSED CULVERT WITH OUTLET PROTECTION (SEE DETAILS MVP-ES7, 7.1)
- PERMANENT SLOPE BREAKER/ROW DIVERSION/WATER BAR (SEE DETAILS MVP-17, ES38, AND SCHEDULE)
- PROPOSED BROAD BASED DIP (SEE DETAIL MVP-ES5)

ACCESS ROAD LEGEND

(2) WETLAND CROSSING

(3) STREAM CROSSING

TETRA TECH CAD FILE PATH: X:\CADD_Pittsburgh\EQT\7157 - MVP\15 - Franklin\PC\PC VERSION 5.0.0\SPREAD 10\7157PC14.55(S10).dwg PLOTTED ON: 9/20/2017 6:33 PM PLOTTED BY: Bradley, Mike PLOT FILE: ENVIRONMENTAL_COLOR.ctb

REVISIONS:

NO.:	DATE:	DWN.:	CHKD.:	APPD.:	DESCRIPTION:

Mountain Valley PIPELINE

POST CONSTRUCTION (STORMWATER & RESTORATION) PLANS

MOUNTAIN VALLEY PIPELINE PROJECT – H600 LINE

SPREAD 10 – FRANKLIN COUNTY, VIRGINIA

MOUNTAIN VALLEY PIPELINE, LLC
555 SOUTHPOINTE BOULEVARD, SUITE 200
CANONSBURG, PA 15317

TETRA TECH
complex world | CLEAR SOLUTIONS™
661 ANDERSEN DRIVE
FOSTER PLAZA 7
PITTSBURGH, PA 15220


POST CONSTRUCTION (STORMWATER & RESTORATION) PLANS

COMMONWEALTH OF VIRGINIA
DAVID J. WALLNER
Lic. No. 0402057593
PROFESSIONAL ENGINEER

DRAWN BY:	KAL
CHECKED BY:	HT
APPROVED BY:	RE
DATE:	2/19/2016
SCALE:	AS SHOWN

REVISION


SHT. NO. 14.55PC OF 14.77PC

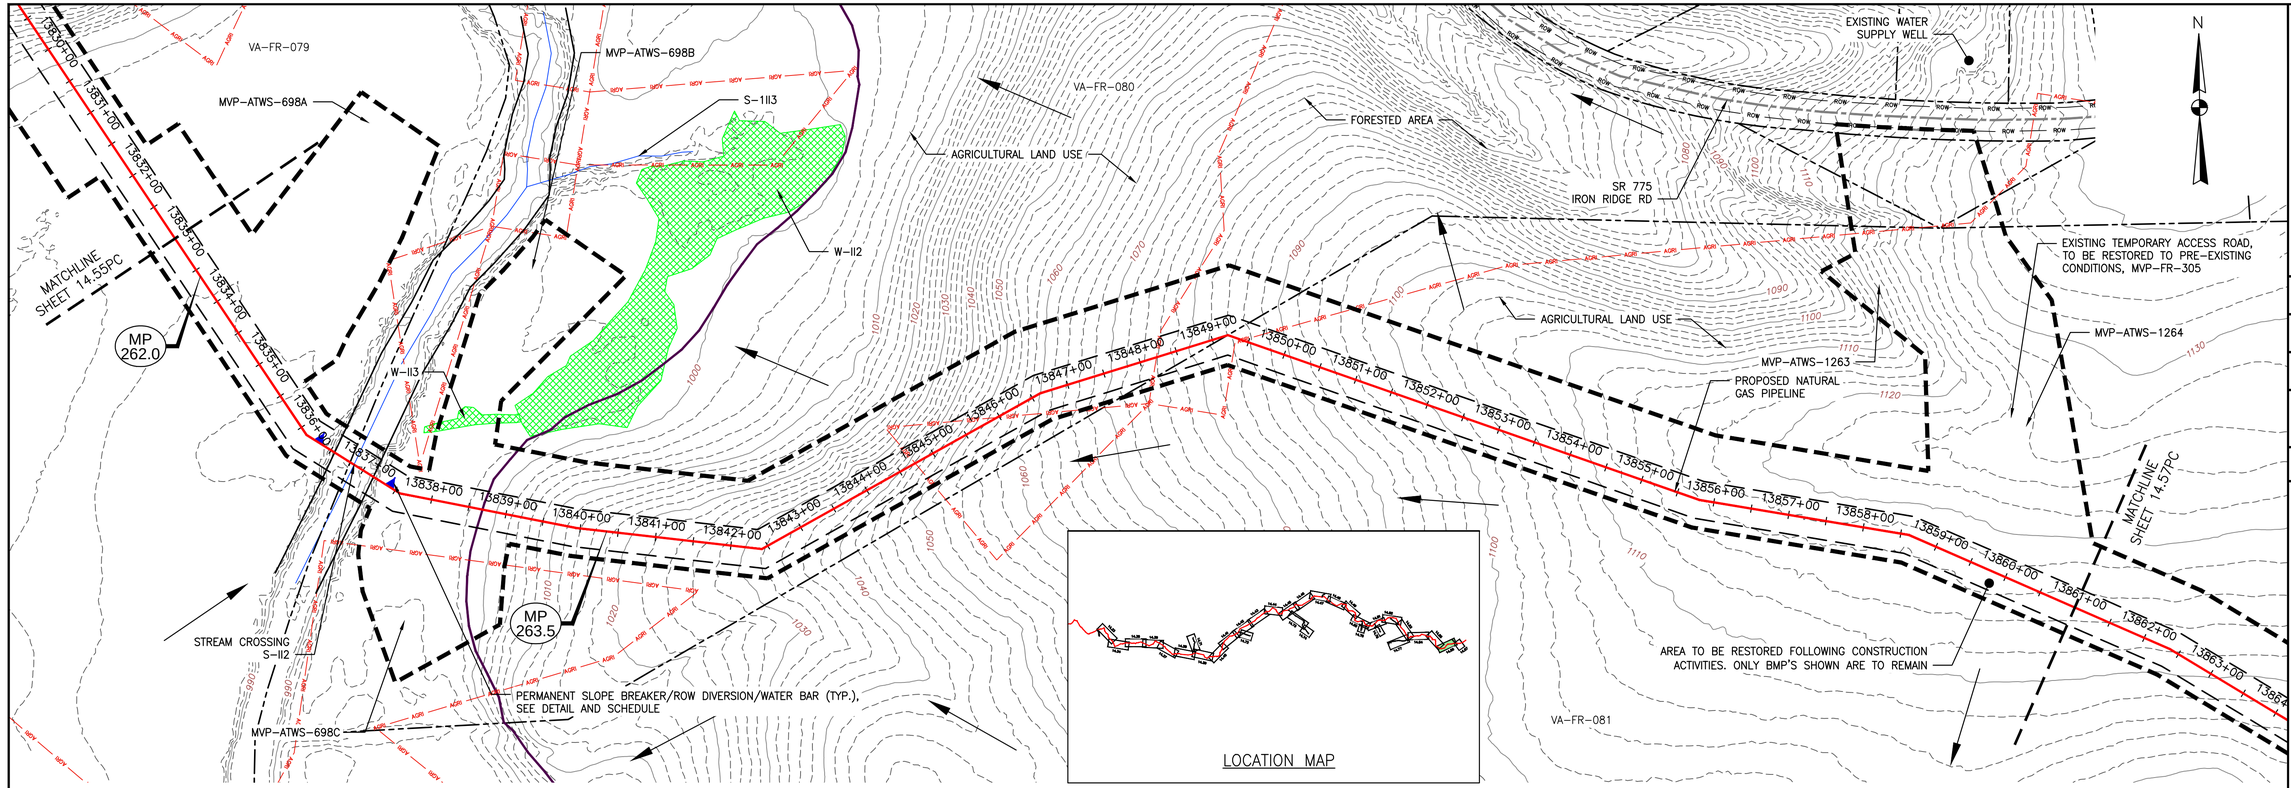

PLAN

SCALE: 1" = 100'

100 0 100 200

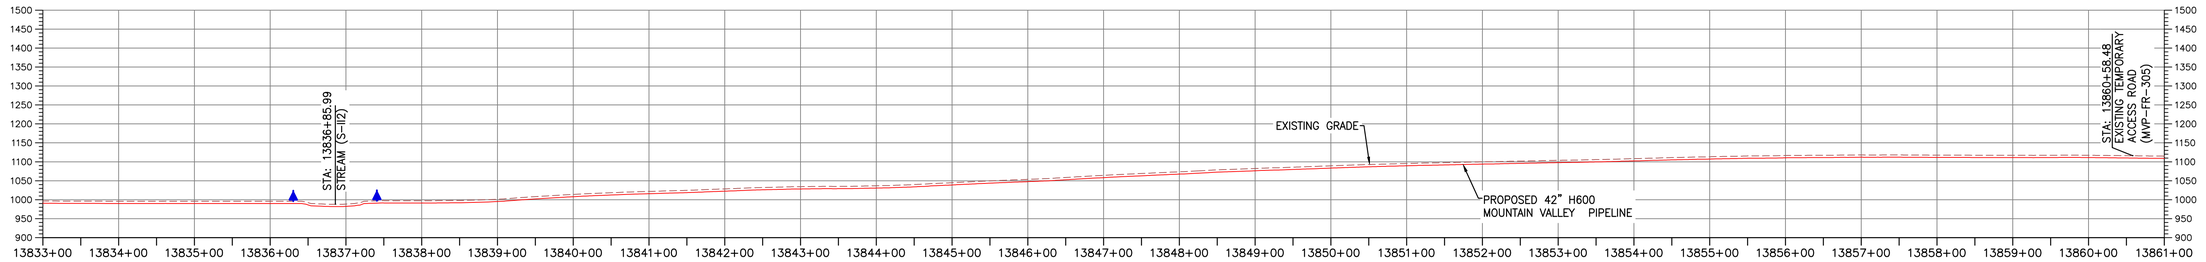

PROFILE

HORIZONTAL SCALE:

SCALE: 1" = 100'

100 0 100 200

VERTICAL SCALE:

SCALE: 1" = 200'

200 0 200 400

LEGEND

- EXISTING CULVERT
- STREAM
- EXISTING PROPERTY LINE
- EXISTING STATE LINE
- EXISTING COUNTY LINE
- EXISTING ROAD/TRAIL
- US FOREST SERVICE (NATIONAL FOREST) LANDS
- APPALACHIAN NATIONAL SCENIC TRAIL (ANST)
- ACID FORMING MATERIAL (AFM)
- AGRICULTURAL LAND USE BOUNDARY (AGRI)
- GRASS-LINED CHANNEL (SEE DETAIL MVP-ES39)
- PROPOSED LIMIT OF DISTURBANCE
- PROPOSED LEVEL SPREADER DIVERSION
- PROPOSED LEVEL SPREADER
- PROPOSED PERMANENT RIGHT OF WAY
- PROPOSED ACCESS ROAD CENTERLINE
- PROPOSED PIPELINE
- SURFACE WATER FLOW DIRECTION
- POND
- WETLAND
- PROPOSED CULVERT WITH OUTLET PROTECTION (SEE DETAILS MVP-ES7, 7.1)
- PERMANENT SLOPE BREAKER/ROW DIVERSION/WATER BAR (SEE DETAILS MVP-17, ES38, AND SCHEDULE)
- PROPOSED BROAD BASED DIP (SEE DETAIL MVP-ES5)

ACCESS ROAD LEGEND

(2) WETLAND CROSSING

(3) STREAM CROSSING

REVISIONS:

NO.:	DATE:	DWN.:	CHKD.:	APPD.:	DESCRIPTION:

Mountain Valley PIPELINE

POST CONSTRUCTION (STORMWATER & RESTORATION) PLANS
MOUNTAIN VALLEY PIPELINE PROJECT – H600 LINE
SPREAD 10 – FRANKLIN COUNTY, VIRGINIA

MOUNTAIN VALLEY PIPELINE, LLC
555 SOUTHPOINTE BOULEVARD, SUITE 200
CANONSBURG, PA 15317


TETRA TECH
complex world | CLEAR SOLUTIONS™
661 ANDERSEN DRIVE
FOSTER PLAZA 7
PITTSBURGH, PA 15220


POST CONSTRUCTION (STORMWATER & RESTORATION) PLANS

COMMONWEALTH OF VIRGINIA
DAVID J. WALLNER
Lic. No. 0402057593
PROFESSIONAL ENGINEER

DRAWN BY:	KAL
CHECKED BY:	HT
APPROVED BY:	RE
DATE:	2/19/2016
SCALE:	AS SHOWN
REVISION	
SHT. NO.	14.56PC OF 14.77PC

TETRA TECH CAD FILE PATH: X:\CAD0_Pittsburgh\EQT\7157 – MVP\15 – Franklin\PC\PC VERSION 5.0.0\SPREAD 10\7157PC14.56(S10).dwg PLOTTED ON: 9/20/2017 6:38 PM PLOTTED BY: Bradley, Mike PLOT FILE: ENVIRONMENTAL_COLOR.ctb

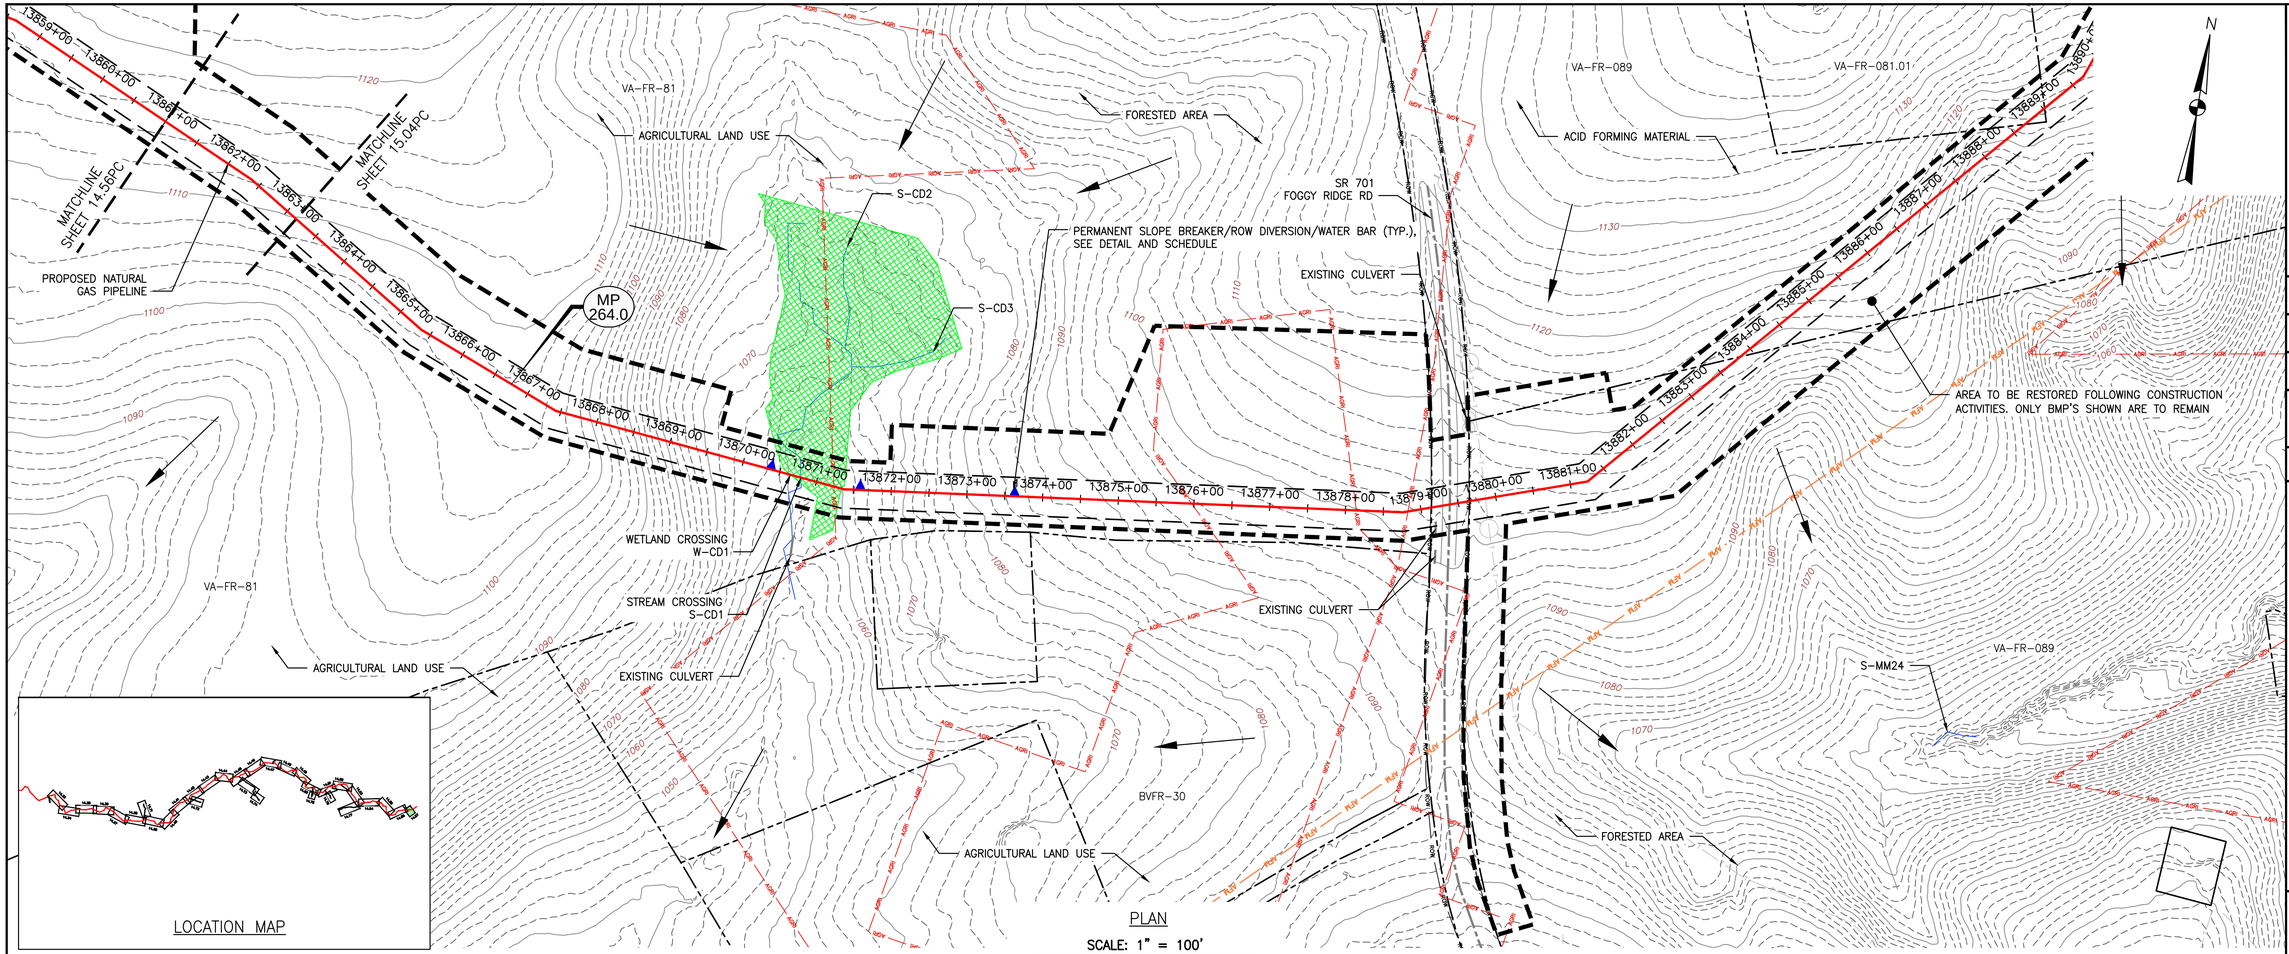

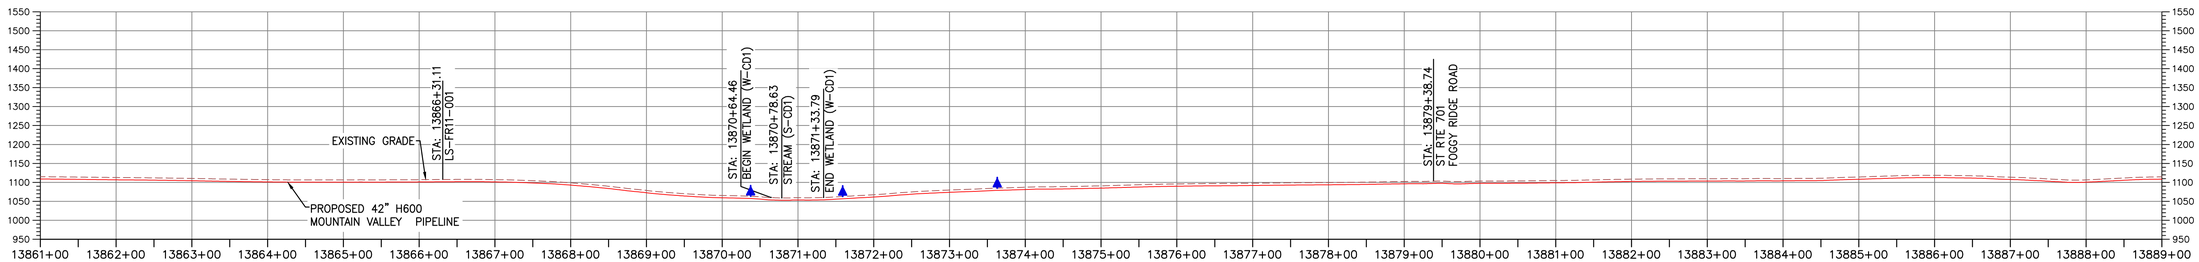

PROFILE

HORIZONTAL SCALE: SCALE: 1" = 100'
100 0 100 200

VERTICAL SCALE: SCALE: 1" = 200'
200 0 200 400

LEGEND

- EXISTING CULVERT
- STREAM
- EXISTING PROPERTY LINE
- EXISTING STATE LINE
- EXISTING COUNTY LINE
- EXISTING ROAD/TRAIL
- US FOREST SERVICE (NATIONAL FOREST) LANDS
- APPALACHIAN NATIONAL SCENIC TRAIL
- ACID FORMING MATERIAL
- AGRICULTURAL LAND USE BOUNDARY
- GRASS-LINED CHANNEL (SEE DETAIL MVP-ES39)
- PROPOSED LIMIT OF DISTURBANCE
- PROPOSED LEVEL SPREADER DIVERSION
- PROPOSED LEVEL SPREADER
- PROPOSED PERMANENT RIGHT OF WAY
- PROPOSED ACCESS ROAD CENTERLINE
- PROPOSED PIPELINE
- SURFACE WATER FLOW DIRECTION
- POND
- WETLAND
- PROPOSED CULVERT WITH OUTLET PROTECTION (SEE DETAILS MVP-ES7, 7.1)
- PERMANENT SLOPE BREAKER/ROW DIVERSION/WATER BAR (SEE DETAILS MVP-17, ES38, AND SCHEDULE)
- PROPOSED BROAD BASED DIP (SEE DETAIL MVP-ES5)

ACCESS ROAD LEGEND

(2) WETLAND CROSSING

(3) STREAM CROSSING

REVISIONS:

NO.:	DATE:	DWN.:	CHKD.:	APPD.:	DESCRIPTION:

Mountain Valley PIPELINE

POST CONSTRUCTION (STORMWATER & RESTORATION) PLANS

MOUNTAIN VALLEY PIPELINE PROJECT – H600 LINE

SPREAD 10 – FRANKLIN COUNTY, VIRGINIA

MOUNTAIN VALLEY PIPELINE, LLC
555 SOUTHPOINTE BOULEVARD, SUITE 200
CANONSBURG, PA 15317

TETRA TECH
complex world | CLEAR SOLUTIONS™
661 ANDERSEN DRIVE
FOSTER PLAZA 7
PITTSBURGH, PA 15220


POST CONSTRUCTION (STORMWATER & RESTORATION) PLANS

COMMONWEALTH OF VIRGINIA
DAVID J. WALLNER
Lic. No. 0402057593
PROFESSIONAL ENGINEER

DRAWN BY:	KAL
CHECKED BY:	HT
APPROVED BY:	RE
DATE:	2/19/2016
SCALE:	AS SHOWN
REVISION	

SHT. NO. 14.57PC OF 14.77PC

TETRA TECH CAD FILE PATH: X:\CADD_Pittsburgh\EQT\7157 – MVP\15 – Franklin\PC\PC VERSION 5.0.0\SPREAD 10\7157PC14.57(S10).dwg PLOTTED ON: 9/20/2017 10:06 PM PLOTTED BY: Kusiowski, Jim PLOT FILE: ENVIRONMENTAL_COLOR.ctb

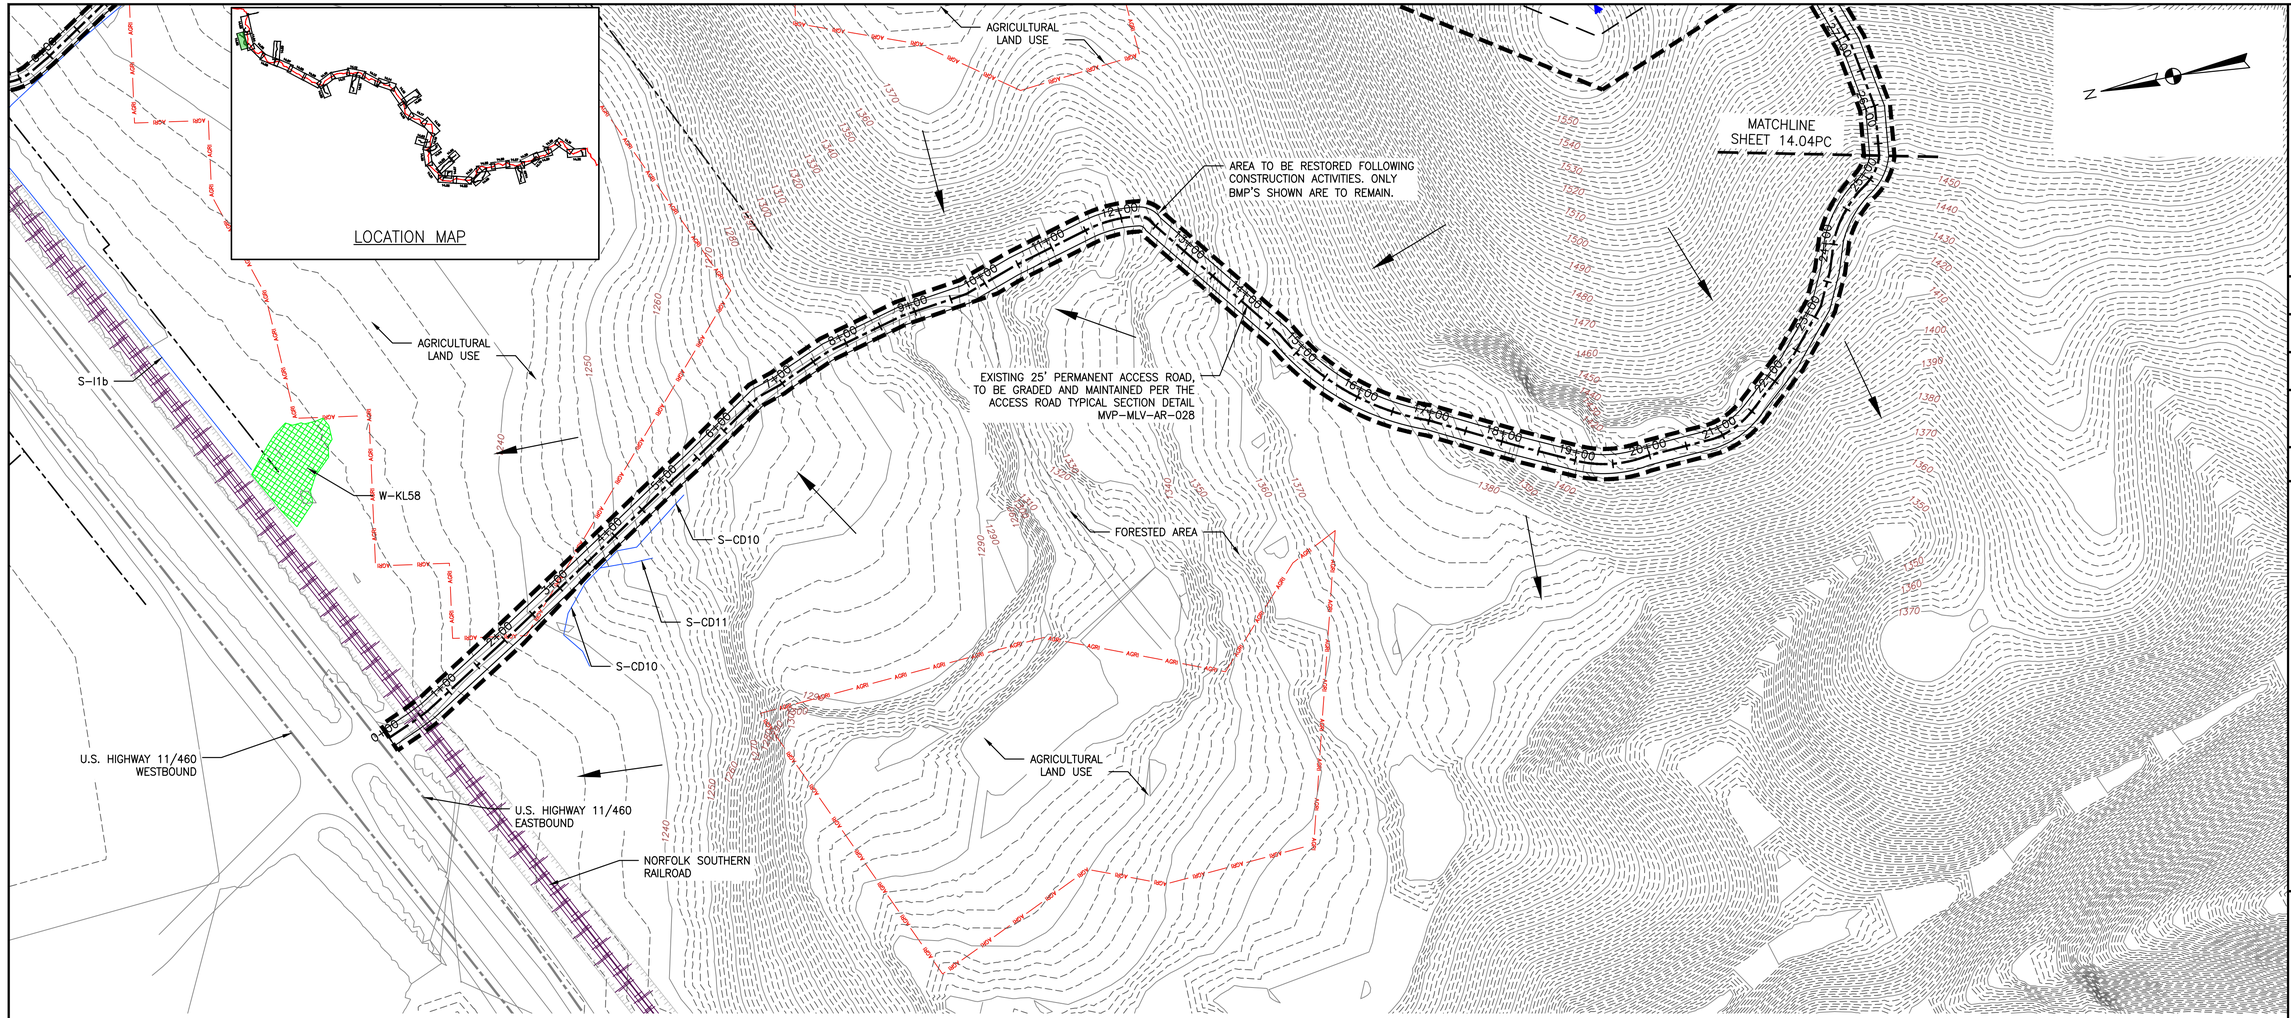

PLAN

SCALE: 1" = 100'

100 0 100 200

LEGEND

- EXISTING CULVERT
- STREAM
- EXISTING PROPERTY LINE
- EXISTING STATE LINE
- EXISTING COUNTY LINE
- EXISTING ROAD/TRAIL
- US FOREST SERVICE (NATIONAL FOREST) LANDS
- APPALACHIAN NATIONAL SCENIC TRAIL
- ACID FORMING MATERIAL
- AGRICULTURAL LAND USE BOUNDARY
- GRASS-LINED CHANNEL (SEE DETAIL MVP-ES39)
- PROPOSED LIMIT OF DISTURBANCE
- PROPOSED LEVEL SPREADER DIVERSION
- PROPOSED LEVEL SPREADER
- PROPOSED PERMANENT RIGHT OF WAY
- PROPOSED ACCESS ROAD CENTERLINE
- PROPOSED PIPELINE
- SURFACE WATER FLOW DIRECTION
- POND
- WETLAND
- PROPOSED CULVERT WITH OUTLET PROTECTION (SEE DETAILS MVP-ES7, 7.1)
- PERMANENT SLOPE BREAKER/ROW DIVERSION/WATER BAR (SEE DETAILS MVP-17, ES38, AND SCHEDULE)
- PROPOSED BROAD BASED DIP (SEE DETAIL MVP-ES5)

ACCESS ROAD LEGEND

(2) WETLAND CROSSING

(3) STREAM CROSSING

TETRA TECH CAD FILE PATH: X:\CADD_Pittsburgh\EQT\7157 - MVP\13 - Montgomery\PC\PC VERSION 5.0.0\SPREAD 10\7157PC14.58(S10).dwg PLOTTED ON: 9/20/2017 6:32 PM PLOTTED BY: Kusiowski, Jim PLOT FILE: ENVIRONMENTAL_COLOR.ctb

REVISIONS:

NO.:	DATE:	DWN.:	CHKD.:	APPD.:	DESCRIPTION:

Mountain Valley PIPELINE

POST CONSTRUCTION (STORMWATER & RESTORATION) PLANS

MOUNTAIN VALLEY PIPELINE PROJECT – H600 LINE

SPREAD 10 – MONTGOMERY COUNTY, VIRGINIA

MOUNTAIN VALLEY PIPELINE, LLC
555 SOUTHPOINTE BOULEVARD, SUITE 200
CANONSBURG, PA 15311

TETRA TECH
complex world | CLEAR SOLUTIONS™
661 ANDERSEN DRIVE
FOSTER PLAZA 7
PITTSBURGH, PA 15220


POST CONSTRUCTION (STORMWATER & RESTORATION) PLANS

COMMONWEALTH OF VIRGINIA
DAVID J. WALLNER
Lic. No. 0402057593
PROFESSIONAL ENGINEER

DRAWN BY:	LJK
CHECKED BY:	JRK
APPROVED BY:	RE
DATE:	4/05/2016
SCALE:	AS SHOWN

REVISION

SHT. NO. 14.58PC OF 14.77PC

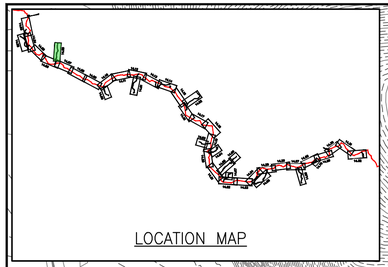

PLAN

SCALE: 1" = 100'

100 0 100 200

LEGEND

- EXISTING CULVERT
- STREAM
- EXISTING PROPERTY LINE
- EXISTING STATE LINE
- EXISTING COUNTY LINE
- EXISTING ROAD/TRAIL
- US FOREST SERVICE (NATIONAL FOREST) LANDS
- APPALACHIAN NATIONAL SCENIC TRAIL (ANST)
- ACID FORMING MATERIAL (AFM)
- AGRICULTURAL LAND USE BOUNDARY (AGRI)
- GRASS-LINED CHANNEL (SEE DETAIL MVP-ES39)
- PROPOSED LIMIT OF DISTURBANCE
- PROPOSED LEVEL SPREADER DIVERSION
- PROPOSED LEVEL SPREADER
- PROPOSED PERMANENT RIGHT OF WAY
- PROPOSED ACCESS ROAD CENTERLINE
- PROPOSED PIPELINE
- SURFACE WATER FLOW DIRECTION
- POND
- WETLAND
- PROPOSED CULVERT WITH OUTLET PROTECTION (SEE DETAILS MVP-ES7, 7.1)
- PERMANENT SLOPE BREAKER/ROW DIVERSION/WATER BAR (SEE DETAILS MVP-17, ES38, AND SCHEDULE)
- PROPOSED BROAD BASED DIP (SEE DETAIL MVP-ES5)

ACCESS ROAD LEGEND

(2) WETLAND CROSSING

(3) STREAM CROSSING

TETRA TECH CAD FILE PATH: X:\CADD_Pittsburgh\EQT\7157 - MVP\13 - Montgomery\PC\PC VERSION 5.0.0\SPREAD 10\7157PC14.59(S10).dwg PLOTTED ON: 9/20/2017 10:53 PM PLOTTED BY: Kusiowski, Jim PLOT FILE: ENVIRONMENTAL_COLOR.ctb

REVISIONS:

NO.	DATE:	DWN.:	CHKD.:	APPD.:	DESCRIPTION:

Mountain Valley PIPELINE

POST CONSTRUCTION (STORMWATER & RESTORATION) PLANS

MOUNTAIN VALLEY PIPELINE PROJECT – H600 LINE

SPREAD 10 - MONTGOMERY COUNTY, VIRGINIA

MOUNTAIN VALLEY PIPELINE, LLC
555 SOUTHPOINTE BOULEVARD, SUITE 200
CANONSBURG, PA 15311

TETRA TECH
complex world | CLEAR SOLUTIONS™
661 ANDERSEN DRIVE
FOSTER PLAZA 7
PITTSBURGH, PA 15220

POST CONSTRUCTION (STORMWATER & RESTORATION) PLANS

COMMONWEALTH OF VIRGINIA
DAVID J. WALLNER
Lic. No. 0402057593
PROFESSIONAL ENGINEER

DRAWN BY:	LJK
CHECKED BY:	JRK
APPROVED BY:	RE
DATE:	4/05/2016
SCALE:	AS SHOWN

REVISION

SHT. NO. 14.59PC OF 14.77PC

LOCATION MAP

FORESTED AREA
THIS ENTIRE SHEET

VA-RO-038

MATCHLINE
SHEET 14.12PC

AREA TO BE RESTORED FOLLOWING CONSTRUCTION ACTIVITIES. ONLY BMP'S SHOWN ARE TO REMAIN.

MVP-ATWS-1225

MVP-ATWS-1224

HONEYSUCKLE ROAD

EXISTING TEMPORARY ACCESS ROAD MVP-RO-280, TO BE RESTORED TO PRE-EXISTING CONDITIONS

LEGEND

- EXISTING CULVERT
- STREAM
- EXISTING PROPERTY LINE
- EXISTING STATE LINE
- EXISTING COUNTY LINE
- EXISTING ROAD/TRAIL
- US FOREST SERVICE (NATIONAL FOREST) LANDS
- APPALACHIAN NATIONAL SCENIC TRAIL
- ACID FORMING MATERIAL
- AGRICULTURAL LAND USE BOUNDARY
- GRASS-LINED CHANNEL (SEE DETAIL MVP-ES39)
- PROPOSED LIMIT OF DISTURBANCE
- PROPOSED LEVEL SPREADER DIVERSION
- PROPOSED LEVEL SPREADER
- PROPOSED PERMANENT RIGHT OF WAY
- PROPOSED ACCESS ROAD CENTERLINE
- PROPOSED PIPELINE
- SURFACE WATER FLOW DIRECTION
- POND
- WETLAND
- PROPOSED CULVERT WITH OUTLET PROTECTION (SEE DETAILS MVP-ES7, 7.1)
- PERMANENT SLOPE BREAKER/ROW DIVERSION/WATER BAR (SEE DETAILS MVP-17, ES38, AND SCHEDULE)
- PROPOSED BROAD BASED DIP (SEE DETAIL MVP-ES5)

PLAN
SCALE: 1" = 100'
100 0 100 200

ACCESS ROAD LEGEND

(2) WETLAND CROSSING

(3) STREAM CROSSING

TETRA TECH CAD FILE PATH: X:\CADD_Pittsburgh\EGT\7157 - MVP\14 - Roanoke\PC\PC VERSION 5.0.0\SPREAD 10\7157PC14.61(S10).dwg PLOTTED ON: 9/20/2017 9:09 PM PLOTTED BY: Kusiowski, Jim PLOT FILE: ENVIRONMENTAL_COLOR.ctb

REVISIONS:

NO.:	DATE:	DWN.:	CHKD.:	APPD.:	DESCRIPTION:

Mountain Valley PIPELINE

POST CONSTRUCTION (STORMWATER & RESTORATION) PLANS
MOUNTAIN VALLEY PIPELINE PROJECT - H600 LINE
SPREAD 10 - ROANOKE COUNTY, VIRGINIA

MOUNTAIN VALLEY PIPELINE, LLC
555 SOUTHPOINTE BOULEVARD, SUITE 200
CANONSBURG, PA 15311

TETRA TECH
complex world | CLEAR SOLUTIONS™
661 ANDERSEN DRIVE
FOSTER PLAZA 7
PITTSBURGH, PA 15220


POST CONSTRUCTION (STORMWATER & RESTORATION) PLANS

COMMONWEALTH OF VIRGINIA
DAVID J. WALLNER
Lic. No. 0402057593
PROFESSIONAL ENGINEER

DRAWN BY:	LJK
CHECKED BY:	JRK
APPROVED BY:	RE
DATE:	4/05/2016
SCALE:	AS SHOWN

REVISION

SHT. NO. 14.61PC OF 14.77PC

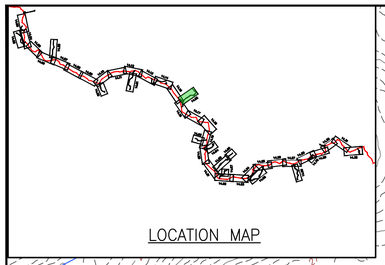

PLAN

SCALE: 1" = 100'

100 0 100 200

LEGEND

- EXISTING CULVERT
- STREAM
- EXISTING PROPERTY LINE
- EXISTING STATE LINE
- EXISTING COUNTY LINE
- EXISTING ROAD/TRAIL
- US FOREST SERVICE (NATIONAL FOREST) LANDS
- APPALACHIAN NATIONAL SCENIC TRAIL (ANST)
- ACID FORMING MATERIAL (AFM)
- AGRICULTURAL LAND USE BOUNDARY (AGRI)
- GRASS-LINED CHANNEL (SEE DETAIL MVP-ES39)
- PROPOSED LIMIT OF DISTURBANCE
- PROPOSED LEVEL SPREADER DIVERSION
- PROPOSED LEVEL SPREADER
- PROPOSED PERMANENT RIGHT OF WAY
- PROPOSED ACCESS ROAD CENTERLINE
- PROPOSED PIPELINE
- SURFACE WATER FLOW DIRECTION
- POND
- WETLAND
- PROPOSED CULVERT WITH OUTLET PROTECTION (SEE DETAILS MVP-ES7, 7.1)
- PERMANENT SLOPE BREAKER/ROW DIVERSION/WATER BAR (SEE DETAILS MVP-17, ES38, AND SCHEDULE)
- PROPOSED BROAD BASED DIP (SEE DETAIL MVP-ES5)

ACCESS ROAD LEGEND

(2) WETLAND CROSSING

(3) STREAM CROSSING

REVISIONS:

NO.:	DATE:	DWN.:	CHKD.:	APPD.:	DESCRIPTION:

Mountain Valley PIPELINE

POST CONSTRUCTION (STORMWATER & RESTORATION) PLANS

MOUNTAIN VALLEY PIPELINE PROJECT – H600 LINE

SPREAD 10 – ROANOKE COUNTY, VIRGINIA

MOUNTAIN VALLEY PIPELINE, LLC

555 SOUTHPOINTE BOULEVARD, SUITE 200

CANONSBURG, PA 15311

TETRA TECH

complex world | CLEAR SOLUTIONS™


661 ANDERSEN DRIVE
FOSTER PLAZA 7
PITTSBURGH, PA 15220


POST CONSTRUCTION (STORMWATER & RESTORATION) PLANS

COMMONWEALTH OF PENNSYLVANIA
DAVID J. WALLNER
Lic. No. 0402057593
PROFESSIONAL ENGINEER

DRAWN BY:	IJK
CHECKED BY:	JRK
APPROVED BY:	RE
DATE:	4/05/2016
SCALE:	AS SHOWN
REVISION	
SHT. NO.	14.62PC OF 14.77PC

TETRA TECH CAD FILE PATH: X:\CADD_Pittsburgh\EQT\7157 – MVP\14 – Roanoke\PC\PC VERSION 5.0.0\SPREAD 10\7157PC14.62(S10).dwg PLOTTED ON: 9/20/2017 9:46 PM PLOTTED BY: Kusiowski, Jim PLOT FILE: ENVIRONMENTAL_COLOR.ctb

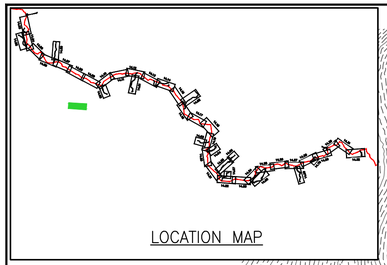

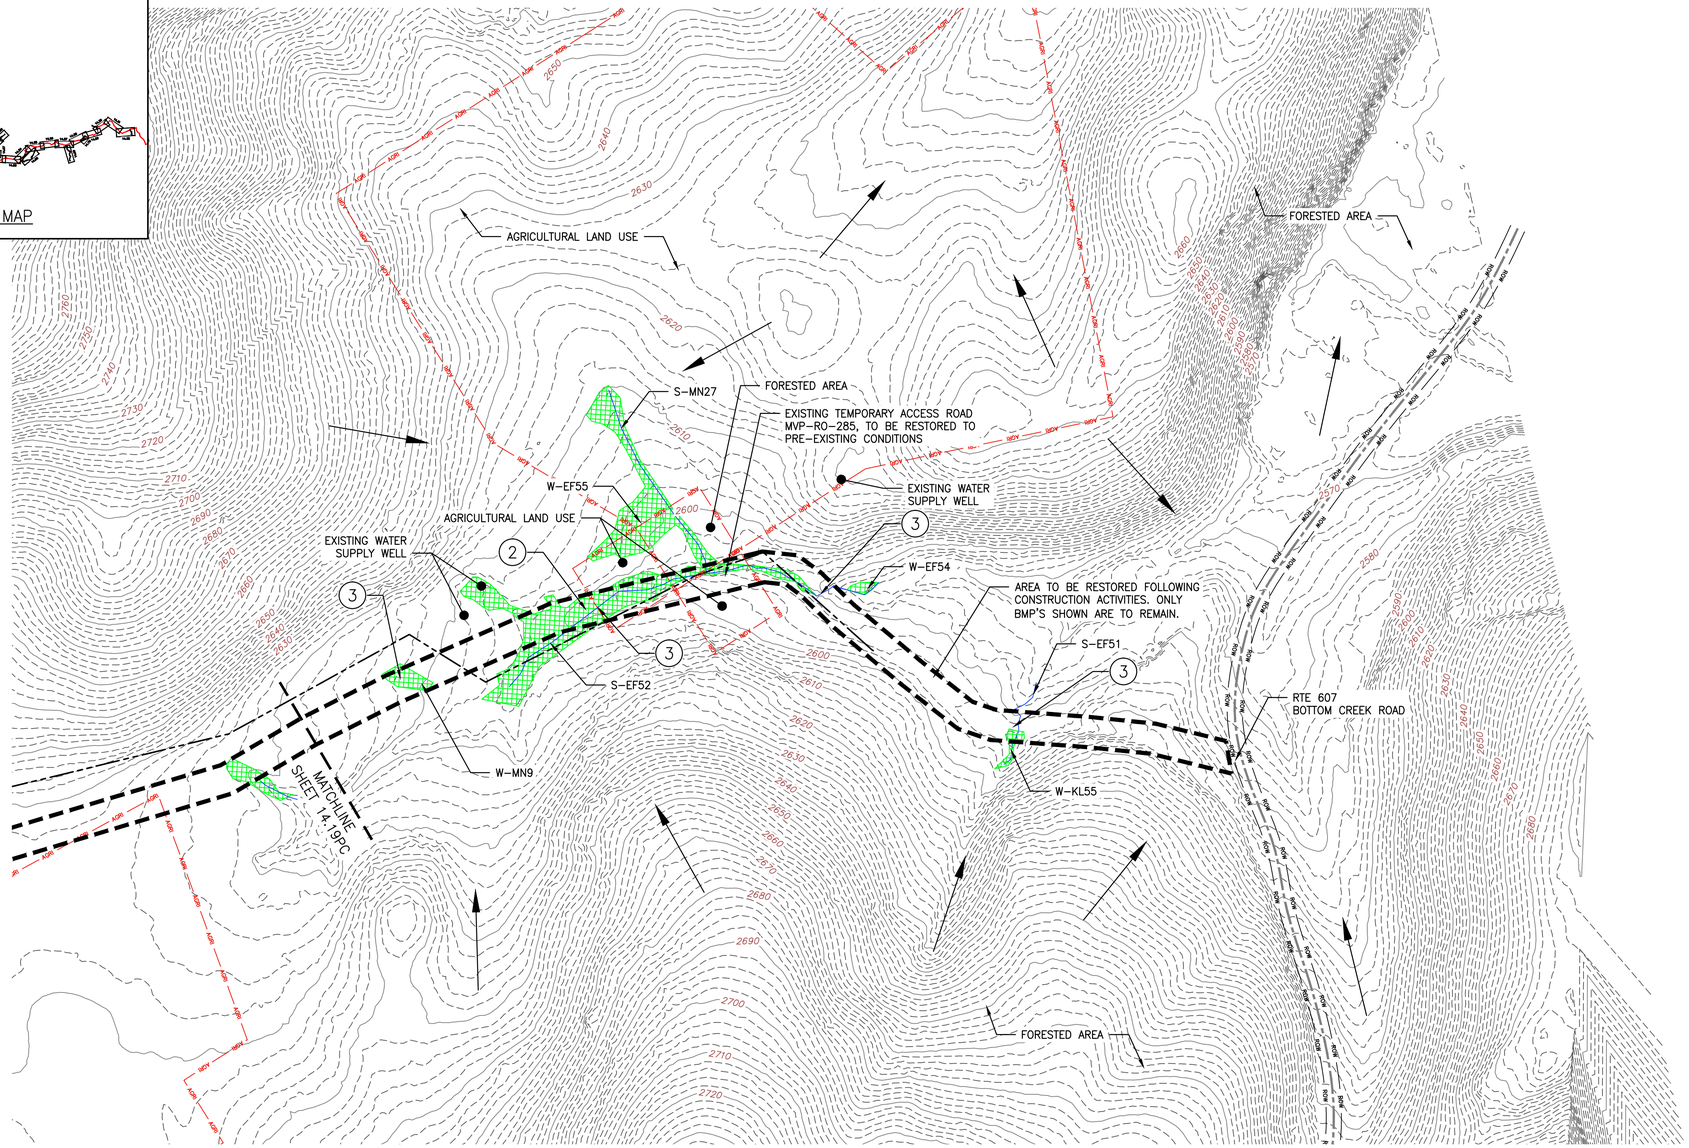

PLAN

SCALE: 1" = 100'

100 0 100 200

LEGEND

- EXISTING CULVERT
- STREAM
- EXISTING PROPERTY LINE
- EXISTING STATE LINE
- EXISTING COUNTY LINE
- EXISTING ROAD/TRAIL
- US FOREST SERVICE (NATIONAL FOREST) LANDS
- APPALACHIAN NATIONAL SCENIC TRAIL
- ACID FORMING MATERIAL
- AGRICULTURAL LAND USE BOUNDARY
- GRASS-LINED CHANNEL (SEE DETAIL MVP-ES39)
- PROPOSED LIMIT OF DISTURBANCE
- PROPOSED LEVEL SPREADER DIVERSION
- PROPOSED LEVEL SPREADER
- PROPOSED PERMANENT RIGHT OF WAY
- PROPOSED ACCESS ROAD CENTERLINE
- PROPOSED PIPELINE
- SURFACE WATER FLOW DIRECTION
- POND
- WETLAND
- PROPOSED CULVERT WITH OUTLET PROTECTION (SEE DETAILS MVP-ES7, 7.1)
- PERMANENT SLOPE BREAKER/ROW DIVERSION/WATER BAR (SEE DETAILS MVP-17, ES38, AND SCHEDULE)
- PROPOSED BROAD BASED DIP (SEE DETAIL MVP-ES5)

ACCESS ROAD LEGEND

(2) WETLAND CROSSING

(3) STREAM CROSSING

TETRA TECH CAD FILE PATH: X:\CADD_Pittsburgh\EQT\7157 - MVP\14 - Roanoke\PC\PC VERSION 5.0.0\SPREAD 10\7157PC14.63(S10).dwg PLOTTED ON: 9/20/2017 9:10 PM PLOTTED BY: Kusiowski, Jim PLOT FILE: ENVIRONMENTAL_COLOR.ctb

REVISIONS:

NO.:	DATE:	DWN.:	CHKD.:	APPD.:	DESCRIPTION:

Mountain Valley PIPELINE

POST CONSTRUCTION (STORMWATER & RESTORATION) PLANS
MOUNTAIN VALLEY PIPELINE PROJECT - H600 LINE
SPREAD 10 - ROANOKE COUNTY, VIRGINIA

MOUNTAIN VALLEY PIPELINE, LLC
555 SOUTHPOINTE BOULEVARD, SUITE 200
CANONSBURG, PA 15311

TETRA TECH
complex world | CLEAR SOLUTIONS™
661 ANDERSEN DRIVE
FOSTER PLAZA 7
PITTSBURGH, PA 15220


POST CONSTRUCTION (STORMWATER & RESTORATION) PLANS


COMMONWEALTH OF VIRGINIA
DAVID J. WALLNER
Lic. No. 0402057593
PROFESSIONAL ENGINEER

DRAWN BY:	LJK
CHECKED BY:	JRK
APPROVED BY:	RE
DATE:	4/05/2016
SCALE:	AS SHOWN

REVISION

SHT. NO. 14.63PC OF 14.77PC

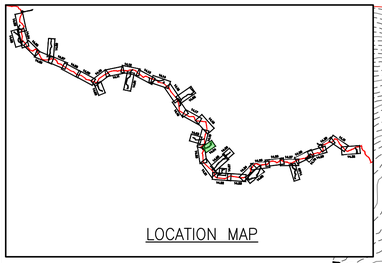

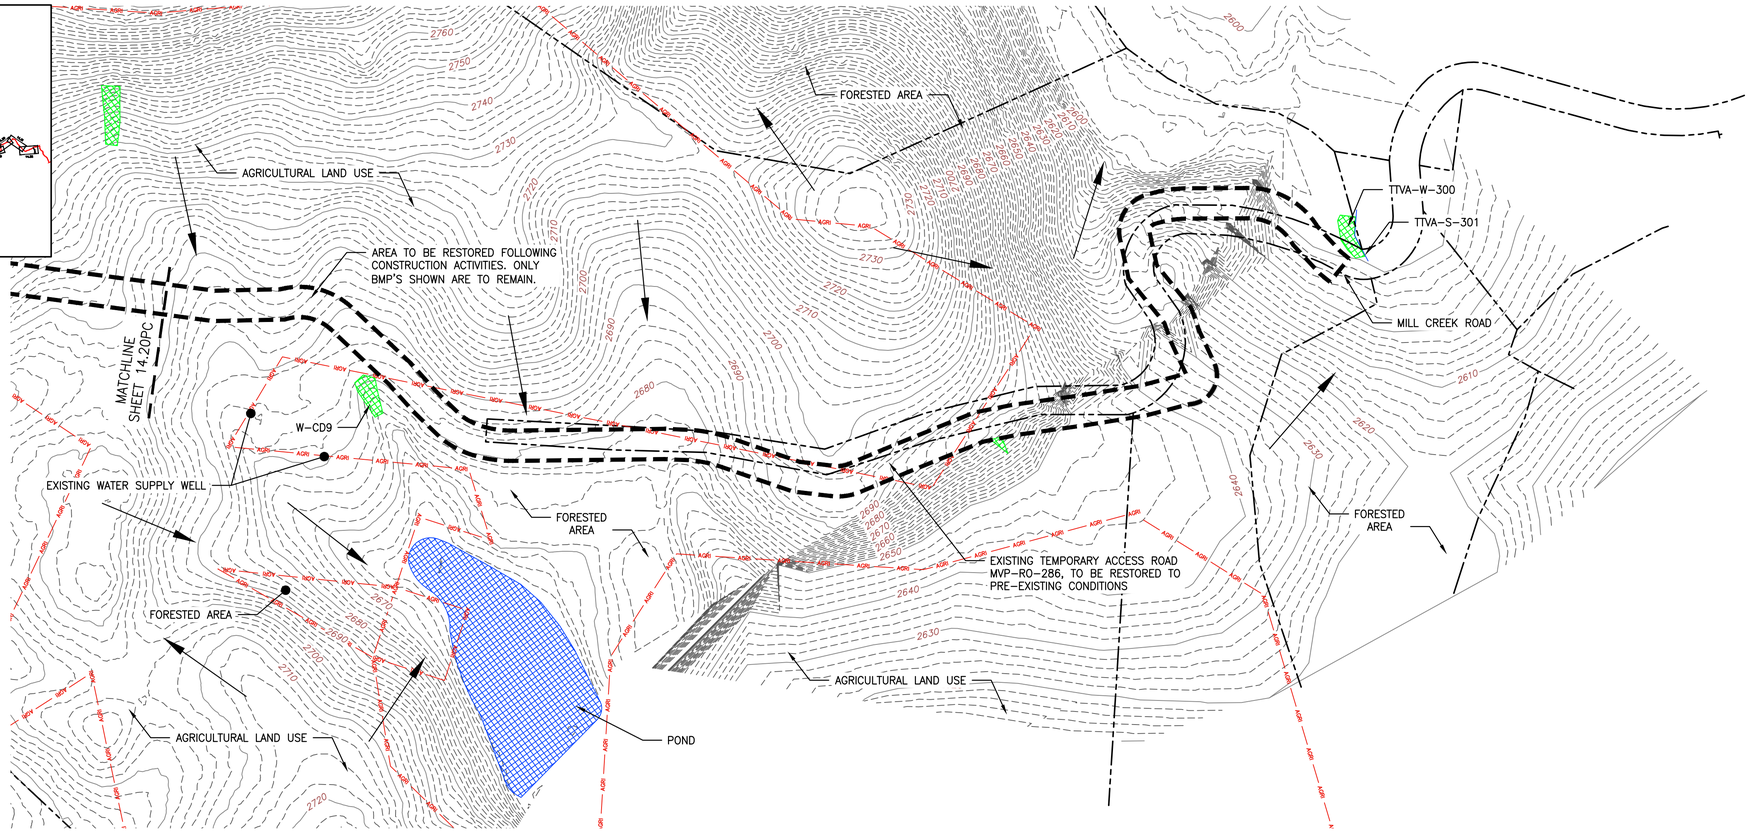

PLAN

SCALE: 1" = 100'

100 0 100 200

LEGEND

- EXISTING CULVERT
- STREAM
- EXISTING PROPERTY LINE
- EXISTING STATE LINE
- EXISTING COUNTY LINE
- EXISTING ROAD/TRAIL
- US FOREST SERVICE (NATIONAL FOREST) LANDS
- APPALACHIAN NATIONAL SCENIC TRAIL
- ACID FORMING MATERIAL
- AGRICULTURAL LAND USE BOUNDARY
- GRASS-LINED CHANNEL (SEE DETAIL MVP-ES39)
- PROPOSED LIMIT OF DISTURBANCE
- PROPOSED LEVEL SPREADER DIVERSION
- PROPOSED LEVEL SPREADER
- PROPOSED PERMANENT RIGHT OF WAY
- PROPOSED ACCESS ROAD CENTERLINE
- PROPOSED PIPELINE
- SURFACE WATER FLOW DIRECTION
- POND
- WETLAND
- PROPOSED CULVERT WITH OUTLET PROTECTION (SEE DETAILS MVP-ES7, 7.1)
- PERMANENT SLOPE BREAKER/ROW DIVERSION/WATER BAR (SEE DETAILS MVP-17, ES38, AND SCHEDULE)
- PROPOSED BROAD BASED DIP (SEE DETAIL MVP-ES5)

ACCESS ROAD LEGEND

(2) WETLAND CROSSING

(3) STREAM CROSSING

TETRA TECH CAD FILE PATH: X:\CADD_Pittsburgh\EQT\7157 - MVP\14 - Roanoke\PC\PC VERSION 5.0.0\SPREAD 10\7157PC14.64(S10).dwg PLOTTED ON: 9/20/2017 10:13 PM PLOTTED BY: Kusiowski, Jim PLOT FILE: ENVIRONMENTAL_COLOR.ctb

REVISIONS:

NO.:	DATE:	DWN.:	CHKD.:	APPD.:	DESCRIPTION:

Mountain Valley PIPELINE

POST CONSTRUCTION (STORMWATER & RESTORATION) PLANS

MOUNTAIN VALLEY PIPELINE PROJECT - H600 LINE

SPREAD 10 - ROANOKE COUNTY, VIRGINIA

MOUNTAIN VALLEY PIPELINE, LLC

555 SOUTHPOINTE BOULEVARD, SUITE 200

CANONSBURG, PA 15311

TETRA TECH

complex world | CLEAR SOLUTIONS™


661 ANDERSEN DRIVE
FOSTER PLAZA 7
PITTSBURGH, PA 15220

POST CONSTRUCTION (STORMWATER & RESTORATION) PLANS

COMMONWEALTH OF VIRGINIA
DAVID J. WALLNER
Lic. No. 0402057593
PROFESSIONAL ENGINEER

DRAWN BY:	LJK
CHECKED BY:	JRK
APPROVED BY:	RE
DATE:	4/05/2016
SCALE:	AS SHOWN
REVISION	

SHT. NO. 14.64PC OF 14.77PC

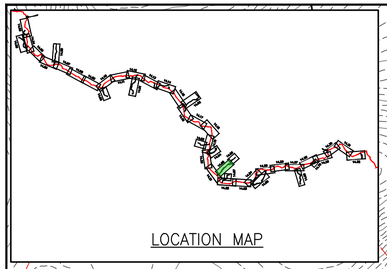

LOCATION MAP

PLAN

SCALE: 1" = 100'

100 0 100 200

LEGEND

- EXISTING CULVERT
- STREAM
- EXISTING PROPERTY LINE
- EXISTING STATE LINE
- EXISTING COUNTY LINE
- EXISTING ROAD/TRAIL
- US FOREST SERVICE (NATIONAL FOREST) LANDS
- APPALACHIAN NATIONAL SCENIC TRAIL
- ACID FORMING MATERIAL
- AGRICULTURAL LAND USE BOUNDARY
- GRASS-LINED CHANNEL (SEE DETAIL MVP-ES39)
- PROPOSED LIMIT OF DISTURBANCE
- PROPOSED LEVEL SPREADER DIVERSION
- PROPOSED LEVEL SPREADER
- PROPOSED PERMANENT RIGHT OF WAY
- PROPOSED ACCESS ROAD CENTERLINE
- PROPOSED PIPELINE
- SURFACE WATER FLOW DIRECTION
- POND
- WETLAND
- PROPOSED CULVERT WITH OUTLET PROTECTION (SEE DETAILS MVP-ES7, 7.1)
- PERMANENT SLOPE BREAKER/ROW DIVERSION/WATER BAR (SEE DETAILS MVP-17, ES38, AND SCHEDULE)
- PROPOSED BROAD BASED DIP (SEE DETAIL MVP-ES5)

ACCESS ROAD LEGEND

(2) WETLAND CROSSING

(3) STREAM CROSSING

TETRA TECH CAD FILE PATH: X:\CADD_Pittsburgh\EQT\7157 - MVP\14 - Roanoke\PC\PC VERSION 5.0.0\SPREAD 10\7157PC14.65(S10).dwg PLOTTED ON: 9/20/2017 9:11 PM PLOTTED BY: Kusiowski, Jim PLOT FILE: ENVIRONMENTAL_COLOR.ctb

REVISIONS:

NO.:	DATE:	DWN.:	CHKD.:	APPD.:	DESCRIPTION:

Mountain Valley PIPELINE

POST CONSTRUCTION (STORMWATER & RESTORATION) PLANS

MOUNTAIN VALLEY PIPELINE PROJECT - H600 LINE

SPREAD 10 - ROANOKE COUNTY, VIRGINIA

MOUNTAIN VALLEY PIPELINE, LLC
555 SOUTHPOINTE BOULEVARD, SUITE 200
CANONSBURG, PA 15311


TETRA TECH
complex world | CLEAR SOLUTIONS™
661 ANDERSEN DRIVE
FOSTER PLAZA 7
PITTSBURGH, PA 15220


POST CONSTRUCTION (STORMWATER & RESTORATION) PLANS

COMMONWEALTH OF VIRGINIA
DAVID J. WALLNER
Lic. No. 0402057593
PROFESSIONAL ENGINEER

DRAWN BY:	LJK
CHECKED BY:	JRK
APPROVED BY:	RE
DATE:	4/05/2016
SCALE:	AS SHOWN
REVISION	

SHT. NO. 14.65PC OF 14.77PC

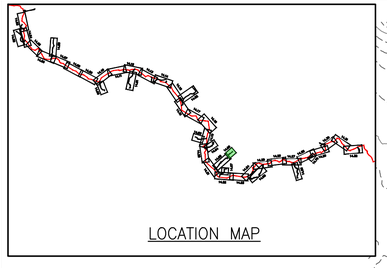

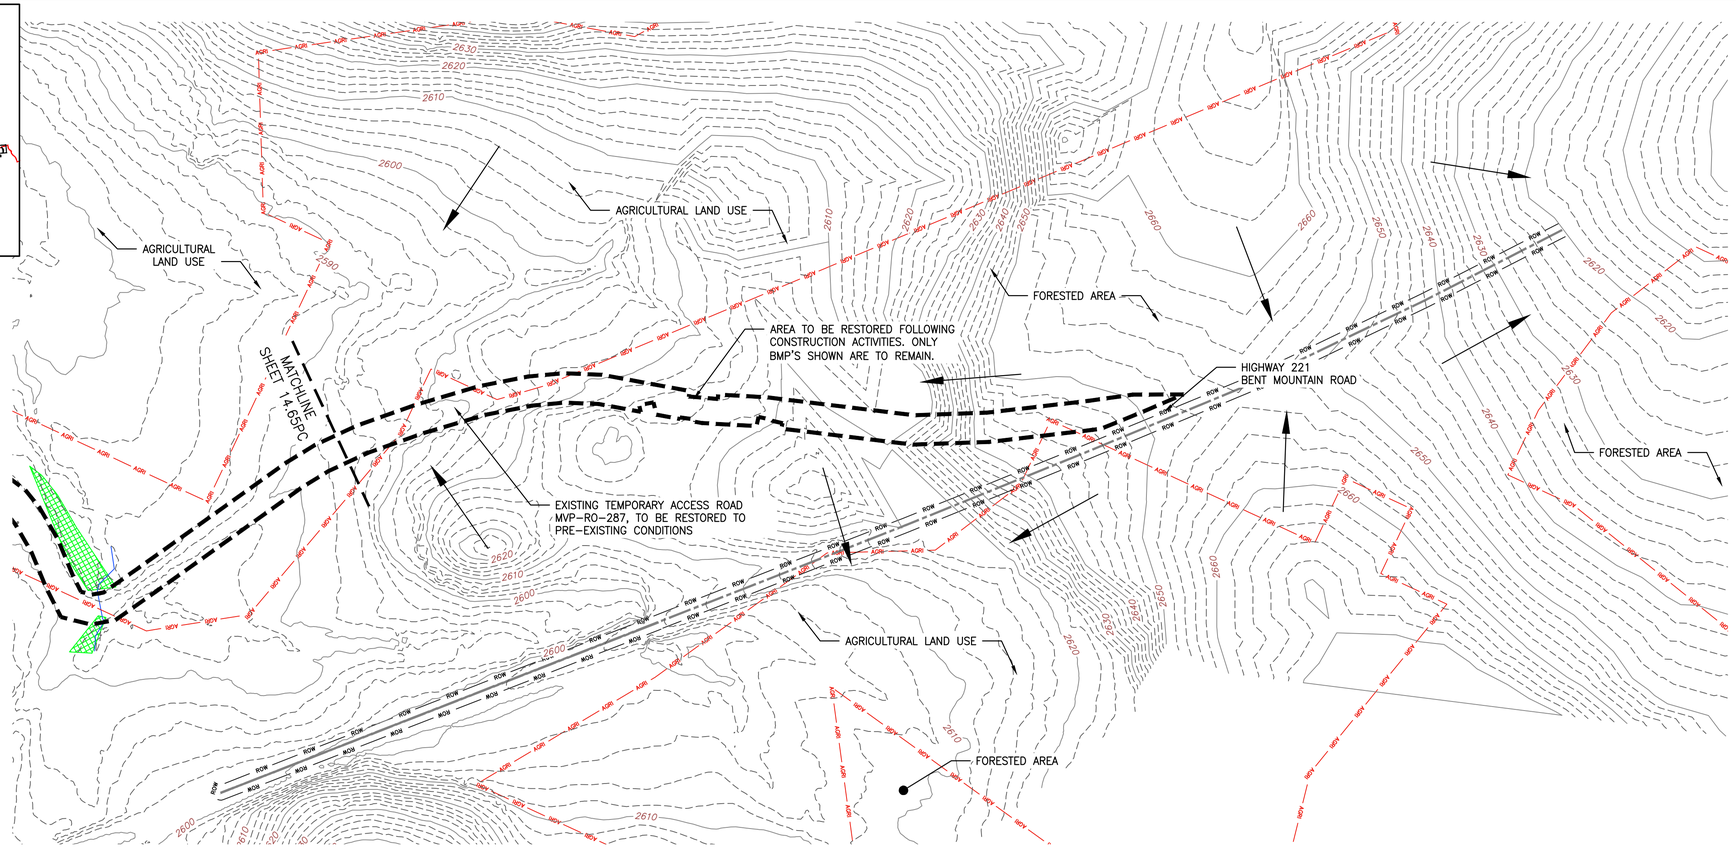

PLAN

SCALE: 1" = 100'

100 0 100 200

LEGEND

- EXISTING CULVERT
- STREAM
- EXISTING PROPERTY LINE
- EXISTING STATE LINE
- EXISTING COUNTY LINE
- EXISTING ROAD/TRAIL
- US FOREST SERVICE (NATIONAL FOREST) LANDS
- APPALACHIAN NATIONAL SCENIC TRAIL
- ACID FORMING MATERIAL
- AGRICULTURAL LAND USE BOUNDARY
- GRASS-LINED CHANNEL (SEE DETAIL MVP-ES39)
- PROPOSED LIMIT OF DISTURBANCE
- PROPOSED LEVEL SPREADER DIVERSION
- PROPOSED LEVEL SPREADER
- PROPOSED PERMANENT RIGHT OF WAY
- PROPOSED ACCESS ROAD CENTERLINE
- PROPOSED PIPELINE
- SURFACE WATER FLOW DIRECTION
- POND
- WETLAND
- PROPOSED CULVERT WITH OUTLET PROTECTION (SEE DETAILS MVP-ES7, 7.1)
- PERMANENT SLOPE BREAKER/ROW DIVERSION/WATER BAR (SEE DETAILS MVP-17, ES38, AND SCHEDULE)
- PROPOSED BROAD BASED DIP (SEE DETAIL MVP-ES5)

ACCESS ROAD LEGEND

(2) WETLAND CROSSING

(3) STREAM CROSSING

REVISIONS:

NO.:	DATE:	DWN.:	CHKD.:	APPD.:	DESCRIPTION:

Mountain Valley PIPELINE

POST CONSTRUCTION (STORMWATER & RESTORATION) PLANS
MOUNTAIN VALLEY PIPELINE PROJECT - H600 LINE
SPREAD 10 - ROANOKE COUNTY, VIRGINIA

MOUNTAIN VALLEY PIPELINE, LLC
555 SOUTHPOINTE BOULEVARD, SUITE 200
CANONSBURG, PA 15311


TETRA TECH
complex world | CLEAR SOLUTIONS™
661 ANDERSEN DRIVE
FOSTER PLAZA 7
PITTSBURGH, PA 15220


POST CONSTRUCTION (STORMWATER & RESTORATION) PLANS

COMMONWEALTH OF VIRGINIA
DAVID J. WALLNER
Lic. No. 0402057593
PROFESSIONAL ENGINEER

DRAWN BY:	LJK
CHECKED BY:	JRK
APPROVED BY:	RE
DATE:	4/05/2016
SCALE:	AS SHOWN
REVISION	
SHT. NO. 14.66PC OF 14.77PC	

TETRA TECH CAD FILE PATH: X:\CADD_Pittsburgh\EQT\7157 - MVP\14 - Roanoke\PC\PC VERSION 5.0.0\SPREAD 10\7157PC14.66(S10).dwg PLOTTED ON: 9/20/2017 9:12 PM PLOTTED BY: Kusiowski, Jim PLOT FILE: ENVIRONMENTAL_COLOR.ctb

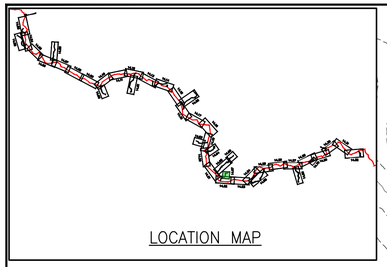

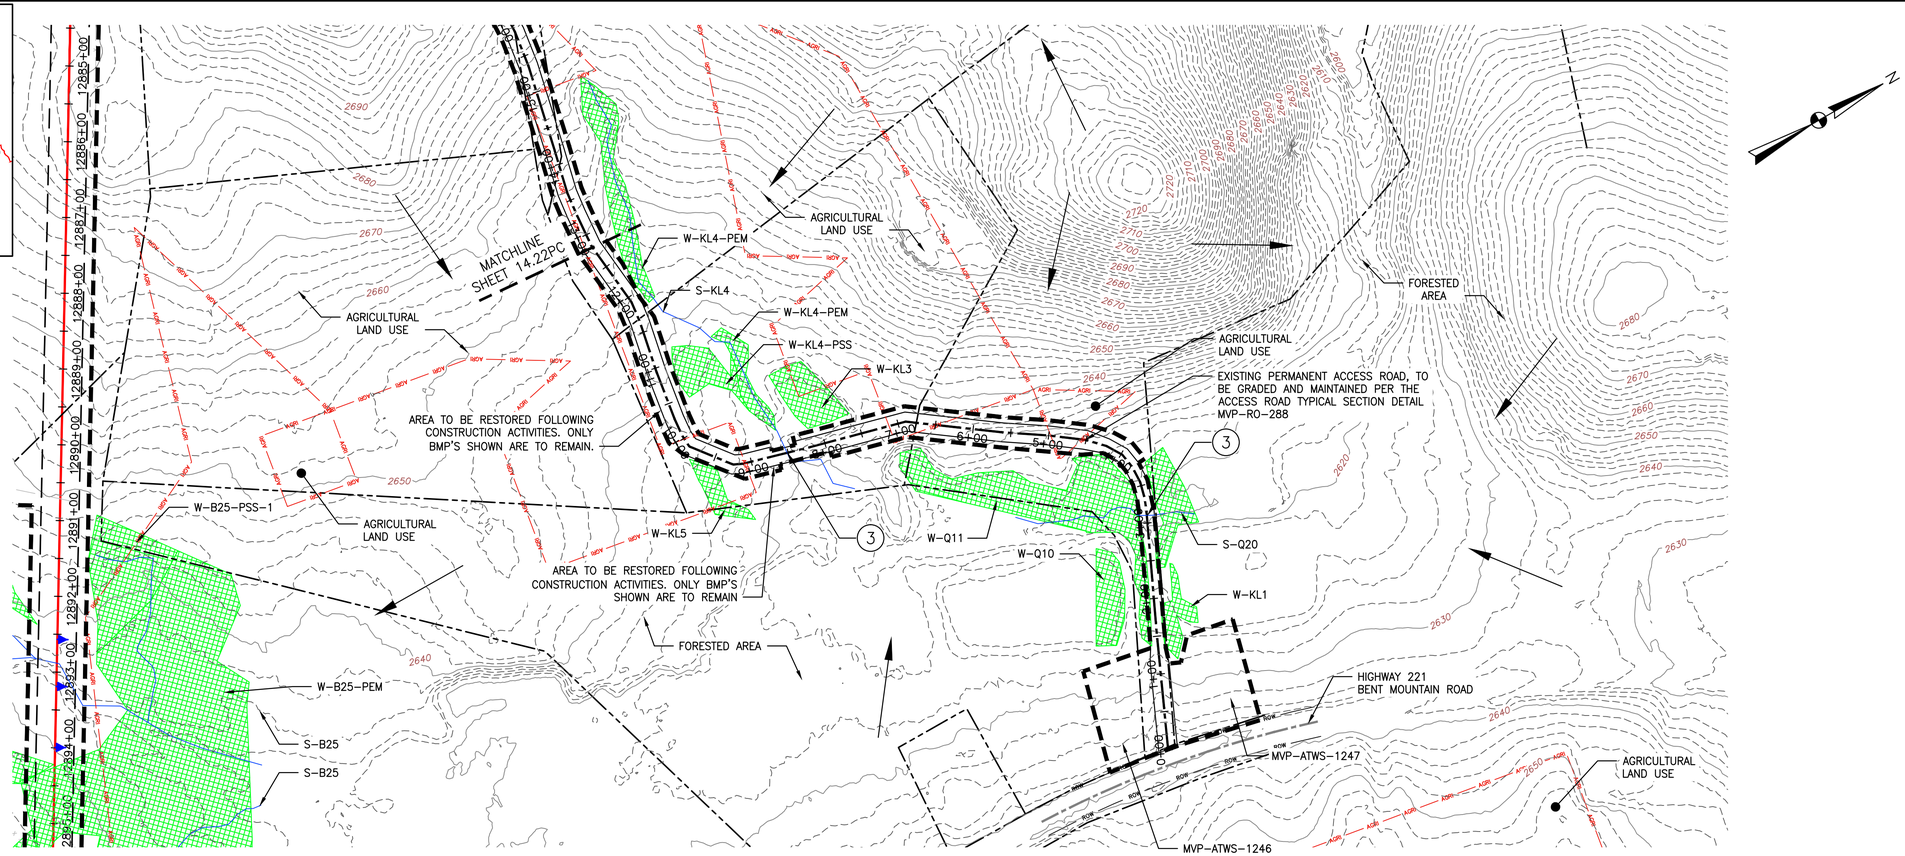

PLAN

SCALE: 1" = 100'

100 0 100 200

LEGEND

- EXISTING CULVERT
- STREAM
- EXISTING PROPERTY LINE
- EXISTING STATE LINE
- EXISTING COUNTY LINE
- EXISTING ROAD/TRAIL
- US FOREST SERVICE (NATIONAL FOREST) LANDS
- APPALACHIAN NATIONAL SCENIC TRAIL
- ACID FORMING MATERIAL
- AGRICULTURAL LAND USE BOUNDARY
- GRASS-LINED CHANNEL (SEE DETAIL MVP-ES39)
- PROPOSED LIMIT OF DISTURBANCE
- PROPOSED LEVEL SPREADER DIVERSION
- PROPOSED LEVEL SPREADER
- PROPOSED PERMANENT RIGHT OF WAY
- PROPOSED ACCESS ROAD CENTERLINE
- PROPOSED PIPELINE
- SURFACE WATER FLOW DIRECTION
- POND
- WETLAND
- PROPOSED CULVERT WITH OUTLET PROTECTION (SEE DETAILS MVP-ES7, 7.1)
- PERMANENT SLOPE BREAKER/ROW DIVERSION/WATER BAR (SEE DETAILS MVP-17, ES38, AND SCHEDULE)
- PROPOSED BROAD BASED DIP (SEE DETAIL MVP-ES5)

ACCESS ROAD LEGEND

(2) WETLAND CROSSING

(3) STREAM CROSSING

NO.:	DATE:	DWN.:	CHKD.:	APPD.:	DESCRIPTION:
					REVISIONS:

Mountain Valley PIPELINE

POST CONSTRUCTION (STORMWATER & RESTORATION) PLANS

MOUNTAIN VALLEY PIPELINE PROJECT – H600 LINE

SPREAD 10 – ROANOKE COUNTY, VIRGINIA

MOUNTAIN VALLEY PIPELINE, LLC
555 SOUTHPOINTE BOULEVARD, SUITE 200
CANONSBURG, PA 15311


TETRA TECH
complex world | CLEAR SOLUTIONS™
661 ANDERSEN DRIVE
FOSTER PLAZA 7
PITTSBURGH, PA 15220

POST CONSTRUCTION (STORMWATER & RESTORATION) PLANS

COMMONWEALTH OF PENNSYLVANIA
DAVID J. WALLNER
Lic. No. 0402057593
PROFESSIONAL ENGINEER

DRAWN BY:	LJK
CHECKED BY:	JRK
APPROVED BY:	RE
DATE:	4/05/2016
SCALE:	AS SHOWN
REVISION	
SHT. NO.	14.67PC OF 14.77PC

TETRA TECH CAD FILE PATH: X:\CADD_Pittsburgh\EQT\7157 – MVP\14 – Roanoke\PC\PC VERSION 5.0.0\SPREAD 10\7157PC14.67(S10).dwg PLOTTED ON: 9/20/2017 10:14 PM PLOTTED BY: Kusiowski, Jim PLOT FILE: ENVIRONMENTAL_COLOR.ctb

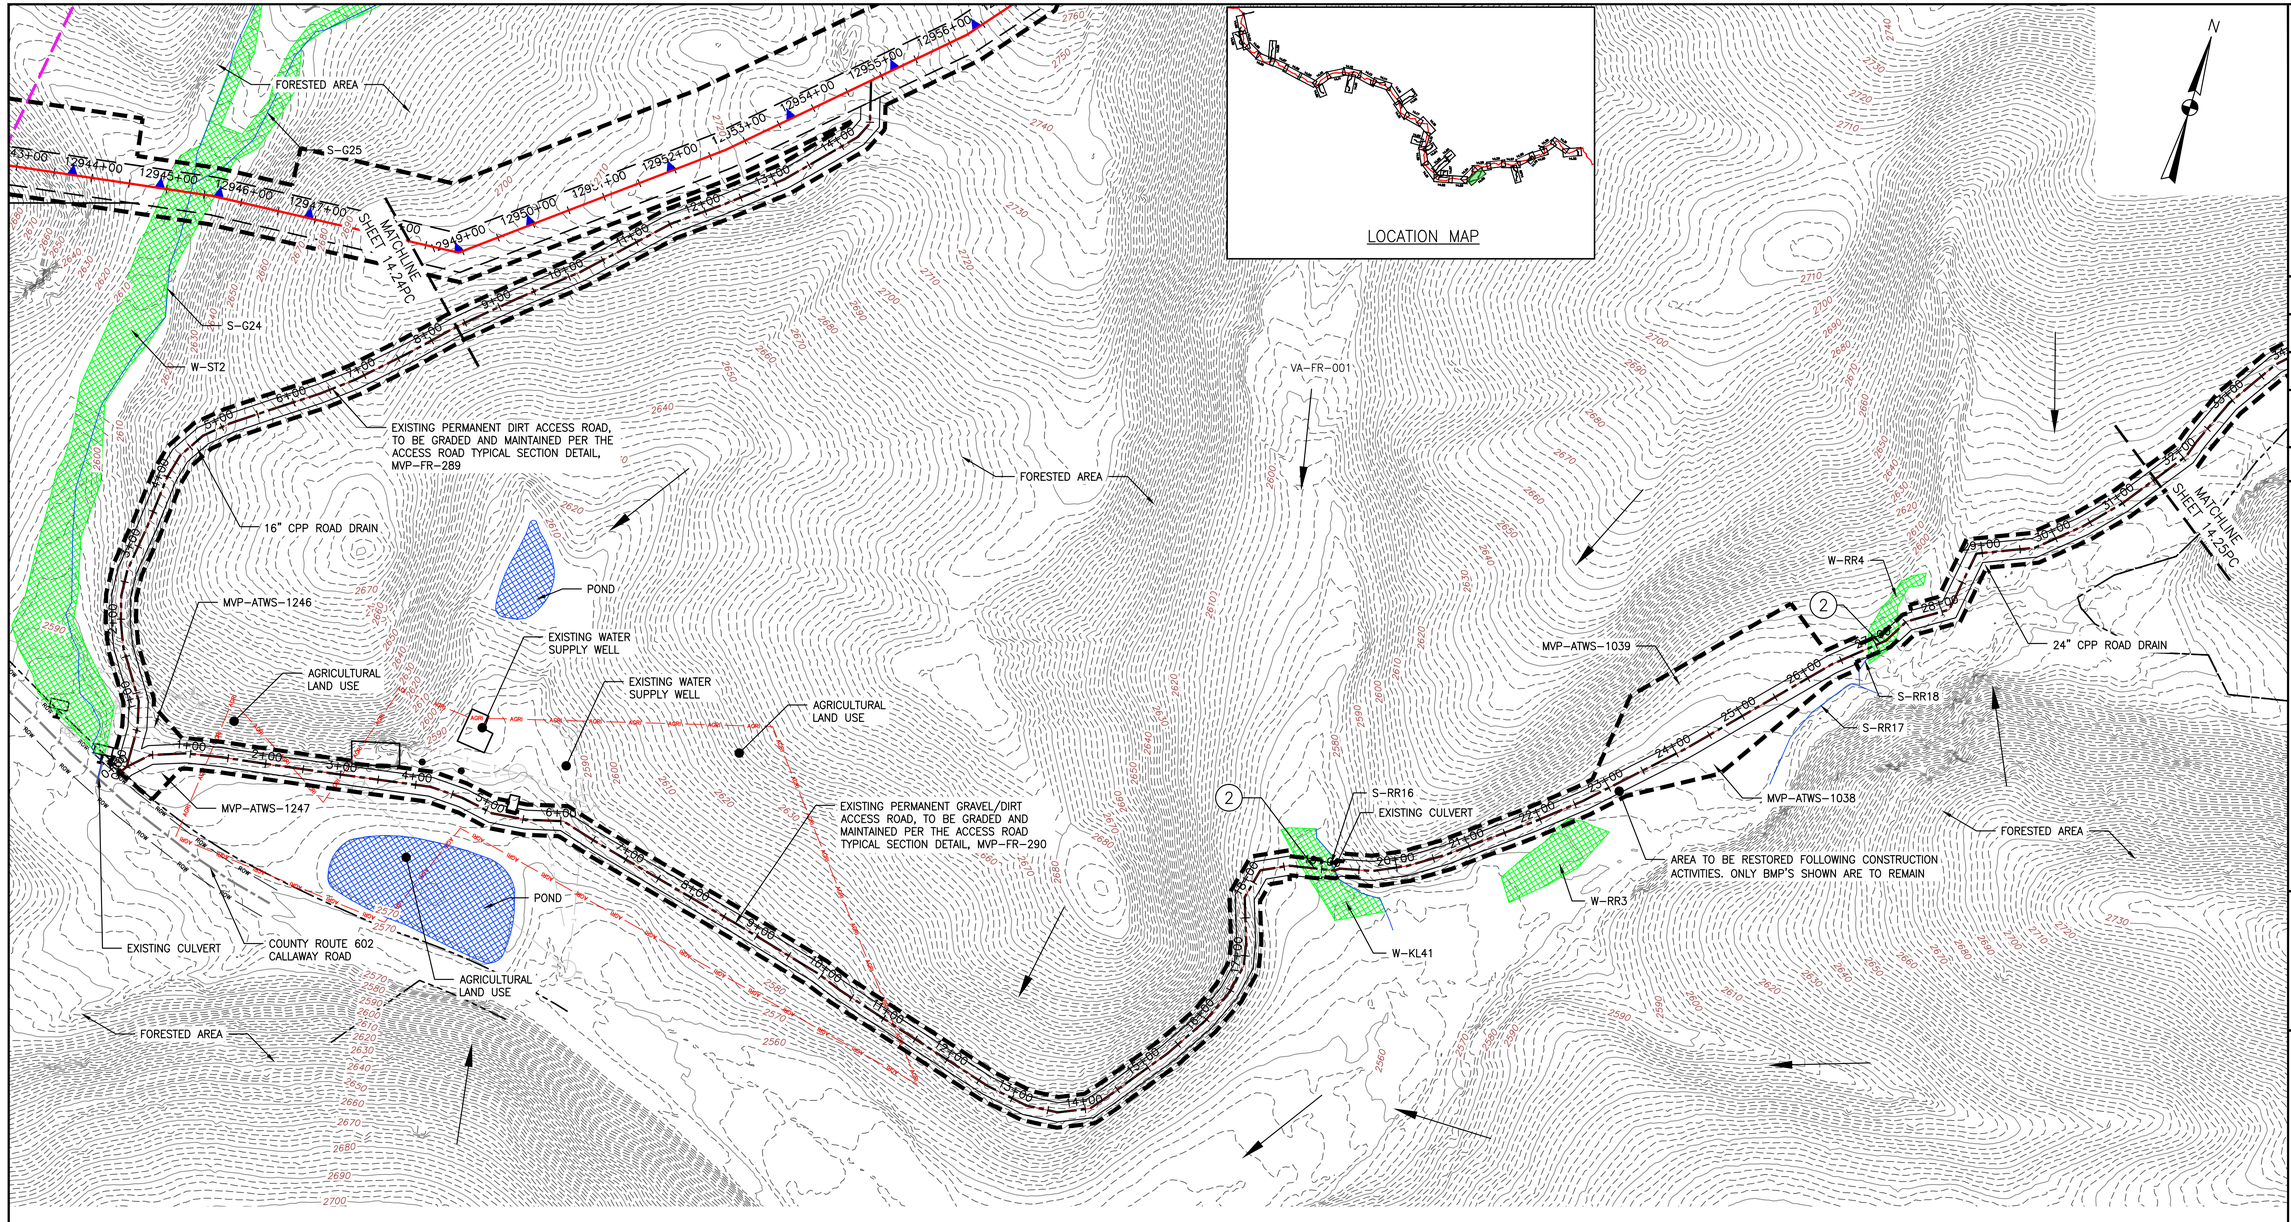

PLAN

SCALE: 1" = 100'

100 0 100 200

LEGEND

- EXISTING CULVERT
- STREAM
- EXISTING PROPERTY LINE
- EXISTING STATE LINE
- EXISTING COUNTY LINE
- EXISTING ROAD/TRAIL
- US FOREST SERVICE (NATIONAL FOREST) LANDS
- APPALACHIAN NATIONAL SCENIC TRAIL
- ACID FORMING MATERIAL
- AGRICULTURAL LAND USE BOUNDARY
- GRASS-LINED CHANNEL (SEE DETAIL MVP-ES39)
- PROPOSED LIMIT OF DISTURBANCE
- PROPOSED LEVEL SPREADER DIVERSION
- PROPOSED LEVEL SPREADER
- PROPOSED PERMANENT RIGHT OF WAY
- PROPOSED ACCESS ROAD CENTERLINE
- PROPOSED PIPELINE
- SURFACE WATER FLOW DIRECTION
- POND
- WETLAND
- PROPOSED CULVERT WITH OUTLET PROTECTION (SEE DETAILS MVP-ES7, 7.1)
- PERMANENT SLOPE BREAKER/ROW DIVERSION/WATER BAR (SEE DETAILS MVP-17, ES38, AND SCHEDULE)
- PROPOSED BROAD BASED DIP (SEE DETAIL MVP-ES5)

ACCESS ROAD LEGEND

(2) WETLAND CROSSING

(3) STREAM CROSSING

REVISIONS:

NO.	DATE:	DWN.:	CHKD.:	APPD.:	DESCRIPTION:

POST CONSTRUCTION (STORMWATER & RESTORATION) PLANS

MOUNTAIN VALLEY PIPELINE PROJECT – H600 LINE

SPREAD 10 – FRANKLIN COUNTY, VIRGINIA

MOUNTAIN VALLEY PIPELINE, LLC
555 SOUTHPOINTE BOULEVARD, SUITE 200
CANONSBURG, PA 15317

TETRA TECH
complex world | CLEAR SOLUTIONS™
661 ANDERSEN DRIVE
FOSTER PLAZA 7
PITTSBURGH, PA 15220

POST CONSTRUCTION (STORMWATER & RESTORATION) PLANS

COMMONWEALTH OF PENNSYLVANIA
DAVID J. WALLNER
Lic. No. 0402057593
PROFESSIONAL ENGINEER

DRAWN BY:	KAL
CHECKED BY:	HT
APPROVED BY:	RE
DATE:	2/19/2016
SCALE:	AS SHOWN

REVISION

SHT. NO. 14.68PC OF 14.77PC

TETRA TECH CAD FILE PATH: X:\CADD_Pittsburgh\EQT\7157 – MVP\15 – Franklin\PC\PC VERSION 5.0.0\SPREAD 10\7157PC14.68(S10).dwg PLOTTED ON: 9/20/2017 11:36 AM PLOTTED BY: Bradley, Mike PLOT FILE: ENVIRONMENTAL_COLOR.ctb

COUNTY ROUTE 602
CALLAWAY ROAD

MVP-ATWS-1249

MVP-ATWS-1250

S-EF18

W-EF3

S-EF17

FORESTED AREA
THIS ENTIRE SHEET

VA-FR-009

MATCHLINE
SHEET 14.27PC

AREA TO BE RESTORED FOLLOWING CONSTRUCTION ACTIVITIES. ONLY BMP'S SHOWN ARE TO REMAIN

EXISTING PERMANENT ACCESS ROAD, TO BE GRADED AND MAINTAINED PER THE ACCESS ROAD TYPICAL SECTION DETAIL, MVP-FR-291

LOCATION MAP

PLAN

SCALE: 1" = 100'

100 0 100 200

LEGEND

- EXISTING CULVERT
- STREAM
- EXISTING PROPERTY LINE
- EXISTING STATE LINE
- EXISTING COUNTY LINE
- EXISTING ROAD/TRAIL
- US FOREST SERVICE (NATIONAL FOREST) LANDS
- APPALACHIAN NATIONAL SCENIC TRAIL
- ACID FORMING MATERIAL
- AGRICULTURAL LAND USE BOUNDARY
- GRASS-LINED CHANNEL (SEE DETAIL MVP-ES39)
- PROPOSED LIMIT OF DISTURBANCE
- PROPOSED LEVEL SPREADER DIVERSION
- PROPOSED LEVEL SPREADER
- PROPOSED PERMANENT RIGHT OF WAY
- PROPOSED ACCESS ROAD CENTERLINE
- PROPOSED PIPELINE
- SURFACE WATER FLOW DIRECTION
- POND
- WETLAND
- PROPOSED CULVERT WITH OUTLET PROTECTION (SEE DETAILS MVP-ES7, 7.1)
- PERMANENT SLOPE BREAKER/ROW DIVERSION/WATER BAR (SEE DETAILS MVP-17, ES38, AND SCHEDULE)
- PROPOSED BROAD BASED DIP (SEE DETAIL MVP-ES5)

ACCESS ROAD LEGEND

(2) WETLAND CROSSING

(3) STREAM CROSSING

NO.:	DATE:	DWN.:	CHKD.:	APPD.:	DESCRIPTION:
					REVISIONS:

Mountain Valley PIPELINE

POST CONSTRUCTION (STORMWATER & RESTORATION) PLANS

MOUNTAIN VALLEY PIPELINE PROJECT – H600 LINE

SPREAD 10 – FRANKLIN COUNTY, VIRGINIA

MOUNTAIN VALLEY PIPELINE, LLC
555 SOUTHPOINTE BOULEVARD, SUITE 200
CANONSBURG, PA 15317


TETRA TECH
complex world | CLEAR SOLUTIONS™
661 ANDERSEN DRIVE
FOSTER PLAZA 7
PITTSBURGH, PA 15220

POST CONSTRUCTION (STORMWATER & RESTORATION) PLANS

COMMONWEALTH OF VIRGINIA
DAVID J. WALLNER
Lic. No. 0402057593
PROFESSIONAL ENGINEER

DRAWN BY:	KAL
CHECKED BY:	HT
APPROVED BY:	RE
DATE:	2/19/2016
SCALE:	AS SHOWN
REVISION	
SHT. NO.	14.69PC OF 14.77PC

TETRA TECH CAD FILE PATH: X:\CADD_Pittsburgh\EQT\7157 – MVP\15 – Franklin\PC\PC VERSION 5.0.0\SPREAD 10\7157PC14.69(S10).dwg PLOTTED ON: 9/20/2017 10:18 PM PLOTTED BY: Kusiowski, Jim PLOT FILE: ENVIRONMENTAL_COLOR.ctb

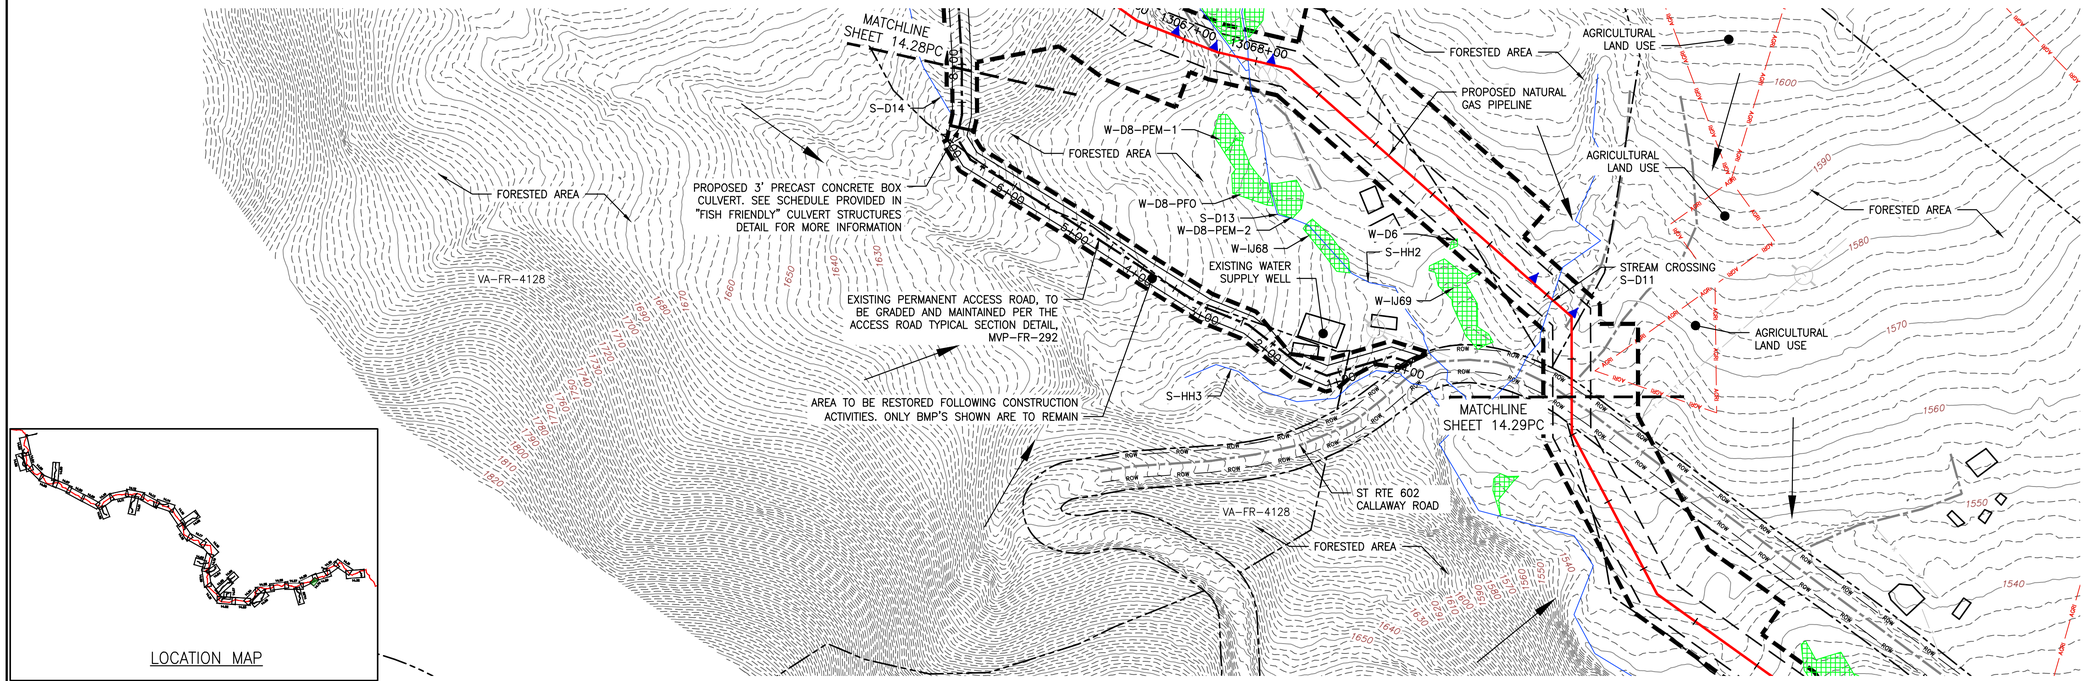

LOCATION MAP

PLAN

SCALE: 1" = 100'

100 0 100 200

LEGEND

- EXISTING CULVERT
- STREAM
- EXISTING PROPERTY LINE
- EXISTING STATE LINE
- EXISTING COUNTY LINE
- EXISTING ROAD/TRAIL
- US FOREST SERVICE (NATIONAL FOREST) LANDS
- APPALACHIAN NATIONAL SCENIC TRAIL
- ACID FORMING MATERIAL
- AGRICULTURAL LAND USE BOUNDARY
- GRASS-LINED CHANNEL (SEE DETAIL MVP-ES39)
- PROPOSED LIMIT OF DISTURBANCE
- PROPOSED LEVEL SPREADER DIVERSION
- PROPOSED LEVEL SPREADER
- PROPOSED PERMANENT RIGHT OF WAY
- PROPOSED ACCESS ROAD CENTERLINE
- PROPOSED PIPELINE
- SURFACE WATER FLOW DIRECTION
- POND
- WETLAND
- PROPOSED CULVERT WITH OUTLET PROTECTION (SEE DETAILS MVP-ES7, 7.1)
- PERMANENT SLOPE BREAKER/ROW DIVERSION/WATER BAR (SEE DETAILS MVP-17, ES38, AND SCHEDULE)
- PROPOSED BROAD BASED DIP (SEE DETAIL MVP-ES5)

ACCESS ROAD LEGEND

(2) WETLAND CROSSING

(3) STREAM CROSSING

TETRA TECH CAD FILE PATH: X:\CADD_Pittsburgh\EQT\7157 – MVP\15 – Franklin\PC\PC VERSION 5.0.0\SPREAD 10\7157PC14.70(S10).dwg PLOTTED ON: 9/20/2017 10:35 PM PLOTTED BY: Kusiowski, Jim PLOT FILE: ENVIRONMENTAL_COLOR.ctb

REVISIONS:

NO.:	DATE:	DWN.:	CHKD.:	APPD.:	DESCRIPTION:

Mountain Valley PIPELINE

POST CONSTRUCTION (STORMWATER & RESTORATION) PLANS

MOUNTAIN VALLEY PIPELINE PROJECT – H600 LINE

SPREAD 10 – FRANKLIN COUNTY, VIRGINIA

MOUNTAIN VALLEY PIPELINE, LLC

555 SOUTHPOINTE BOULEVARD, SUITE 200

CANONSBURG, PA 15317

TETRA TECH

complex world | CLEAR SOLUTIONS™


661 ANDERSEN DRIVE
FOSTER PLAZA 7
PITTSBURGH, PA 15220

POST CONSTRUCTION (STORMWATER & RESTORATION) PLANS

COMMONWEALTH OF PENNSYLVANIA
DAVID J. WALLNER
Lic. No. 0402057593
PROFESSIONAL ENGINEER

DRAWN BY:	KAL
CHECKED BY:	HT
APPROVED BY:	RE
DATE:	2/19/2016
SCALE:	AS SHOWN
REVISION	

SHT. NO. 14.70PC OF 14.77PC

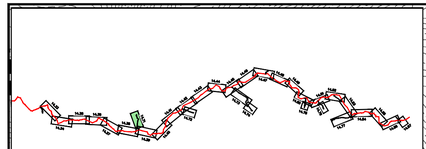

LOCATION MAP

PLAN

SCALE: 1" = 100'

100 0 100 200

LEGEND

- EXISTING CULVERT
- STREAM
- EXISTING PROPERTY LINE
- EXISTING STATE LINE
- EXISTING COUNTY LINE
- EXISTING ROAD/TRAIL
- US FOREST SERVICE (NATIONAL FOREST) LANDS
- APPALACHIAN NATIONAL SCENIC TRAIL
- ACID FORMING MATERIAL
- AGRICULTURAL LAND USE BOUNDARY
- GRASS-LINED CHANNEL (SEE DETAIL MVP-ES39)
- PROPOSED LIMIT OF DISTURBANCE
- PROPOSED LEVEL SPREADER DIVERSION
- PROPOSED LEVEL SPREADER
- PROPOSED PERMANENT RIGHT OF WAY
- PROPOSED ACCESS ROAD CENTERLINE
- PROPOSED PIPELINE
- SURFACE WATER FLOW DIRECTION
- POND
- WETLAND
- PROPOSED CULVERT WITH OUTLET PROTECTION (SEE DETAILS MVP-ES7, 7.1)
- PERMANENT SLOPE BREAKER/ROW DIVERSION/WATER BAR (SEE DETAILS MVP-17, ES38, AND SCHEDULE)
- PROPOSED BROAD BASED DIP (SEE DETAIL MVP-ES5)

ACCESS ROAD LEGEND

(2) WETLAND CROSSING

(3) STREAM CROSSING

TETRA TECH CAD FILE PATH: X:\CADD_Pittsburgh\EQT\7157 - MVP\15 - Franklin\PC\PC VERSION 5.0.0\SPREAD 10\7157PC14.71(S10).dwg PLOTTED ON: 9/20/2017 7:05 PM PLOTTED BY: Bradley, Mike PLOT FILE: ENVIRONMENTAL_COLOR.ctb

NO.:	DATE:	DWN.:	CHKD.:	APPD.:	DESCRIPTION:

REVISIONS:

Mountain Valley PIPELINE

POST CONSTRUCTION (STORMWATER & RESTORATION) PLANS

MOUNTAIN VALLEY PIPELINE PROJECT - H600 LINE

SPREAD 10 - FRANKLIN COUNTY, VIRGINIA

MOUNTAIN VALLEY PIPELINE, LLC
555 SOUTHPOINTE BOULEVARD, SUITE 200
CANONSBURG, PA 15317

TETRA TECH
complex world | CLEAR SOLUTIONS™
661 ANDERSEN DRIVE
FOSTER PLAZA 7
PITTSBURGH, PA 15220


POST CONSTRUCTION (STORMWATER & RESTORATION) PLANS

COMMONWEALTH OF PENNSYLVANIA
DAVID J. WALLNER
Lic. No. 0402057593
PROFESSIONAL ENGINEER

DRAWN BY:	KAL
CHECKED BY:	HT
APPROVED BY:	RE
DATE:	2/19/2016
SCALE:	AS SHOWN

REVISION

SHT. NO. 14.71PC OF 14.77PC

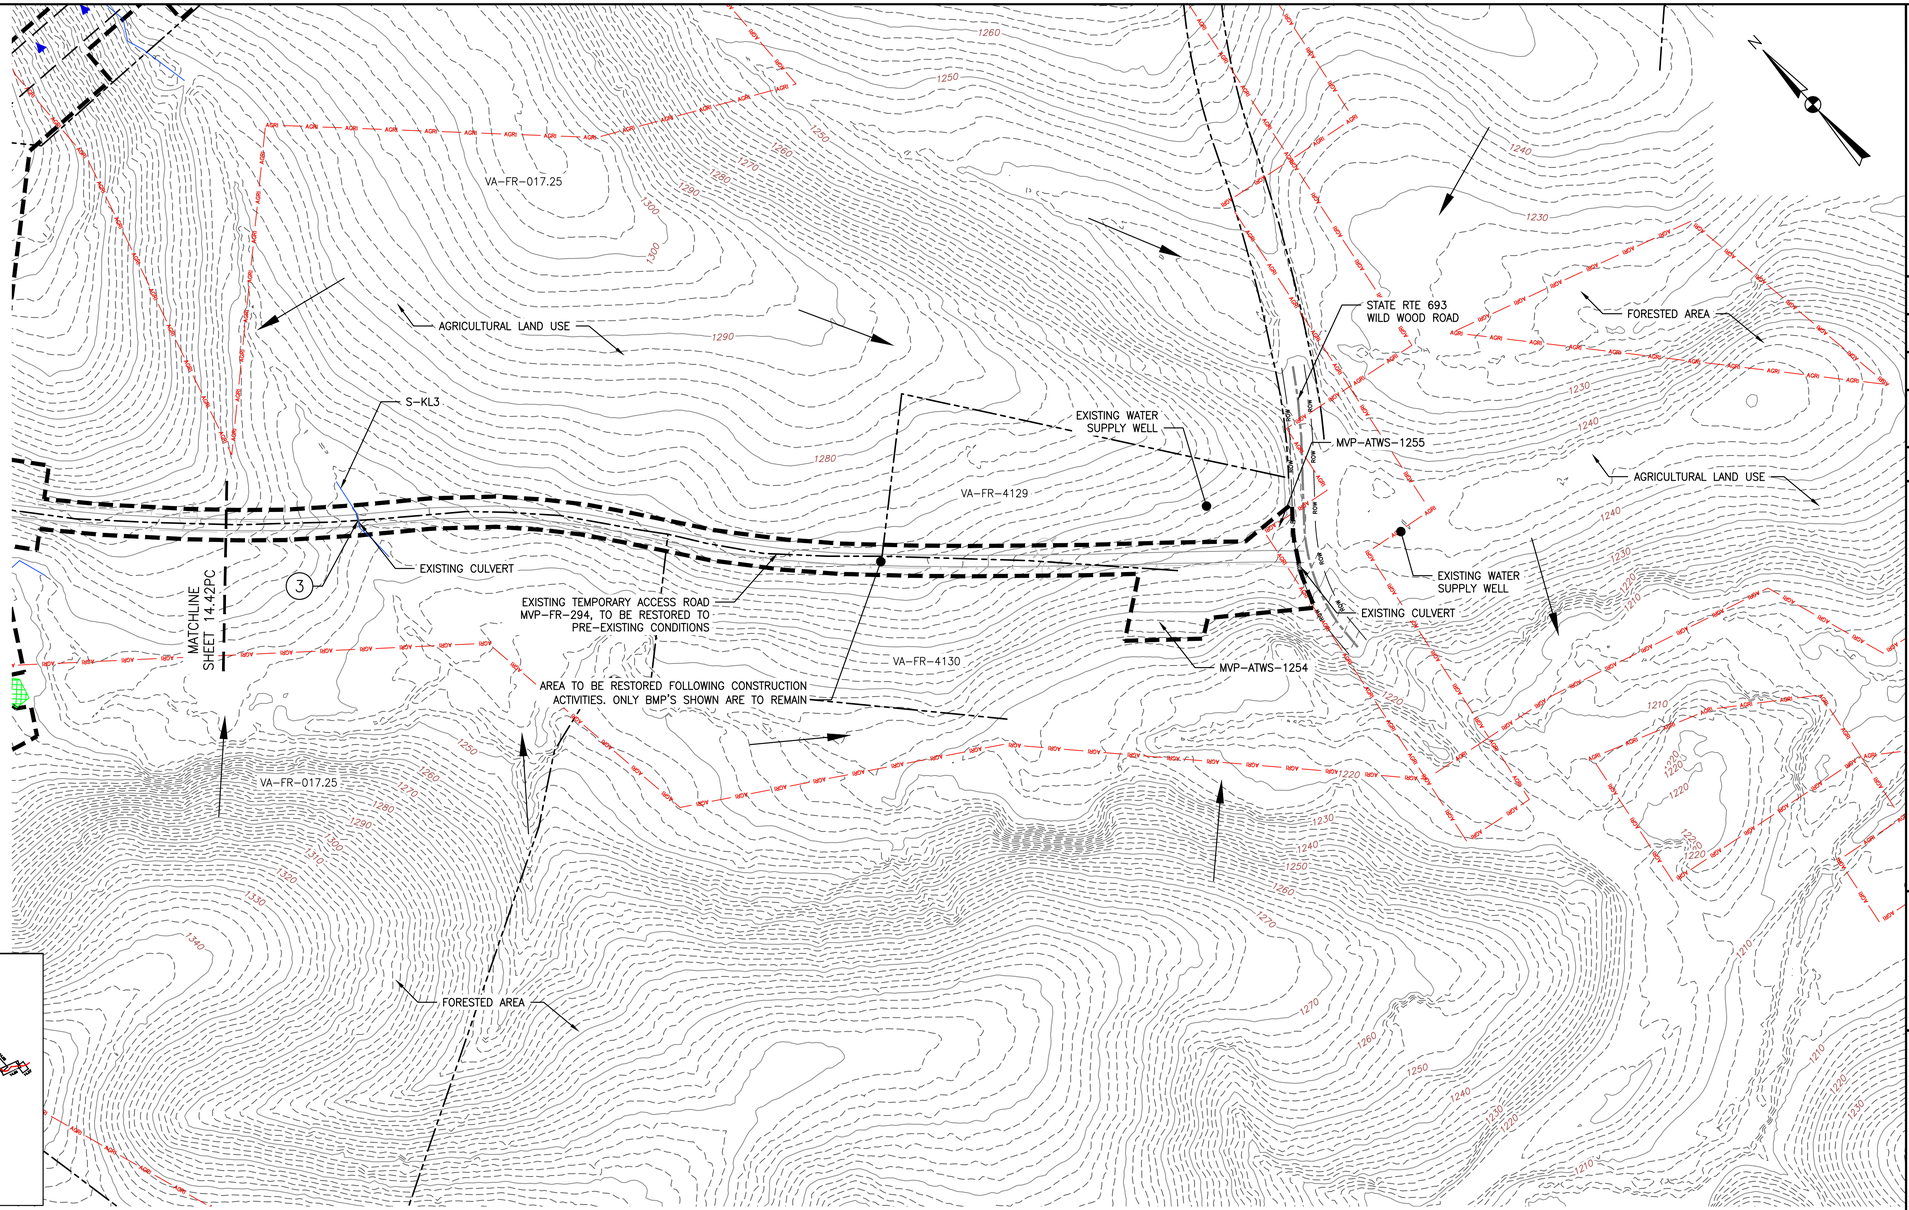

LOCATION MAP

PLAN

SCALE: 1" = 100'

100 0 100 200

LEGEND

- EXISTING CULVERT
- STREAM
- EXISTING PROPERTY LINE
- EXISTING STATE LINE
- EXISTING COUNTY LINE
- EXISTING ROAD/TRAIL
- US FOREST SERVICE (NATIONAL FOREST) LANDS
- APPALACHIAN NATIONAL SCENIC TRAIL
- ACID FORMING MATERIAL
- AGRICULTURAL LAND USE BOUNDARY
- GRASS-LINED CHANNEL (SEE DETAIL MVP-ES39)
- PROPOSED LIMIT OF DISTURBANCE
- PROPOSED LEVEL SPREADER DIVERSION
- PROPOSED LEVEL SPREADER
- PROPOSED PERMANENT RIGHT OF WAY
- PROPOSED ACCESS ROAD CENTERLINE
- PROPOSED PIPELINE
- SURFACE WATER FLOW DIRECTION
- POND
- WETLAND
- PROPOSED CULVERT WITH OUTLET PROTECTION (SEE DETAILS MVP-ES7, 7.1)
- PERMANENT SLOPE BREAKER/ROW DIVERSION/WATER BAR (SEE DETAILS MVP-17, ES38, AND SCHEDULE)
- PROPOSED BROAD BASED DIP (SEE DETAIL MVP-ES5)

ACCESS ROAD LEGEND

(2) WETLAND CROSSING

(3) STREAM CROSSING

REVISIONS:

NO.:	DATE:	DWN.:	CHKD.:	APPD.:	DESCRIPTION:

POST CONSTRUCTION (STORMWATER & RESTORATION) PLANS

MOUNTAIN VALLEY PIPELINE PROJECT – H600 LINE

SPREAD 10 – FRANKLIN COUNTY, VIRGINIA

MOUNTAIN VALLEY PIPELINE, LLC

555 SOUTHPOINTE BOULEVARD, SUITE 200

CANONSBURG, PA 15317

TETRA TECH

complex world | CLEAR SOLUTIONS™

661 ANDERSEN DRIVE
FOSTER PLAZA 7
PITTSBURGH, PA 15220

POST CONSTRUCTION (STORMWATER & RESTORATION) PLANS

COMMONWEALTH OF VIRGINIA
DAVID J. WALLNER
Lic. No. 0402057593
PROFESSIONAL ENGINEER

DRAWN BY:	KAL
CHECKED BY:	HT
APPROVED BY:	RE
DATE:	2/19/2016
SCALE:	AS SHOWN
REVISION	
SHT. NO.	14.72PC OF 14.77PC

TETRA TECH CAD FILE PATH: X:\CAD0_Pittsburgh\EQT\7157 – MVP\15 – Franklin\PC\PC VERSION 5.0.0\SPREAD 10\7157PC14.72(S10).dwg PLOTTED ON: 9/20/2017 7:05 PM PLOTTED BY: Bradley, Mike PLOT FILE: ENVIRONMENTAL_COLOR.ctb

FORESTED AREA

AGRICULTURAL LAND USE

FORESTED AREA

FORESTED AREA

FORESTED AREA

FORESTED AREA

EXISTING WATER WELL SUPPLY

EXISTING WATER WELL SUPPLY

EXISTING WATER WELL SUPPLY

EXISTING WATER WELL SUPPLY

AREA TO BE RESTORED FOLLOWING CONSTRUCTION ACTIVITIES. ONLY BMP'S SHOWN ARE TO REMAIN.

PROPOSED TEMPORARY ACCESS ROAD MVP-FR-295, TO BE RESTORED TO PRE-EXISTING CONDITIONS

FORESTED AREA

MATCHLINE SHEET 14.74PC

MATCHLINE SHEET 14.45PC

N

LOCATION MAP

PLAN

SCALE: 1" = 100'

100 0 100 200

LEGEND

- EXISTING CULVERT
- STREAM
- EXISTING PROPERTY LINE
- EXISTING STATE LINE
- EXISTING COUNTY LINE
- EXISTING ROAD/TRAIL
- US FOREST SERVICE (NATIONAL FOREST) LANDS
- APPALACHIAN NATIONAL SCENIC TRAIL (ANST)
- ACID FORMING MATERIAL (AFM)
- AGRICULTURAL LAND USE BOUNDARY (AGRI)
- GRASS-LINED CHANNEL (SEE DETAIL MVP-ES39)
- PROPOSED LIMIT OF DISTURBANCE
- PROPOSED LEVEL SPREADER DIVERSION
- PROPOSED LEVEL SPREADER
- PROPOSED PERMANENT RIGHT OF WAY
- PROPOSED ACCESS ROAD CENTERLINE
- PROPOSED PIPELINE
- SURFACE WATER FLOW DIRECTION
- POND
- WETLAND
- PROPOSED CULVERT WITH OUTLET PROTECTION (SEE DETAILS MVP-ES7, 7.1)
- PERMANENT SLOPE BREAKER/ROW DIVERSION/WATER BAR (SEE DETAILS MVP-17, ES38, AND SCHEDULE)
- PROPOSED BROAD BASED DIP (SEE DETAIL MVP-ES5)

ACCESS ROAD LEGEND

(2) WETLAND CROSSING

(3) STREAM CROSSING

NO.	DATE:	DWN.:	CHKD.:	APPD.:	DESCRIPTION:

REVISIONS:

Mountain Valley PIPELINE

POST CONSTRUCTION (STORMWATER & RESTORATION) PLANS

MOUNTAIN VALLEY PIPELINE PROJECT – H600 LINE

SPREAD 10 – FRANKLIN COUNTY, VIRGINIA

MOUNTAIN VALLEY PIPELINE, LLC

555 SOUTHPOINTE BOULEVARD, SUITE 200

CANONSBURG, PA 15317

TETRA TECH

complex world | CLEAR SOLUTIONS™


661 ANDERSEN DRIVE
FOSTER PLAZA 7
PITTSBURGH, PA 15220

POST CONSTRUCTION (STORMWATER & RESTORATION) PLANS

COMMONWEALTH OF VIRGINIA
DAVID J. WALLNER
Lic. No. 0402057593
PROFESSIONAL ENGINEER

DRAWN BY:	KAL
CHECKED BY:	HT
APPROVED BY:	RE
DATE:	2/19/2016
SCALE:	AS SHOWN
REVISION	
SHT. NO.	14.73PC OF 14.77PC

TETRA TECH CAD FILE PATH: X:\CADD_Pittsburgh\EQT\7157 – MVP\15 – Franklin\PC\PC VERSION 5.0.0\SPREAD 10\7157PC14.73(S10).dwg PLOTTED ON: 9/20/2017 7:06 PM PLOTTED BY: Bradley, Mike PLOT FILE: ENVIRONMENTAL_COLOR.ctb

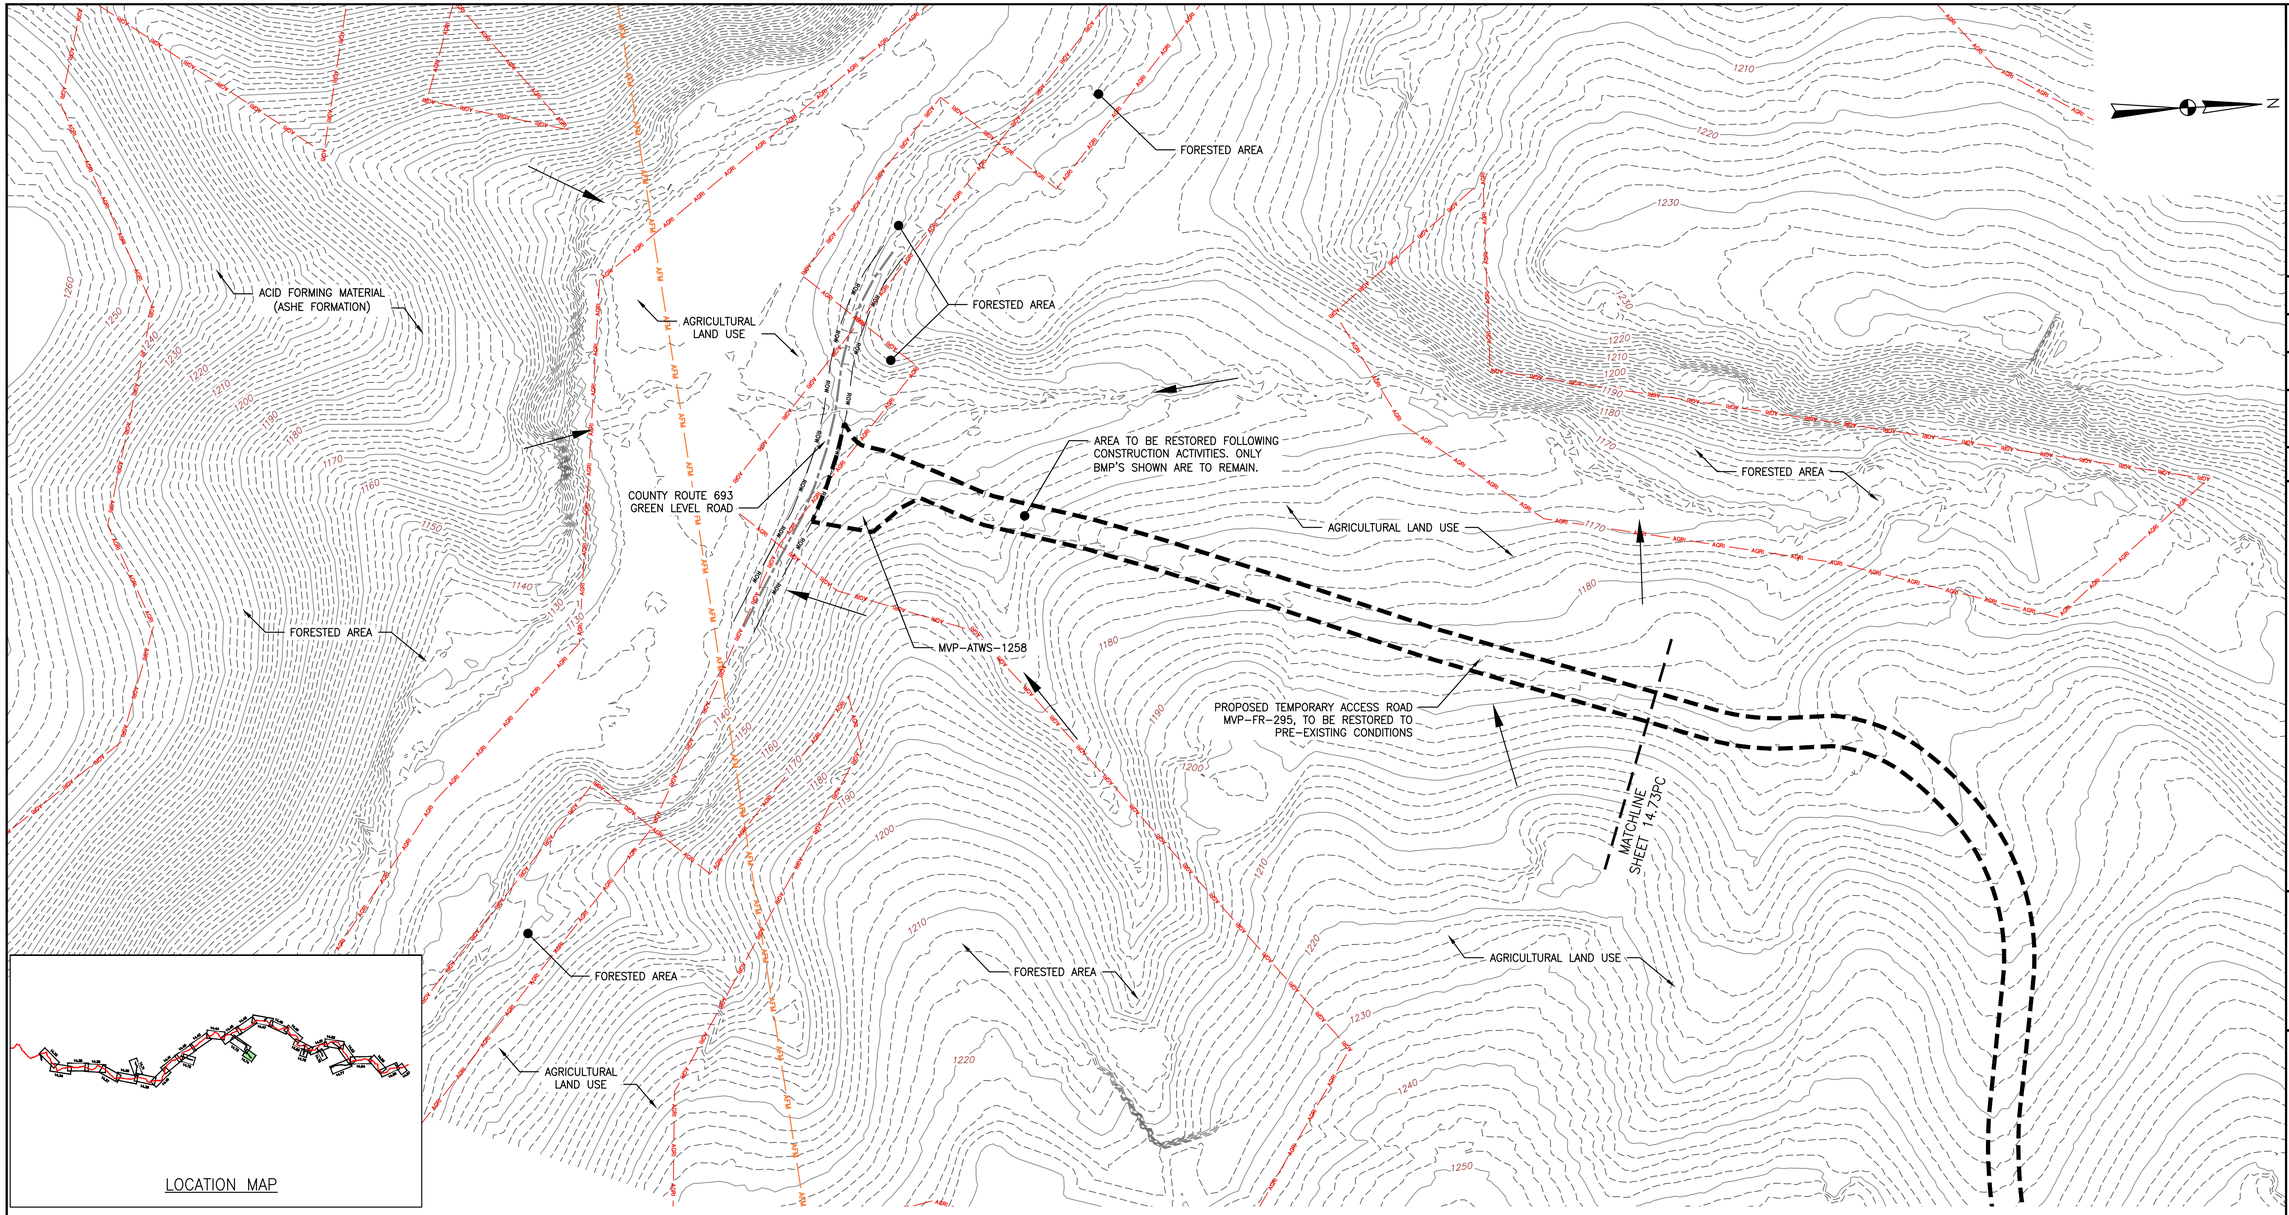

LOCATION MAP

PLAN

SCALE: 1" = 100'

100 0 100 200

LEGEND

- EXISTING CULVERT
- STREAM
- EXISTING PROPERTY LINE
- EXISTING STATE LINE
- EXISTING COUNTY LINE
- EXISTING ROAD/TRAIL
- US FOREST SERVICE (NATIONAL FOREST) LANDS
- APPALACHIAN NATIONAL SCENIC TRAIL
- ACID FORMING MATERIAL
- AGRICULTURAL LAND USE BOUNDARY
- GRASS-LINED CHANNEL (SEE DETAIL MVP-ES39)
- PROPOSED LIMIT OF DISTURBANCE
- PROPOSED LEVEL SPREADER DIVERSION
- PROPOSED LEVEL SPREADER
- PROPOSED PERMANENT RIGHT OF WAY
- PROPOSED ACCESS ROAD CENTERLINE
- PROPOSED PIPELINE
- SURFACE WATER FLOW DIRECTION
- POND
- WETLAND
- PROPOSED CULVERT WITH OUTLET PROTECTION (SEE DETAILS MVP-ES7, 7.1)
- PERMANENT SLOPE BREAKER/ROW DIVERSION/WATER BAR (SEE DETAILS MVP-17, ES38, AND SCHEDULE)
- PROPOSED BROAD BASED DIP (SEE DETAIL MVP-ES5)

ACCESS ROAD LEGEND

(2) WETLAND CROSSING

(3) STREAM CROSSING

TETRA TECH CAD FILE PATH: X:\CADD_Pittsburgh\EQT\7157 - MVP\15 - Franklin\PC\PC VERSION 5.0.0\SPREAD 10\7157PC14.74(S10).dwg PLOTTED ON: 9/20/2017 7:06 PM PLOTTED BY: Bradley, Mike PLOT FILE: ENVIRONMENTAL COLOR.ctb

REVISIONS:

NO.	DATE:	DWN.:	CHKD.:	APPD.:	DESCRIPTION:

Mountain Valley PIPELINE

POST CONSTRUCTION (STORMWATER & RESTORATION) PLANS

MOUNTAIN VALLEY PIPELINE PROJECT - H600 LINE

SPREAD 10 - FRANKLIN COUNTY, VIRGINIA

MOUNTAIN VALLEY PIPELINE, LLC

555 SOUTHPOINTE BOULEVARD, SUITE 200

CANONSBURG, PA 15317

TETRA TECH

complex world | CLEAR SOLUTIONS™

661 ANDERSEN DRIVE

FOSTER PLAZA 7

PITTSBURGH, PA 15220

POST CONSTRUCTION (STORMWATER & RESTORATION) PLANS

COMMONWEALTH OF VIRGINIA

DAVID J. WALLNER

Lic. No. 0402057593

PROFESSIONAL ENGINEER


DRAWN BY:	KAL
CHECKED BY:	HT
APPROVED BY:	RE
DATE:	2/19/2016
SCALE:	AS SHOWN

REVISION

SHT. NO. 14.74PC OF 14.77PC




LOCATION MAP

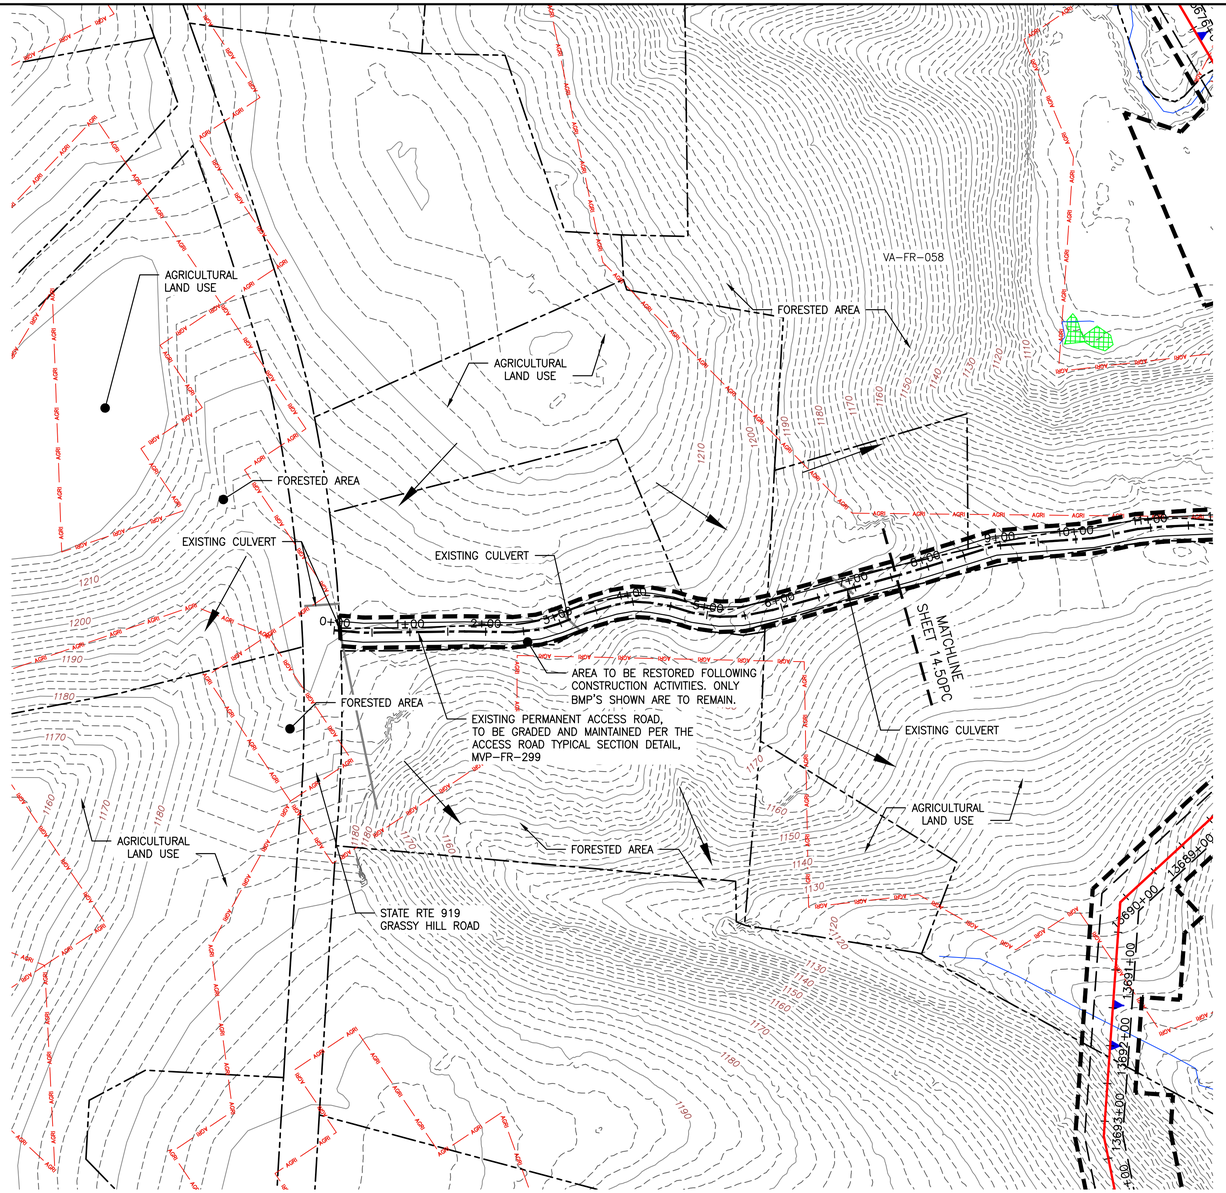
AGRICULTURAL LAND USE
FORESTED AREA
VA-FR-058
AGRICULTURAL LAND USE
FORESTED AREA
EXISTING CULVERT
EXISTING CULVERT
0+00
1+00
LOCATION MAP



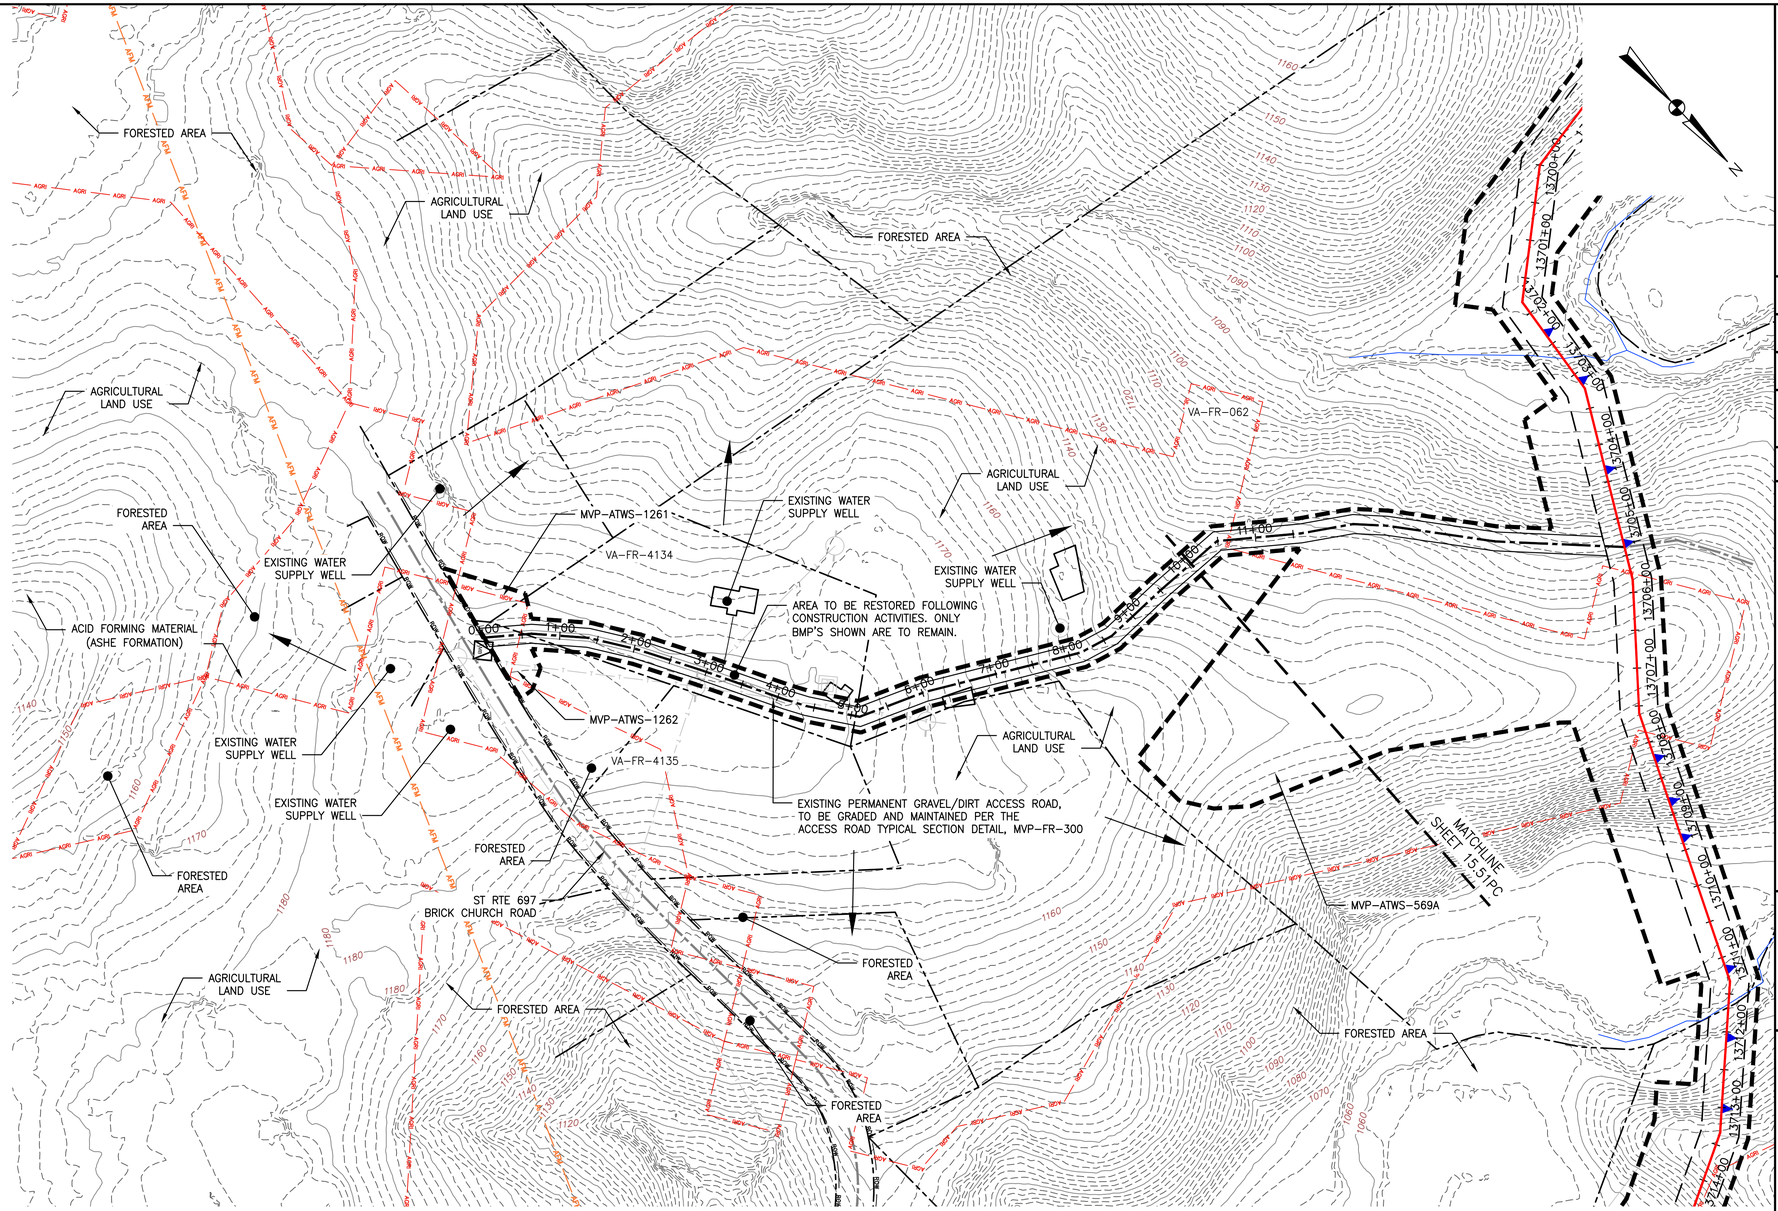

PLAN

SCALE: 1" = 100'

100 0 100 200

LEGEND

- EXISTING CULVERT
- STREAM
- EXISTING PROPERTY LINE
- EXISTING STATE LINE
- EXISTING COUNTY LINE
- EXISTING ROAD/TRAIL
- US FOREST SERVICE (NATIONAL FOREST) LANDS
- APPALACHIAN NATIONAL SCENIC TRAIL
- ACID FORMING MATERIAL
- AGRICULTURAL LAND USE BOUNDARY
- GRASS-LINED CHANNEL (SEE DETAIL MVP-ES39)
- PROPOSED LIMIT OF DISTURBANCE
- PROPOSED LEVEL SPREADER DIVERSION
- PROPOSED LEVEL SPREADER
- PROPOSED PERMANENT RIGHT OF WAY
- PROPOSED ACCESS ROAD CENTERLINE
- PROPOSED PIPELINE
- SURFACE WATER FLOW DIRECTION
- POND
- WETLAND
- PROPOSED CULVERT WITH OUTLET PROTECTION (SEE DETAILS MVP-ES7, 7.1)
- PERMANENT SLOPE BREAKER/ROW DIVERSION/WATER BAR (SEE DETAILS MVP-17, ES38, AND SCHEDULE)
- PROPOSED BROAD BASED DIP (SEE DETAIL MVP-ES5)

ACCESS ROAD LEGEND

(2) WETLAND CROSSING

(3) STREAM CROSSING

REVISIONS:

NO.:	DATE:	DWN.:	CHKD.:	APPD.:	DESCRIPTION:

Mountain Valley PIPELINE

POST CONSTRUCTION (STORMWATER & RESTORATION) PLANS
MOUNTAIN VALLEY PIPELINE PROJECT – H600 LINE
SPREAD 10 – FRANKLIN COUNTY, VIRGINIA

MOUNTAIN VALLEY PIPELINE, LLC
555 SOUTHPOINTE BOULEVARD, SUITE 200
CANONSBURG, PA 15317

TETRA TECH
complex world | CLEAR SOLUTIONS™
661 ANDERSEN DRIVE
FOSTER PLAZA 7
PITTSBURGH, PA 15220

POST CONSTRUCTION (STORMWATER & RESTORATION) PLANS

COMMONWEALTH OF VIRGINIA
DAVID J. WALLNER
Lic. No. 0402057593
PROFESSIONAL ENGINEER

DRAWN BY:	KAL
CHECKED BY:	HT
APPROVED BY:	RE
DATE:	2/19/2016
SCALE:	AS SHOWN
SHT. NO.	14.76PC OF 14.77PC

REVISION

TETRA TECH CAD FILE PATH: X:\CADD_Pittsburgh\EQT\7157 – MVP\15 – Franklin\PC\PC VERSION 5.0.0\SPREAD 10\7157PC14.76(S10).dwg PLOTTED ON: 9/20/2017 7:08 PM PLOTTED BY: Bradley, Mike PLOT FILE: ENVIRONMENTAL_COLOR.ctb

STATE RTE 919
GRASSY HILL ROAD

EXISTING PERMANENT DIRT ACCESS ROAD, TO BE GRADED AND MAINTAINED PER THE ACCESS ROAD TYPICAL SECTION DETAIL, MVP-FR-303.01

AREA TO BE RESTORED FOLLOWING CONSTRUCTION ACTIVITIES. ONLY BMP'S SHOWN ARE TO REMAIN.

FORESTED AREA

AGRICULTURAL LAND USE

ACID FORMING MATERIAL (ASHE FORMATION)

MVP-ATWS-1040

MVP-ATWS-1041

VA-FR-075

MATCHLINE SHEET 14.53PC

LOCATION MAP

PLAN

SCALE: 1" = 100'

100 0 100 200

LEGEND

- EXISTING CULVERT
- STREAM
- EXISTING PROPERTY LINE
- EXISTING STATE LINE
- EXISTING COUNTY LINE
- EXISTING ROAD/TRAIL
- US FOREST SERVICE (NATIONAL FOREST) LANDS
- APPALACHIAN NATIONAL SCENIC TRAIL
- ACID FORMING MATERIAL
- AGRICULTURAL LAND USE BOUNDARY
- GRASS-LINED CHANNEL (SEE DETAIL MVP-ES39)
- PROPOSED LIMIT OF DISTURBANCE
- PROPOSED LEVEL SPREADER DIVERSION
- PROPOSED LEVEL SPREADER
- PROPOSED PERMANENT RIGHT OF WAY
- PROPOSED ACCESS ROAD CENTERLINE
- PROPOSED PIPELINE
- SURFACE WATER FLOW DIRECTION
- POND
- WETLAND
- PROPOSED CULVERT WITH OUTLET PROTECTION (SEE DETAILS MVP-ES7, 7.1)
- PERMANENT SLOPE BREAKER/ROW DIVERSION/WATER BAR (SEE DETAILS MVP-17, ES38, AND SCHEDULE)
- PROPOSED BROAD BASED DIP (SEE DETAIL MVP-ES5)

ACCESS ROAD LEGEND

(2) WETLAND CROSSING

(3) STREAM CROSSING

REVISIONS:

NO.:	DATE:	DWN.:	CHKD.:	APPD.:	DESCRIPTION:

POST CONSTRUCTION (STORMWATER & RESTORATION) PLANS
MOUNTAIN VALLEY PIPELINE PROJECT – H600 LINE
SPREAD 10 – FRANKLIN COUNTY, VIRGINIA

MOUNTAIN VALLEY PIPELINE, LLC
555 SOUTHPOINTE BOULEVARD, SUITE 200
CANONSBURG, PA 15317

TETRA TECH
complex world | CLEAR SOLUTIONS™
661 ANDERSEN DRIVE
FOSTER PLAZA 7
PITTSBURGH, PA 15220

POST CONSTRUCTION (STORMWATER & RESTORATION) PLANS

COMMONWEALTH OF VIRGINIA
DAVID J. WALLNER
Lic. No. 0402057593
PROFESSIONAL ENGINEER

DRAWN BY:	KAL
CHECKED BY:	HT
APPROVED BY:	RE
DATE:	2/19/2016
SCALE:	AS SHOWN
SHT. NO.	14.77PC OF 14.77PC

REVISION

TETRA TECH CAD FILE PATH: X:\CADD_Pittsburgh\EQT\7157 – MVP\15 – Franklin\PC\PC VERSION 5.0.0\SPREAD 10\7157PC14.77(S10).dwg PLOTTED ON: 9/20/2017 10:46 PM PLOTTED BY: Kusiowski, Jim PLOT FILE: ENVIRONMENTAL_COLOR.ctb