


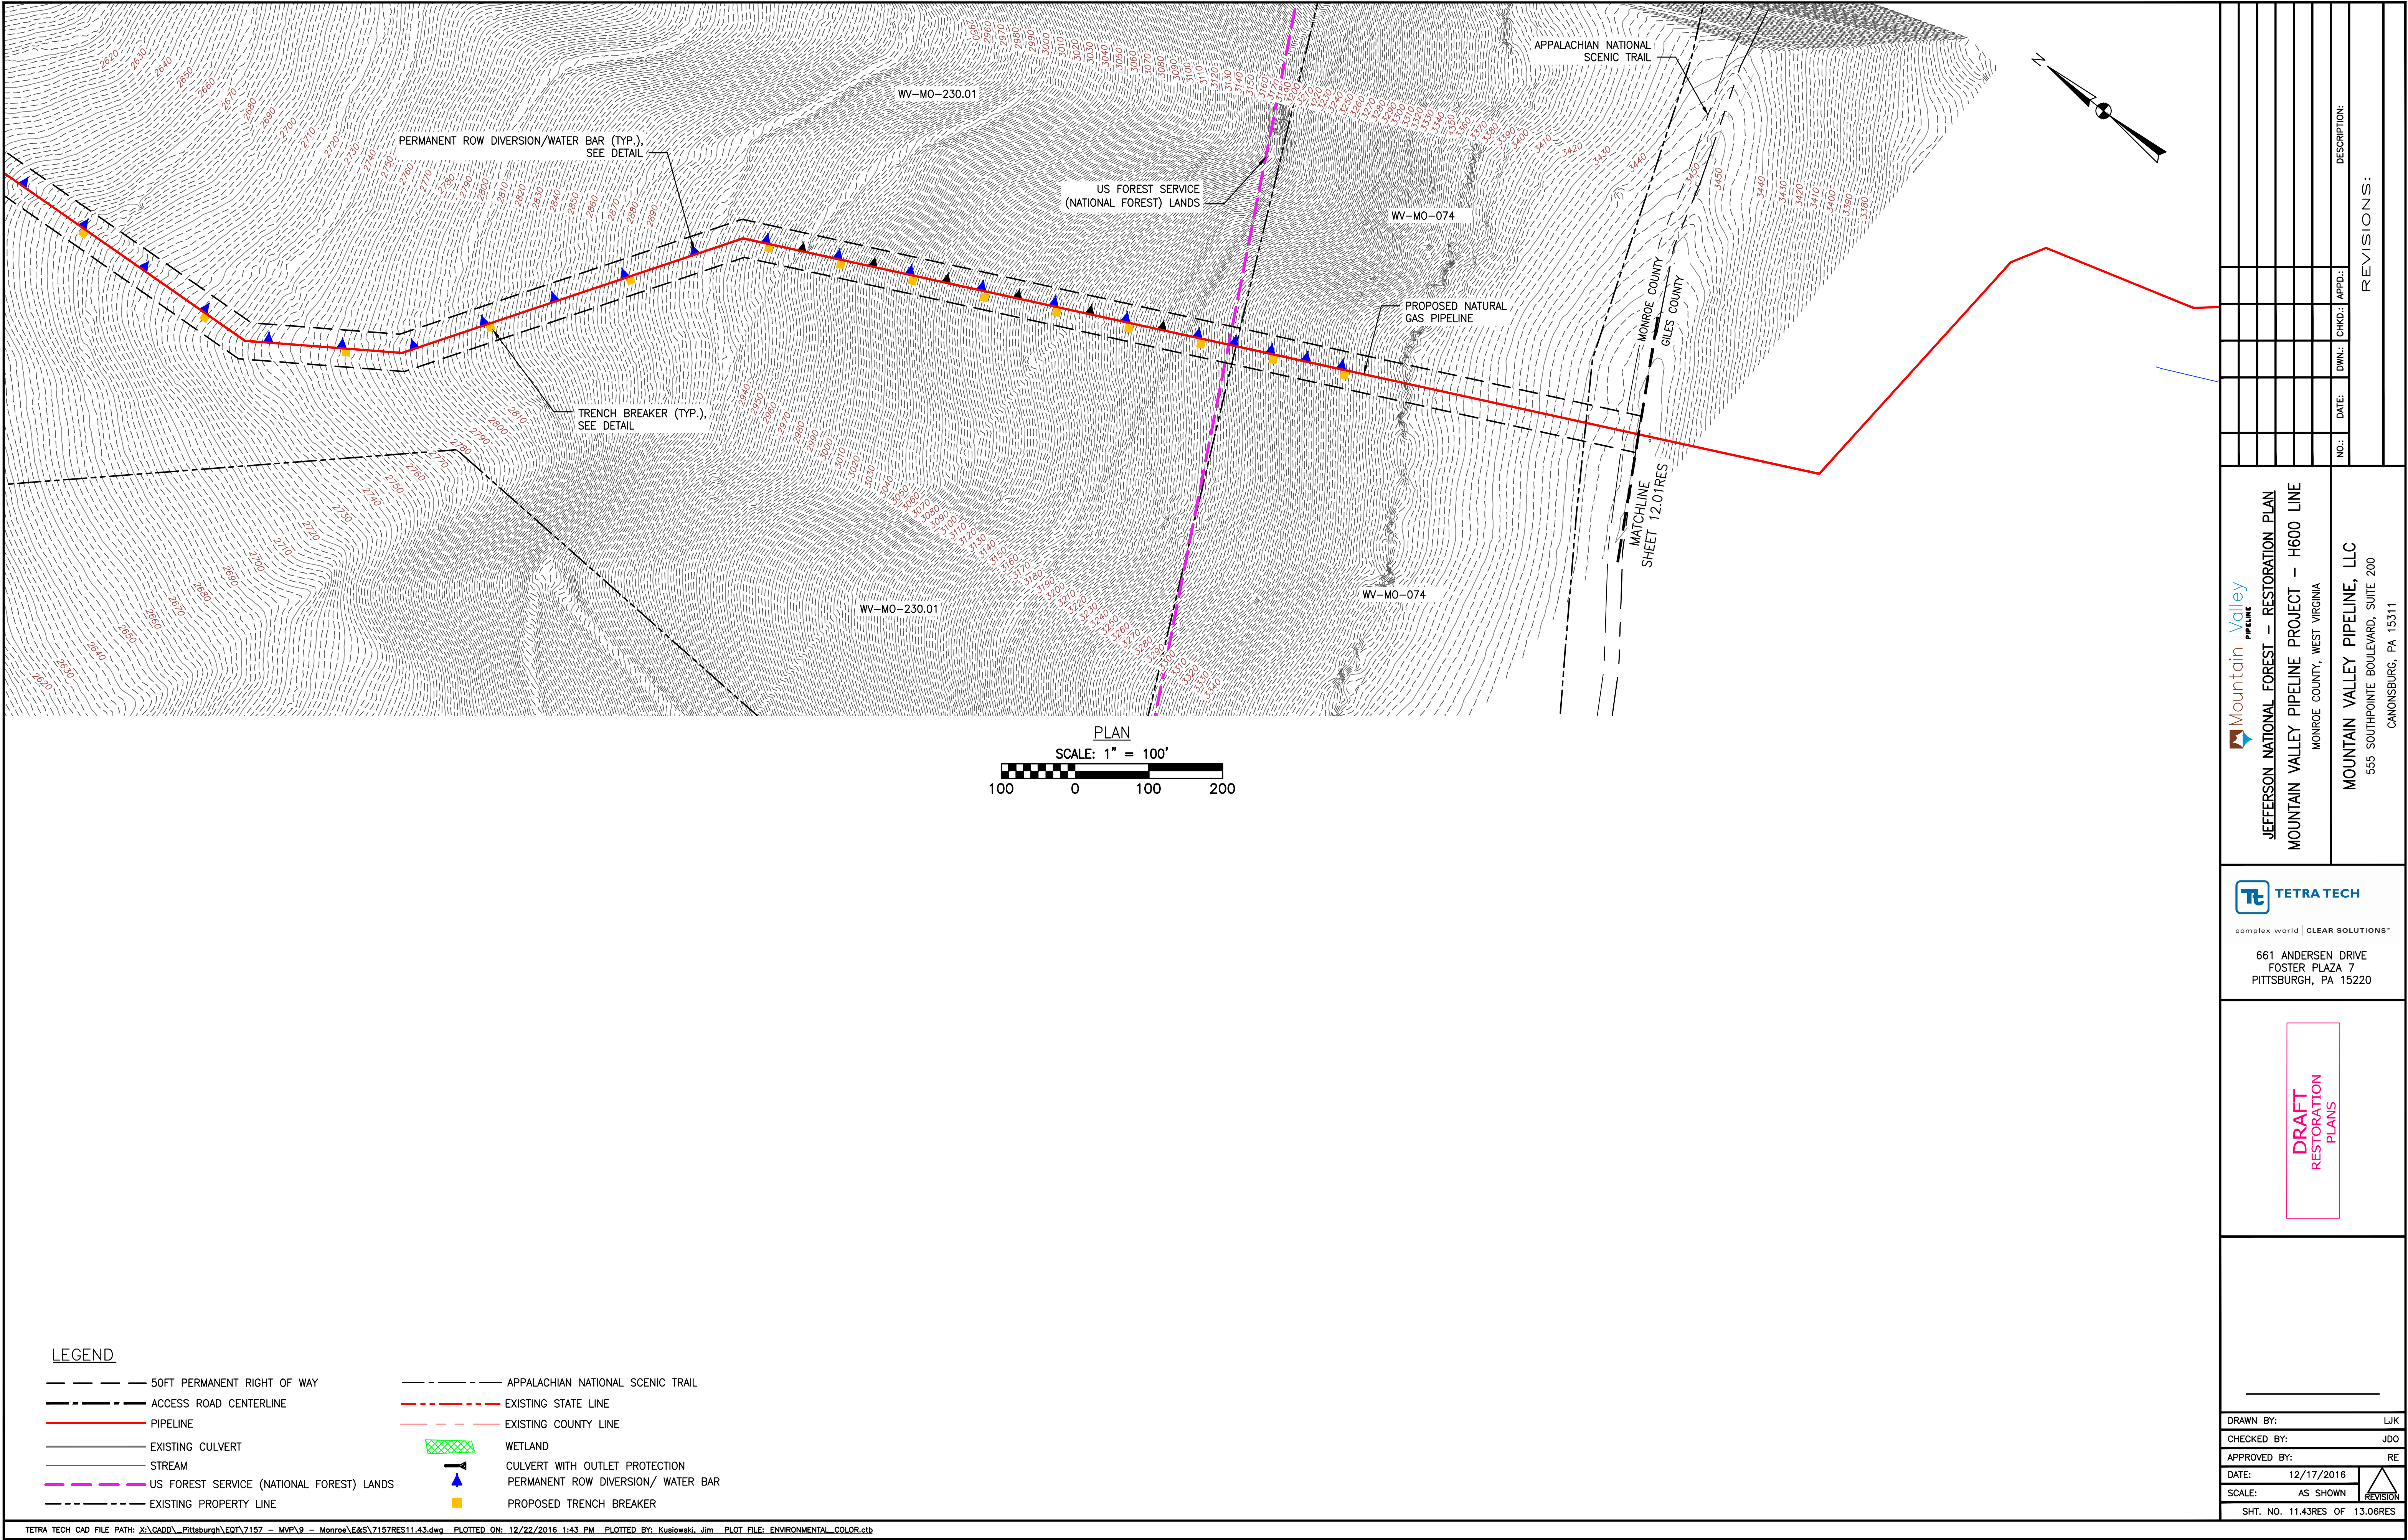

LEGEND

- SOFT PERMANENT RIGHT OF WAY

ACCESS ROAD CENTERLINE

PIPELINE

EXISTING CULVERT

STREAM

US FOREST SERVICE (NATIONAL FOREST) LANDS

EXISTING PROPERTY LINE

APPALACHIAN NATIONAL SCENIC TRAIL

EXISTING STATE LINE

EXISTING COUNTY LINE

WETLAND

CULVERT WITH OUTLET PROTECTION

PERMANENT ROW DIVERSION/ WATER BAR

PROPOSED TRENCH BREAKER

Mountain Valley Pipeline

JEFFERSON NATIONAL FOREST – RESTORATION PLAN

MOUNTAIN VALLEY PIPELINE PROJECT – H600 LINE

MONROE COUNTY, WEST VIRGINIA

MOUNTAIN VALLEY PIPELINE, LLC

555 SOUTHPOINTE BOULEVARD, SUITE 200

CANONSBURG, PA 15311

TETRA TECH

complex world | CLEAR SOLUTIONS™


661 ANDERSEN DRIVE

FOSTER PLAZA 7

PITTSBURGH, PA 15220

DRAFT
RESTORATION
PLANS

DRAWN BY:	LJK
CHECKED BY:	JDO
APPROVED BY:	RE
DATE:	12/17/2016
SCALE:	AS SHOWN
SHT. NO. 11.43RES OF 13.06RES	REVISION

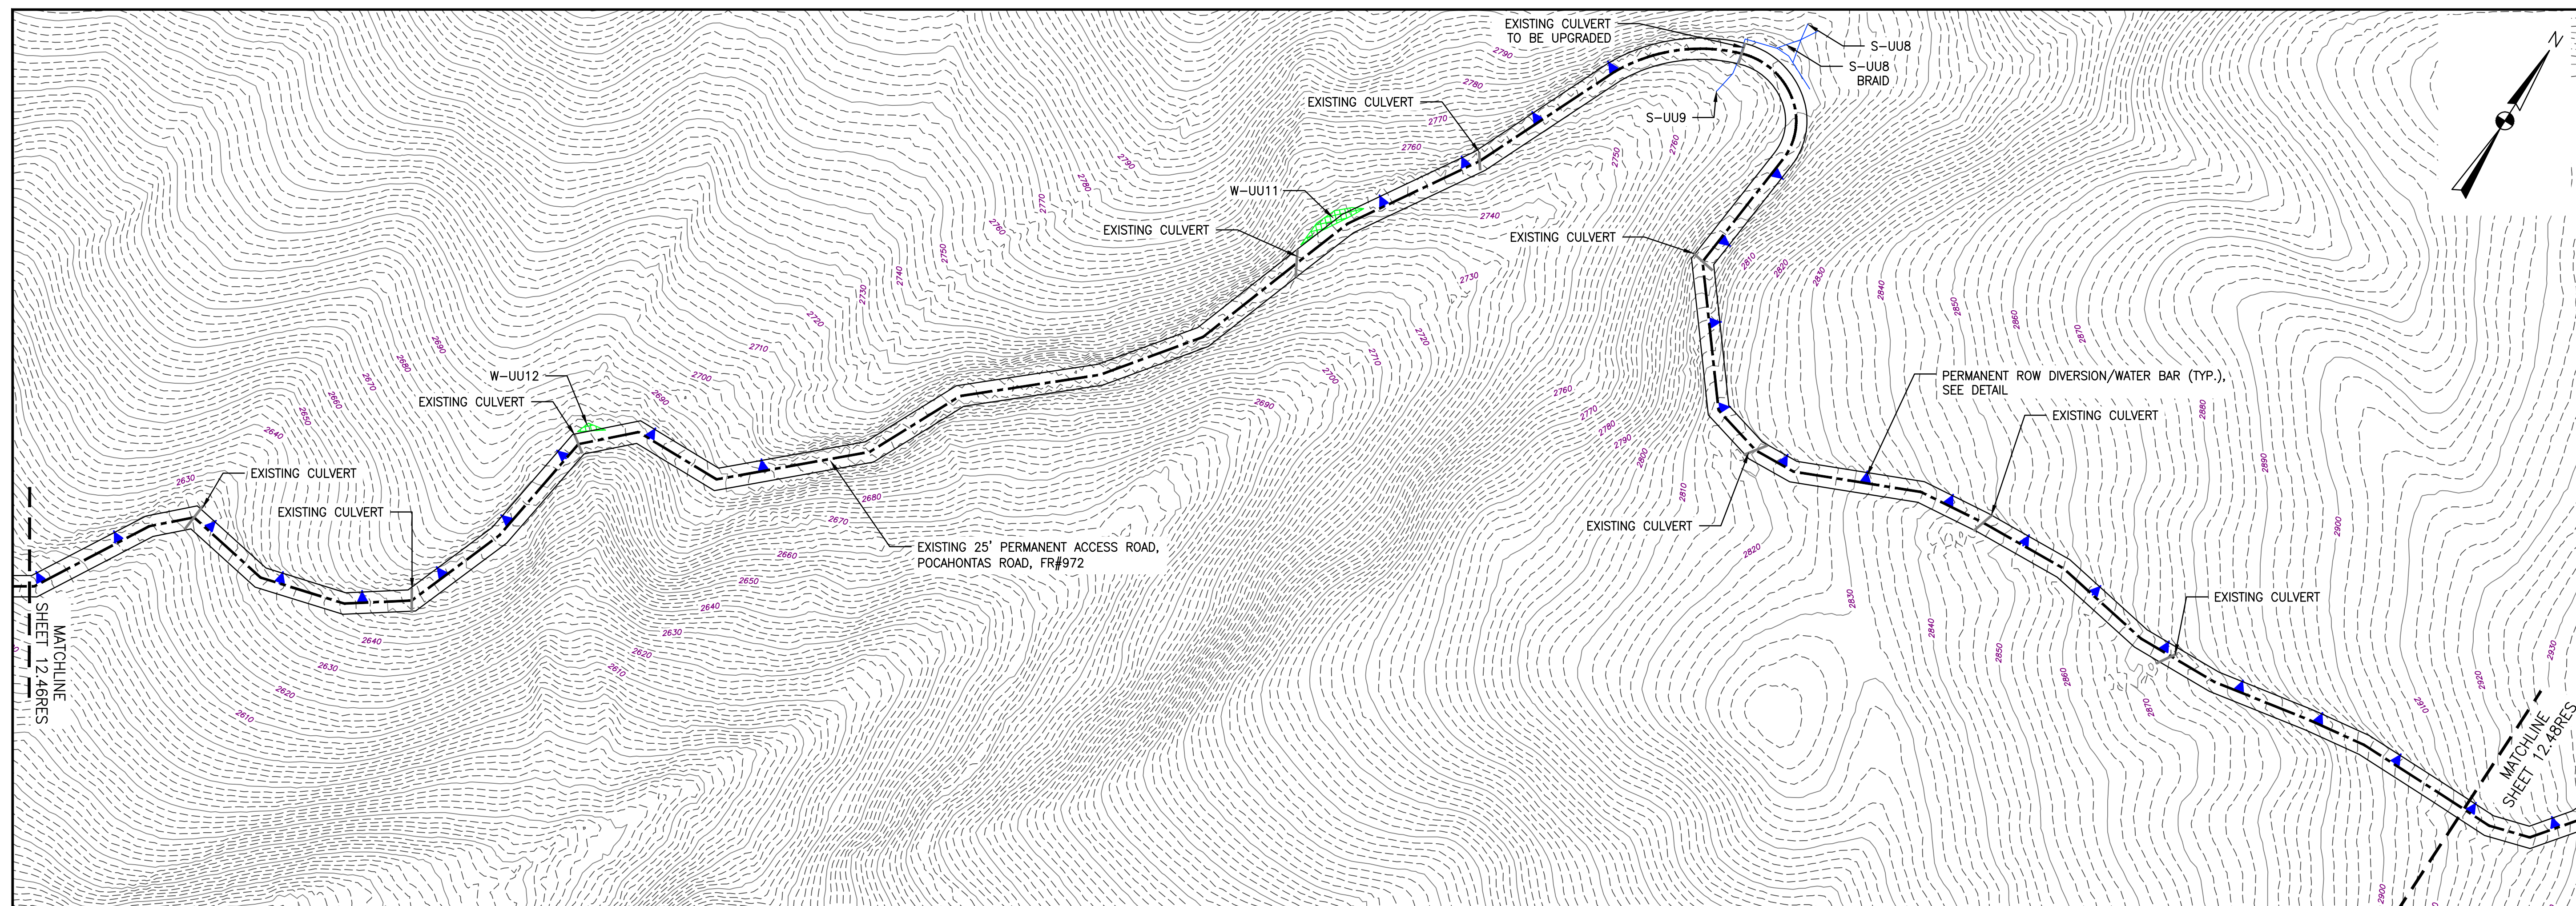

PLAN
SCALE: 1" = 100'



100 0 100 200

LEGEND

- | | | | |
|-----------|---|---|------------------------------------|
| — — — — — | 50FT PERMANENT RIGHT OF WAY | — — — — — | EXISTING STATE LINE |
| — — — — — | ACCESS ROAD CENTERLINE | — — — — — | EXISTING COUNTY LINE |
| — — — — — | PIPELINE |  | WETLAND |
| — — — — — | EXISTING CULVERT |  | CULVERT WITH OUTLET PROTECTION |
| — — — — — | STREAM |  | PERMANENT ROW DIVERSION/ WATER BAR |
| — — — — — | US FOREST SERVICE (NATIONAL FOREST) LANDS |  | PROPOSED TRENCH BREAKER |
| — — — — — | EXISTING PROPERTY LINE | | |

TETRA TECH CAD FILE PATH: X:\CADD\Pittsburgh\EQT\7157 - MVP\12 - Giles\E&S\7157RES12.44-RES12.48.dwg PLOTTED ON: 12/21/2016 6:33 PM PLOTTED BY: Kusiowski, Jim PLOT FILE: ENVIRONMENTAL_COLOR.ctb

[illegible]



 Mountain Valley Pipeline
JEFFERSON NATIONAL FOREST — RESTORATION PLAN
MOUNTAIN VALLEY PIPELINE PROJECT — H600 LINE
GILES COUNTY, VIRGINIA

MOUNTAIN VALLEY PIPELINE, LLC
555 SOUTHPOINTE BOULEVARD, SUITE 200
CANONSBURG, PA 15311



**DRAFT
RESTORATION
PLANS**


DRAWN BY:		LJK
CHECKED BY:		JDO
APPROVED BY:		RE
DATE:	12/17/2016	
SCALE:	AS SHOWN	
		
SHT. NO. 12.47RES OF 13.06RES		

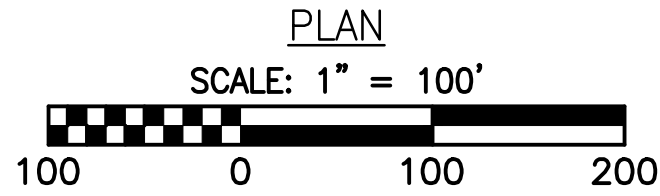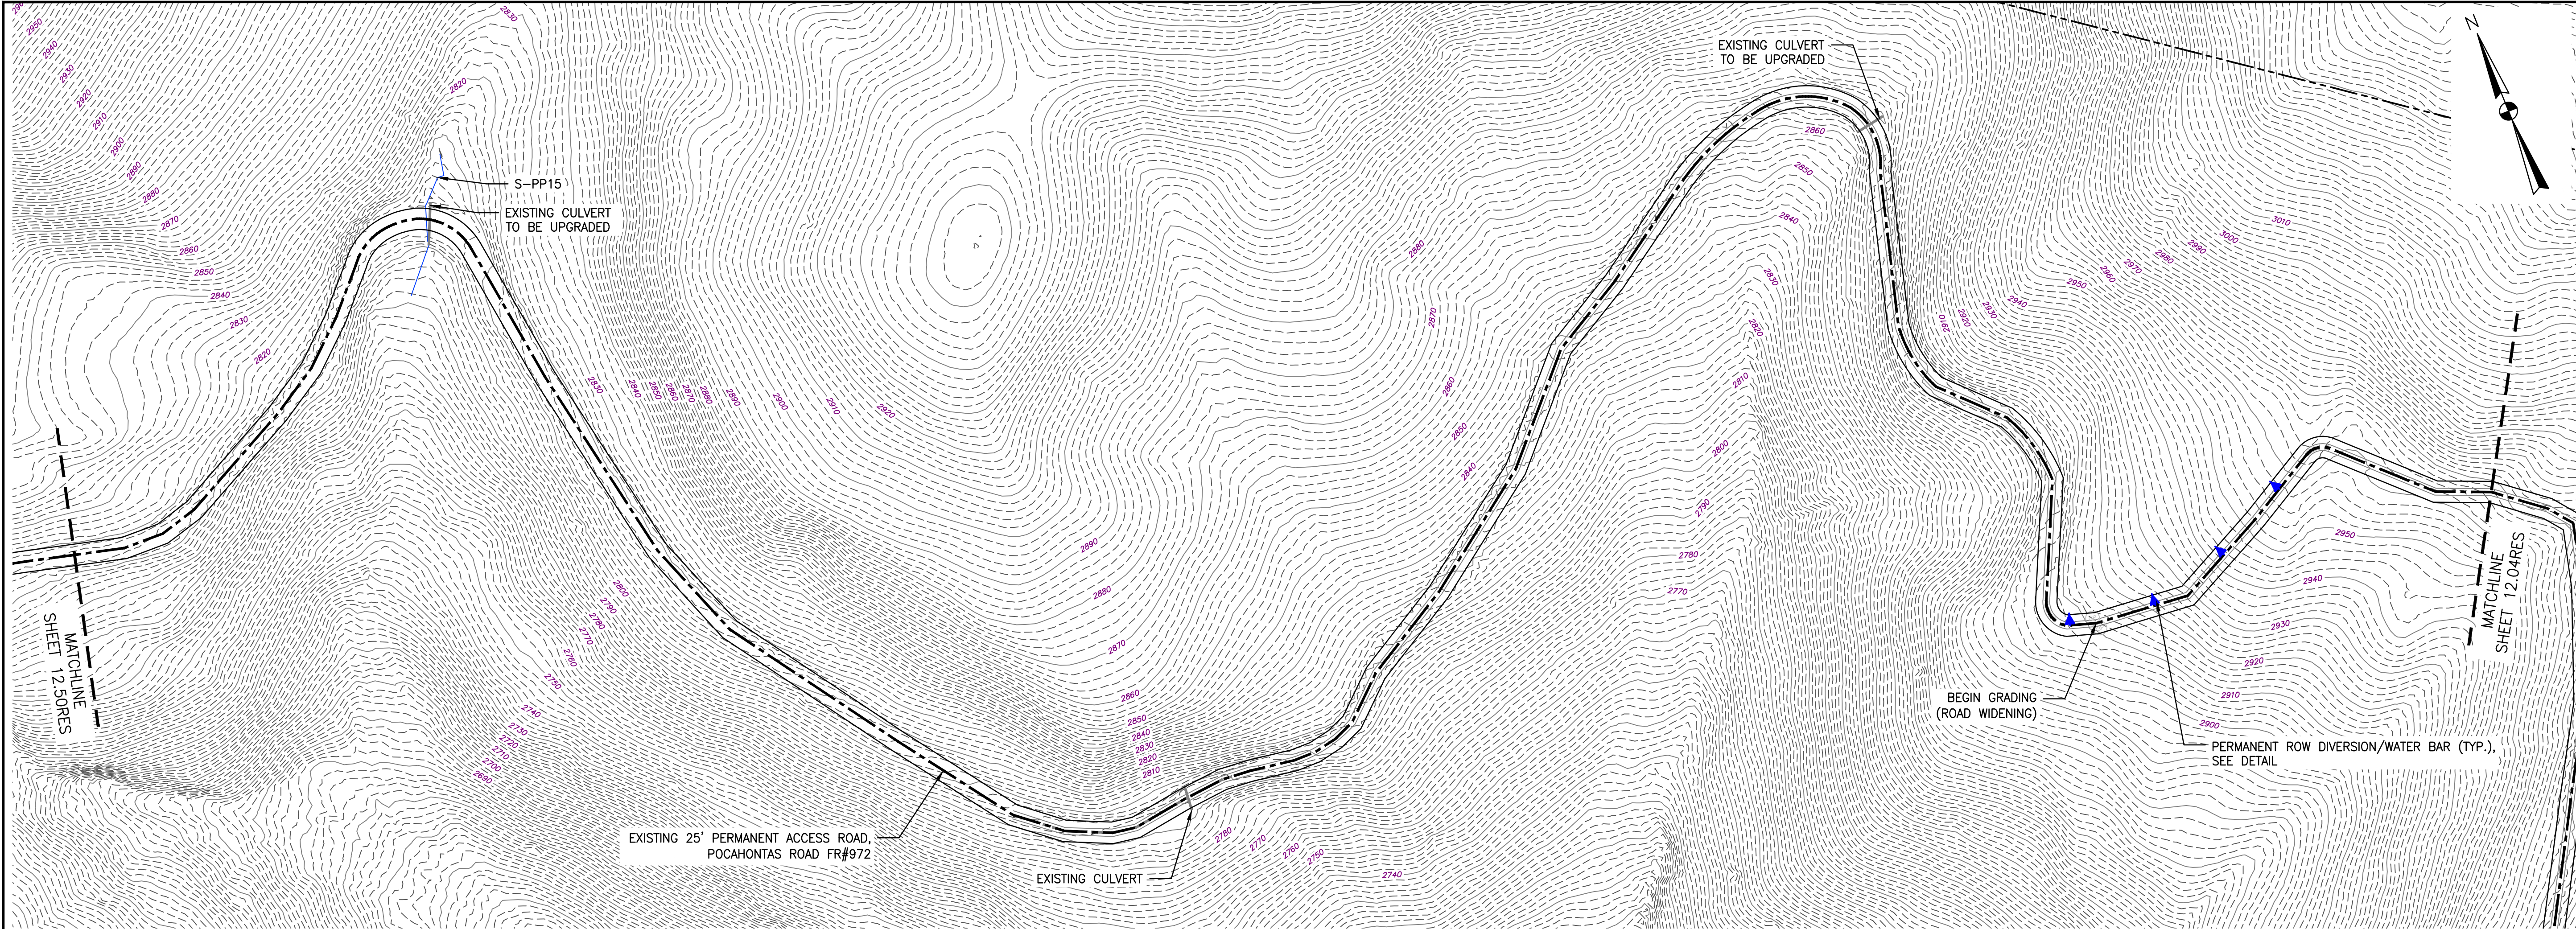

LEGEND

- | | |
|---|------------------------------------|
| 50FT PERMANENT RIGHT OF WAY | EXISTING STATE LINE |
| ACCESS ROAD CENTERLINE | EXISTING COUNTY LINE |
| PIPELINE | WETLAND |
| EXISTING CULVERT | CULVERT WITH OUTLET PROTECTION |
| STREAM | PERMANENT ROW DIVERSION/ WATER BAR |
| US FOREST SERVICE (NATIONAL FOREST) LANDS | PROPOSED TRENCH BREAKER |
| EXISTING PROPERTY LINE | |

TETRA TECH CAD FILE PATH: X:\CADD\Pittsburgh\EQT\7157 - MWP\12 - Giles\E&S\7157RES12.49-RES12.51.dwg PLOTTED ON: 12/21/2016 7:03 PM PLOTTED BY: Kuslowski Jim PLOT FILE: ENVIRONMENTAL_COLOR.ctb

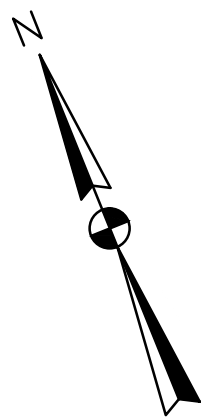

Mountain Valley Pipeline

JEFFERSON NATIONAL FOREST – RESTORATION PLAN
MOUNTAIN VALLEY PIPELINE PROJECT – H600 LINE
GILES COUNTY, VIRGINIA

MOUNTAIN VALLEY PIPELINE, LLC
555 SOUTHPOINTE BOULEVARD, SUITE 200
CANONSBURG, PA 15311



TETRA TECH

complex world | CLEAR SOLUTIONS™

661 ANDERSEN DRIVE
FOSTER PLAZA 7
PITTSBURGH, PA 15220

DRAFT
RESTORATION
PLANS


DRAWN BY:	LJK
CHECKED BY:	JDO
APPROVED BY:	RE
DATE:	12/17/2016
SCALE:	AS SHOWN
SHT. NO. 12.51RES OF	13.06RES

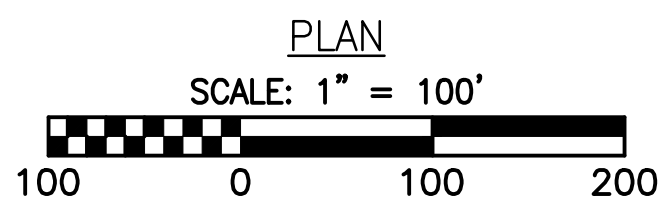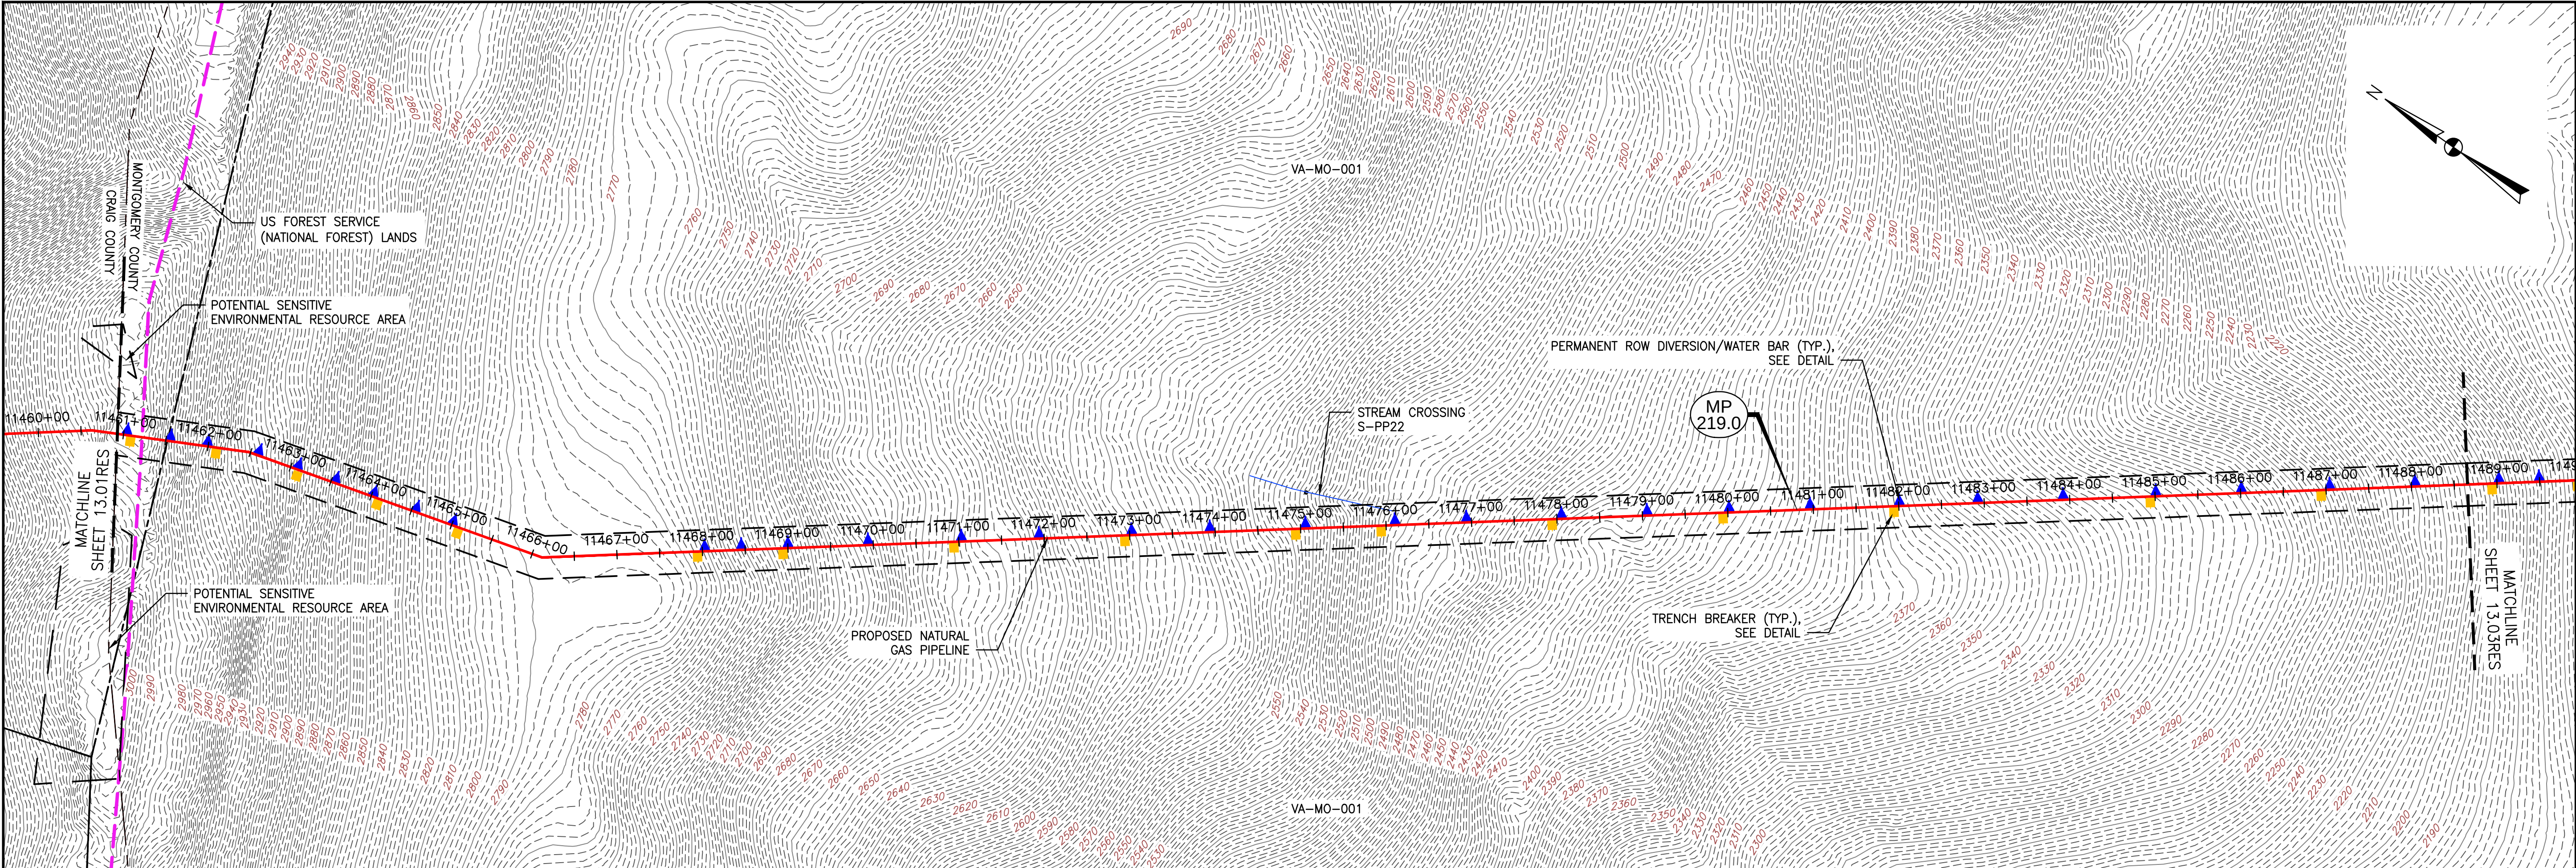

LEGEND

- 50FT PERMANENT RIGHT OF WAY
- ACCESS ROAD CENTERLINE
- PIPELINE
- EXISTING CULVERT
- STREAM
- US FOREST SERVICE (NATIONAL FOREST) LANDS
- EXISTING PROPERTY LINE
- EXISTING STATE LINE
- EXISTING COUNTY LINE
- WETLAND
- CULVERT WITH OUTLET PROTECTION
- PERMANENT ROW DIVERSION/ WATER BAR
- PROPOSED TRENCH BREAKER

TETRA TECH CAD FILE PATH: X:\CADD\Pittsburgh\EQ7\7157 - MVP\13 - Montgomery\E&S\7157RES13.02.dwg PLOTTED ON: 12/22/2016 12:52 PM PLOTTED BY: Kusiowski, Jim PLOT FILE: ENVIRONMENTAL_COLOR.ctb

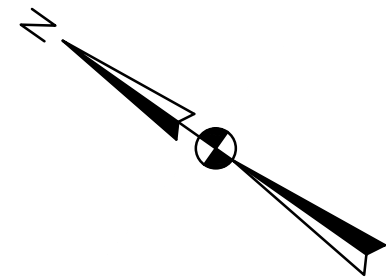



JEFFERSON NATIONAL FOREST – RESTORATION PLAN	
MOUNTAIN VALLEY PIPELINE PROJECT – H600 LINE	
MONTGOMERY COUNTY, VIRGINIA	
MOUNTAIN VALLEY PIPELINE, LLC	
555 SOUTHPOINTE BOULEVARD, SUITE 200	
CANONSBURG, PA 15311	
REVISIONS:	
NO.:	DATE:
DWN.:	CHKD.:
DESCRIPTION:	

complex world | CLEAR SOLUTIONS®

661 ANDERSEN DRIVE
FOSTER PLAZA 7
PITTSBURGH, PA 15220

DRAFT
RESTORATION
PLANS

DRAWN BY:	LJK
CHECKED BY:	JRK
APPROVED BY:	RE
DATE:	12/17/2016
SCALE:	AS SHOWN
SHT. NO. 13.02RES OF 13.06RES	REVISION

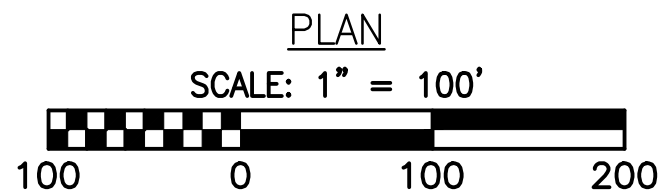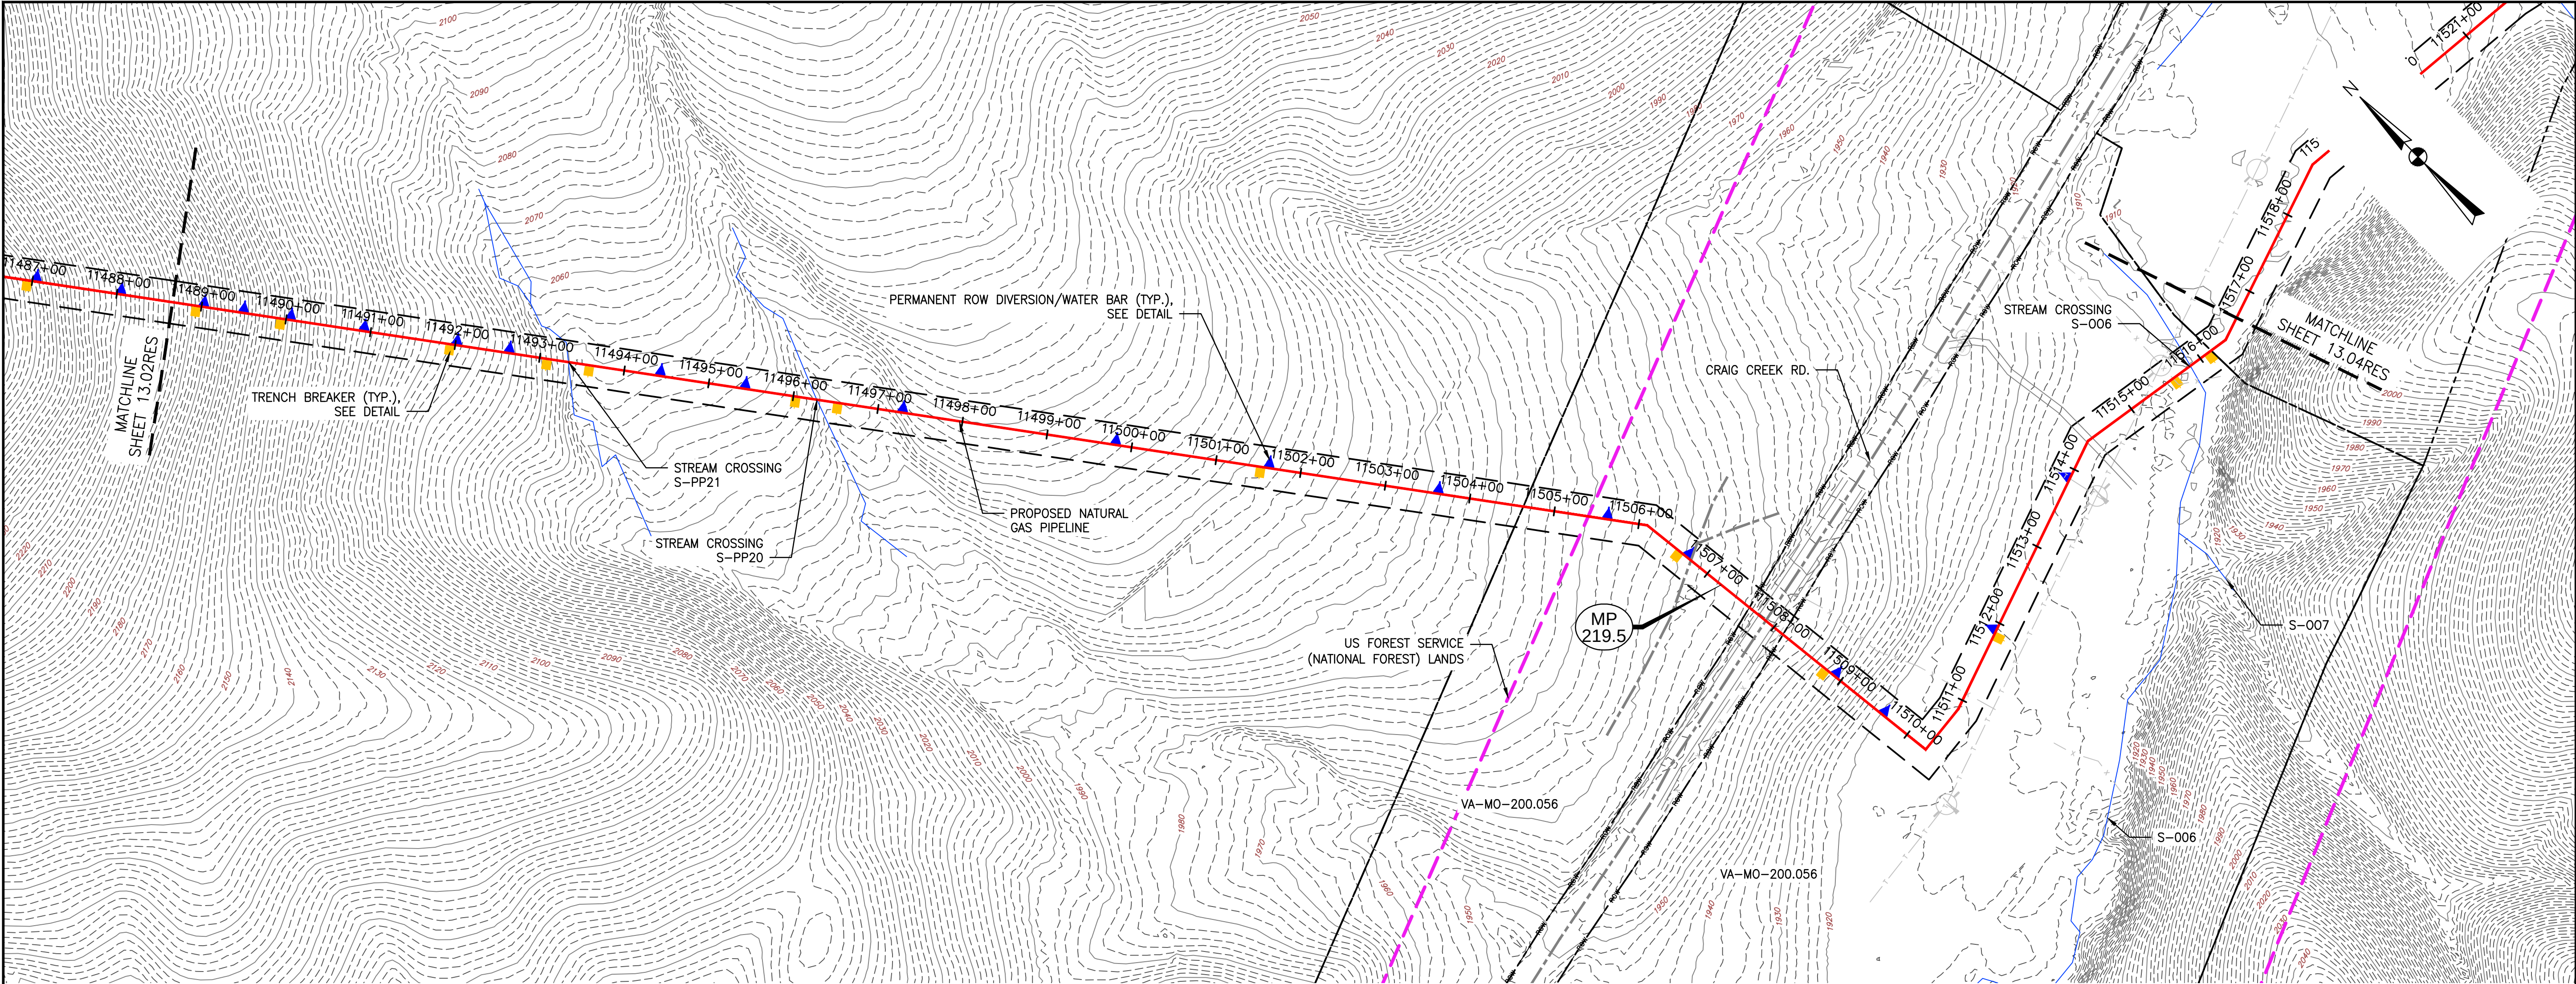

LEGEND

- 50FT PERMANENT RIGHT OF WAY
- ACCESS ROAD CENTERLINE
- PIPELINE
- EXISTING CULVERT
- STREAM
- US FOREST SERVICE (NATIONAL FOREST) LANDS
- EXISTING PROPERTY LINE
- EXISTING STATE LINE
- EXISTING COUNTY LINE
- WETLAND
- CULVERT WITH OUTLET PROTECTION
- PERMANENT ROW DIVERSION/ WATER BAR
- PROPOSED TRENCH BREAKER

TETRA TECH CAD FILE PATH: X:\CADD\Pittsburgh\EQ7\7157 - MVP\13 - Montgomery\E&S\7157RES13.03.dwg PLOTTED ON: 12/22/2016 12:51 PM PLOTTED BY: Kusowski, Jim PLOT FILE: ENVIRONMENTAL_COLOR.ctb

NO.		DATE:	DWN.:	CHKD.:	APPD.:	DESCRIPTION:	REVISIONS:

Mountain Valley Pipeline	
JEFFERSON NATIONAL FOREST - RESTORATION PLAN	
MOUNTAIN VALLEY PIPELINE PROJECT - H600 LINE	
MONTGOMERY COUNTY, VIRGINIA	
MOUNTAIN VALLEY PIPELINE, LLC	
555 SOUTHPOINTE BOULEVARD, SUITE 200	
CANONSBURG, PA 15311	

TETRA TECH	
complex world CLEAR SOLUTIONS®	
661 ANDERSEN DRIVE	
FOSTER PLAZA 7	
PITTSBURGH, PA 15220	

DRAFT RESTORATION PLANS

DRAWN BY:	LJK
CHECKED BY:	JRK
APPROVED BY:	RE
DATE:	12/17/2016
SCALE:	AS SHOWN
SHT. NO.	13.03RES OF 13.06RES

